

Notes

| | |
|---|---|
| 1. | No Dimensions are to be scaled from this drawing. |
| 2. | Contractors must verify all figured dimensions at site before commencing any work or making any Shop drawings. |
| 3. | This drawing is the sole copyright of FPDsavills and no part may be reproduced without the written consent of the above. |
| 4. | Site Location Plans are prepared from the Ordnance Survey Map with the sanction of the Controller of H.M. Stationery Office. Crown Copyright Reseserved. |

| No. | Revisions | By | Date |
|---|---|---|---|
| | | | |

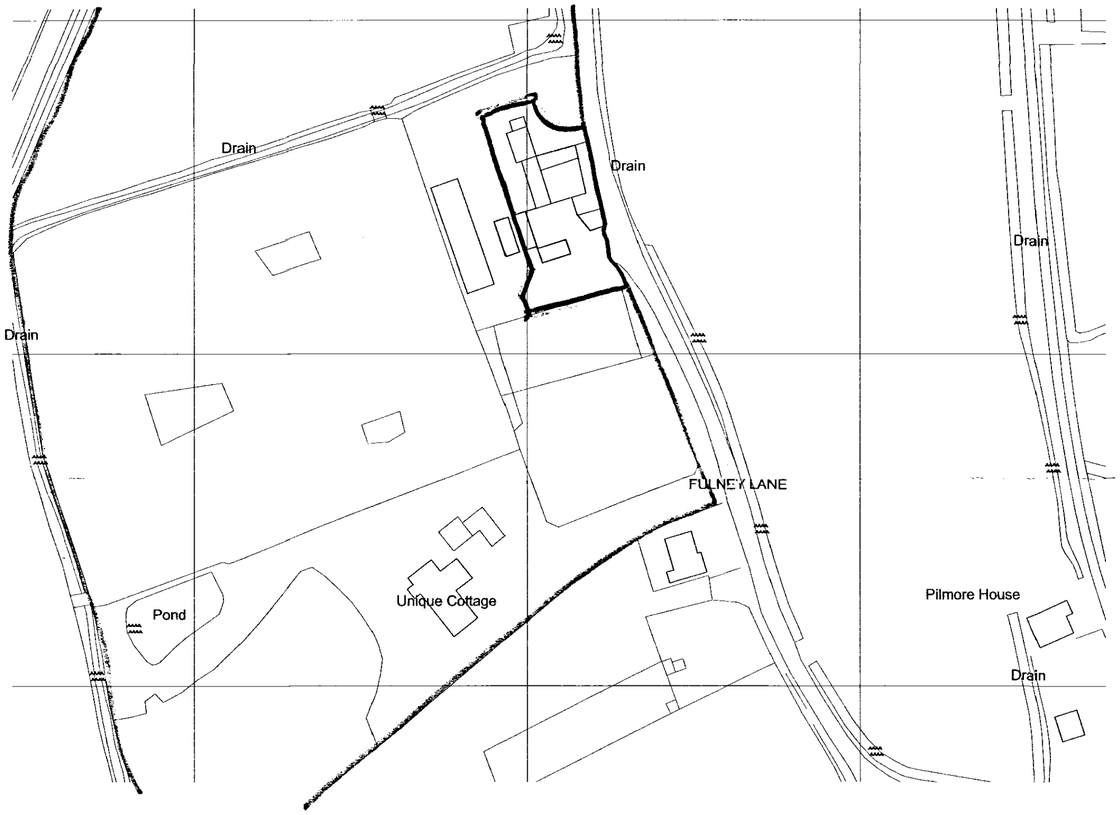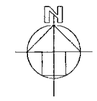


328/06

DETERMINED PLAN

savills

OLYMPIC HOUSE
DODDINGTON ROAD
LINCOLN
LN6 3SE
Telephone: 01522 508900
Fax: 01522 508901
email: lincoln@savills.com

ARCHITECTURE + BUILDING

| | |
|---|---|
| Client: MRS C GOODWIN | |
| Job: FULNEY LANE SOUTH<br>SPALDING<br>PE12 6FE | |
| Drawing Title: LOCATION PLAN | |
| Date: JAN 2006 | Drawn By: |
| Drawing No.: LNBU 99945-05 | Scale: 1:1250 @ A2 |