



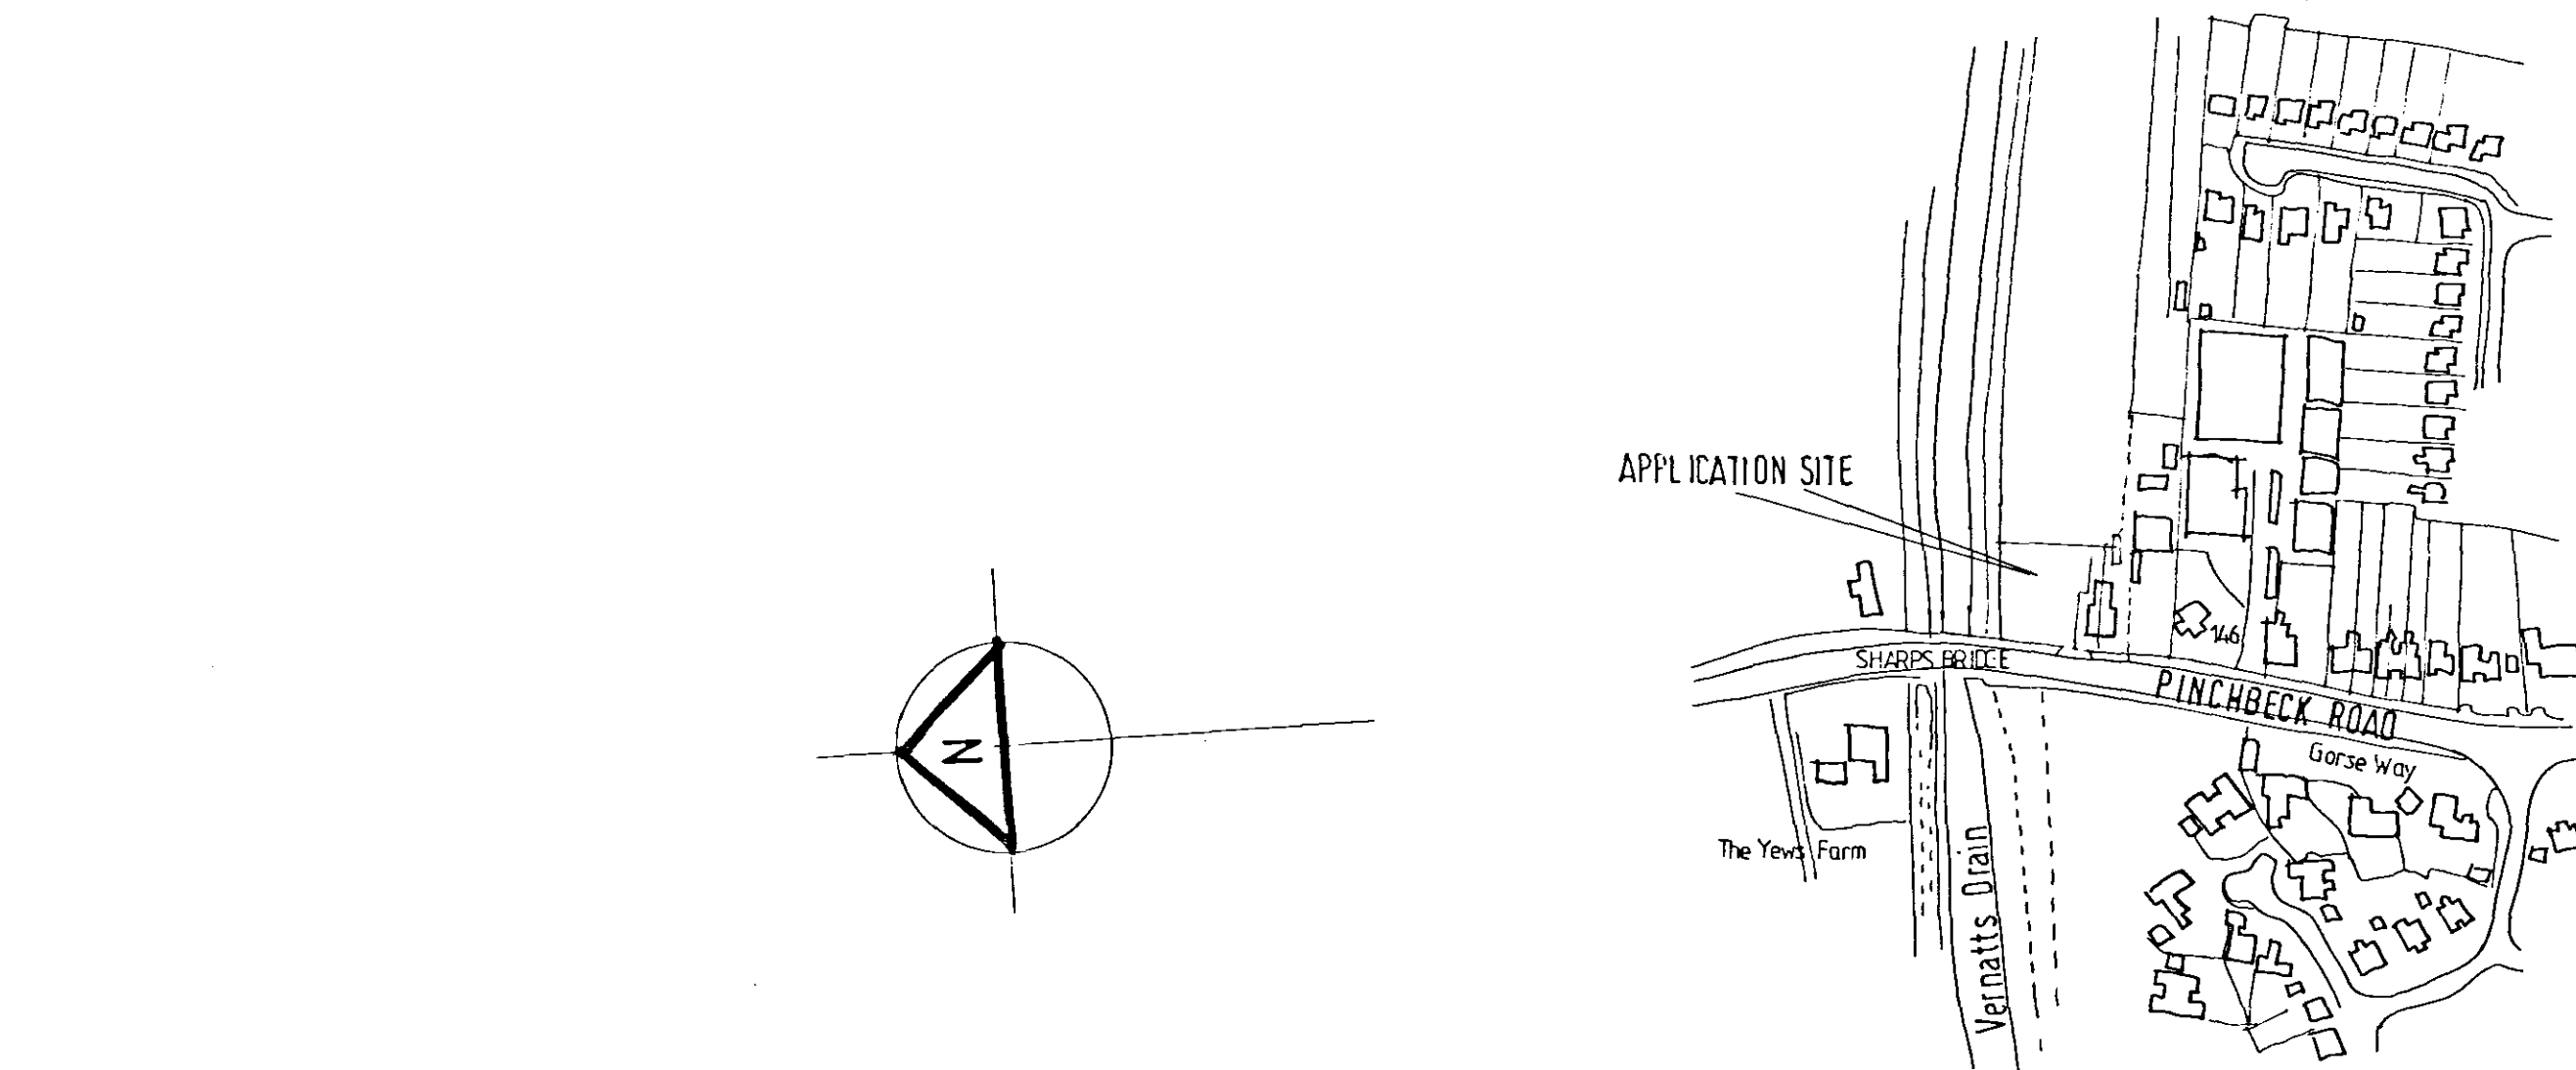

Location Plan 1:2500

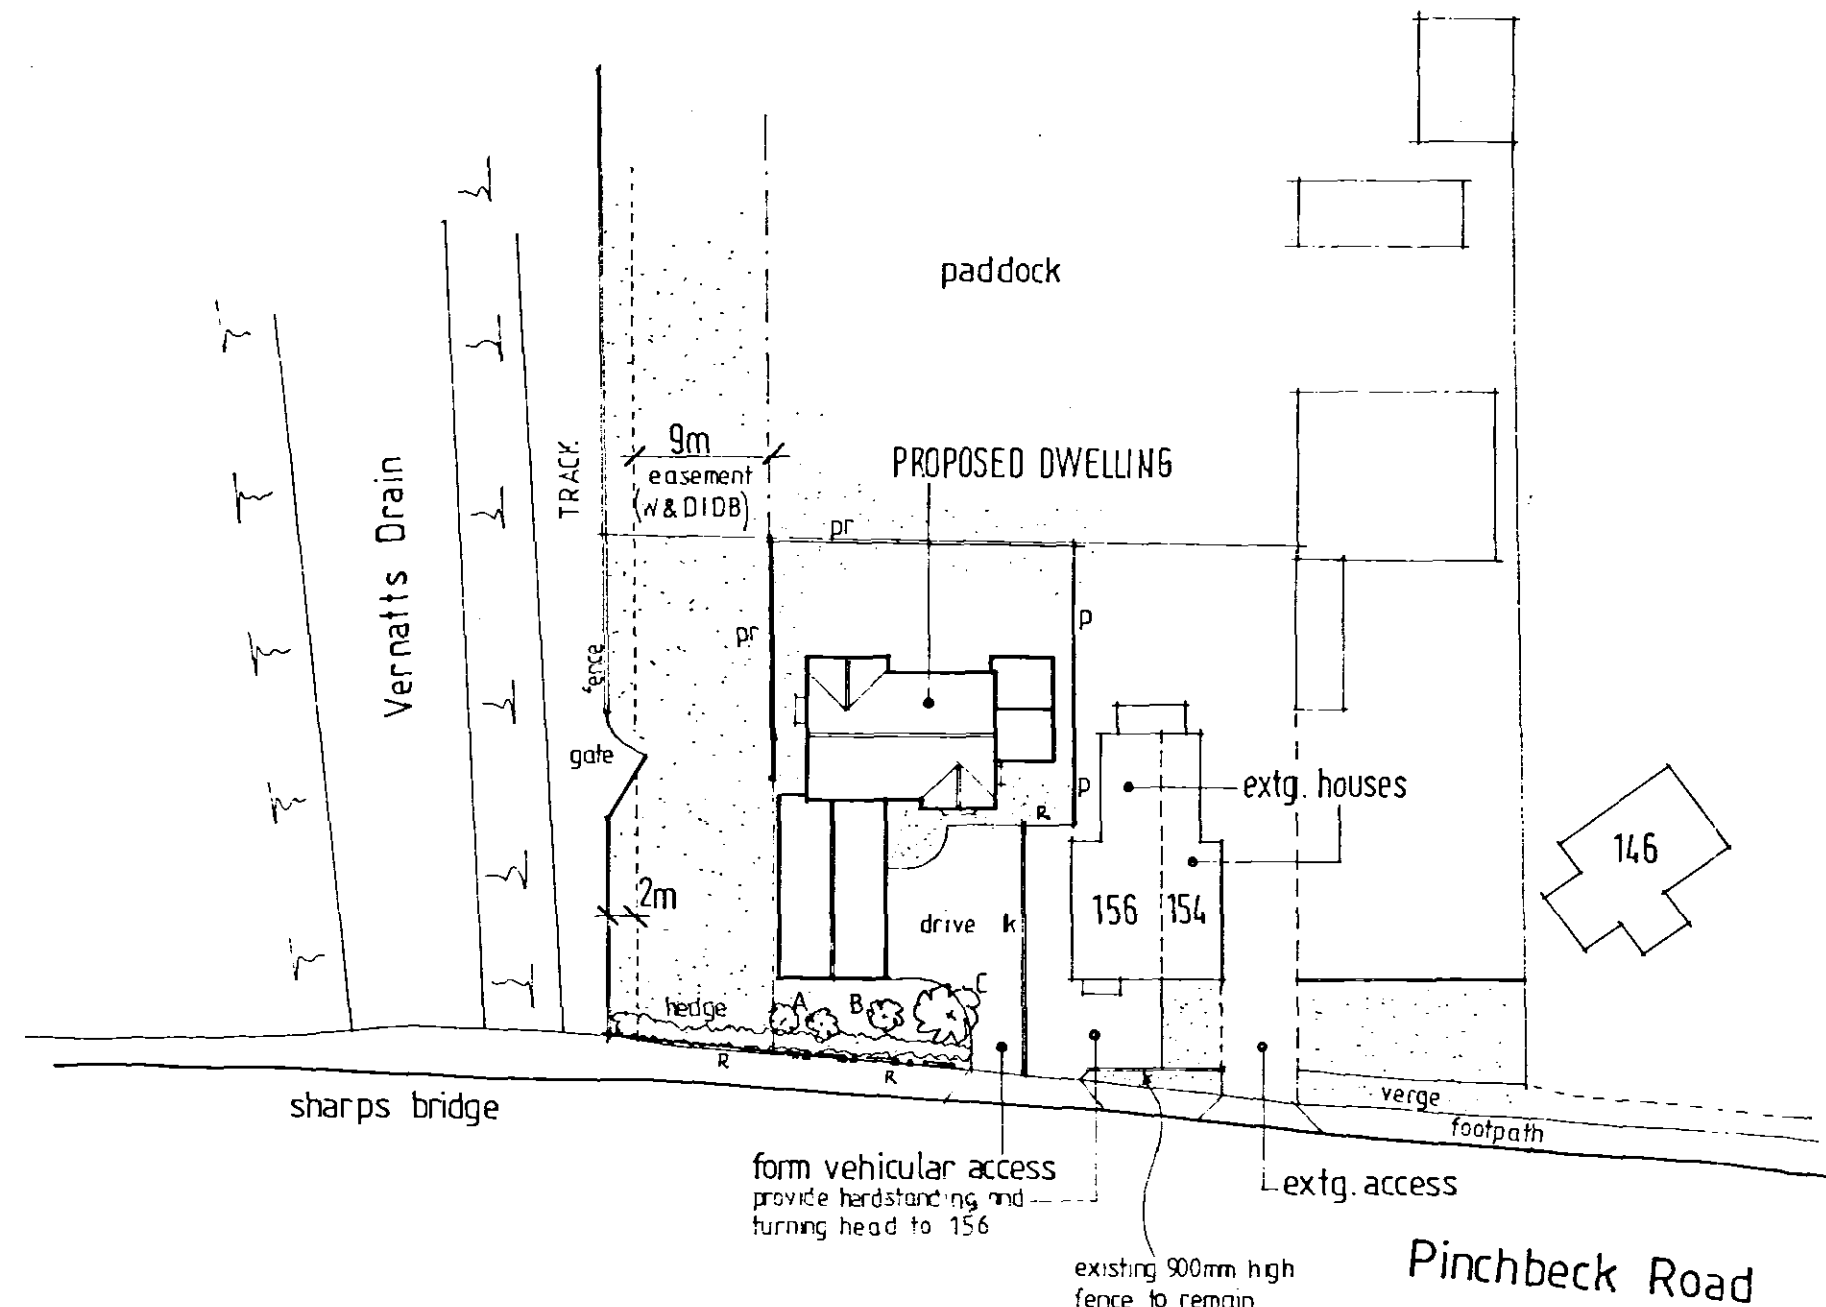

Block Plan 1:500

Landscaping proposals

- Trees**
- A 2No low growing conifers (existing)
 - B 1No Magnolia Soulangeana
 - C 1No Malus Profusion (crab apple)

Hedge
To be beech hedge (fagus sylvatica)
Planted in two rows staggered at 600mm ctrs.
Grass seeding to easement strip (existing)

- Fence**
- P 1.5m panel fence with trellis top
 - R 900mm high paddock style metal railings
 - Pr 1.5m high timber post and rail fence
 - K concrete back edgings kerbs to divide driveway

MARK DENNIS
architectural services

32 PRIMROSE CRESCENT - PINCHBECK
SPALDING - LINCOLNSHIRE - PE11 3RT
TEL: 01775 760396 FAX: 01775 760396

PROJECT TITLE
PROPOSED DETACHED DWELLING AT LAND
ADJ. TO 156 PINCHBECK ROAD,
SPALDING, LINCOLNSHIRE.

FOR: MR & MRS P TURNER

BLOCK & LOCATION PLAN.

REV	DESCRIPTION	DATE	BY
A	LANDSCAPING + FENCING INDICATED	03 / 04	MD

**DETERMINED
PLAN**

SCALE 1:500, 1:2500	DRAWN MD
DATE MAY 03	DRAWING No. 02.020 / 04 A