




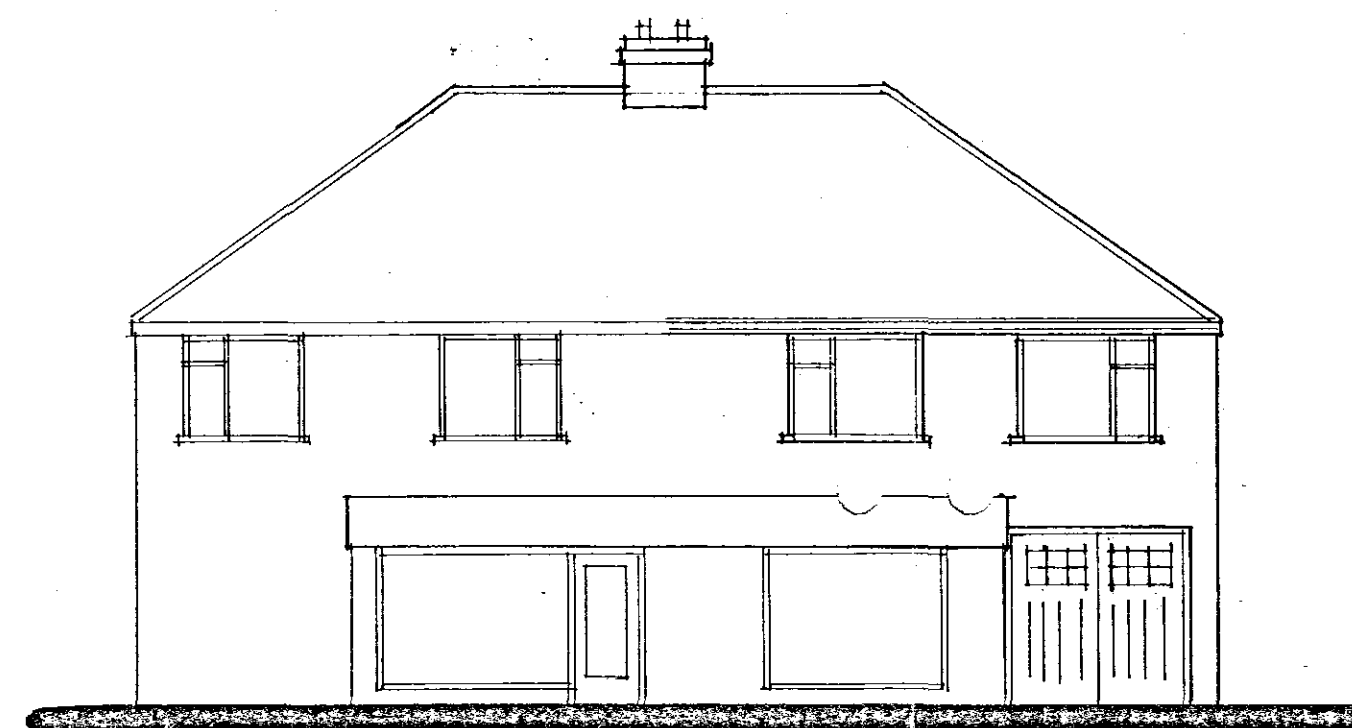


FRONT

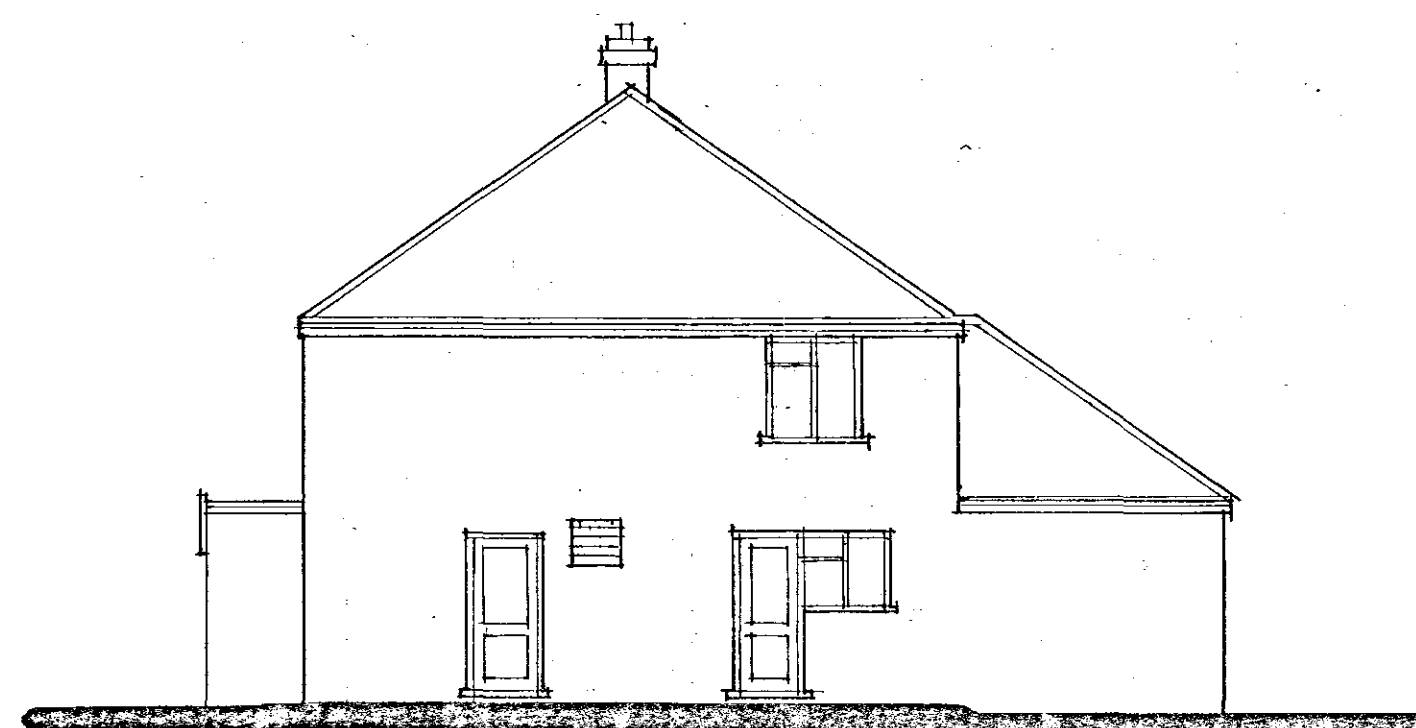

SIDE

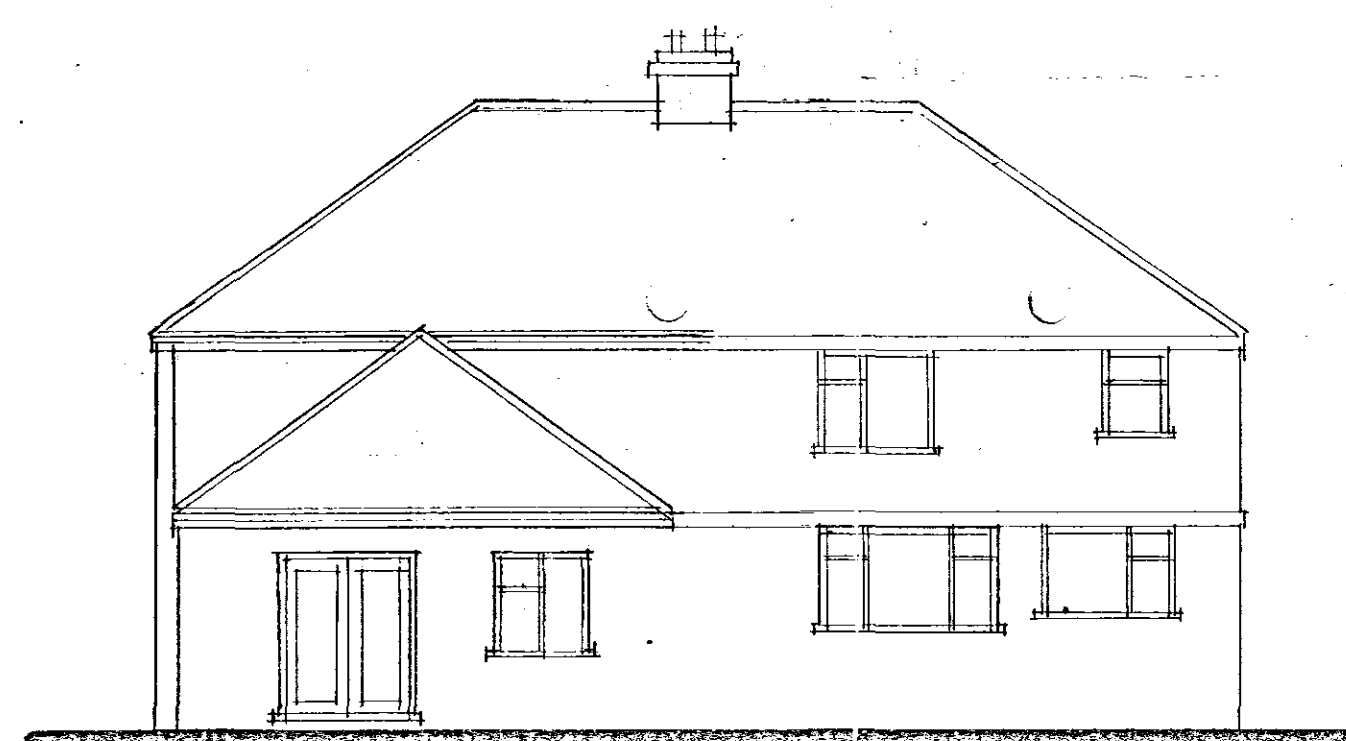

REAR

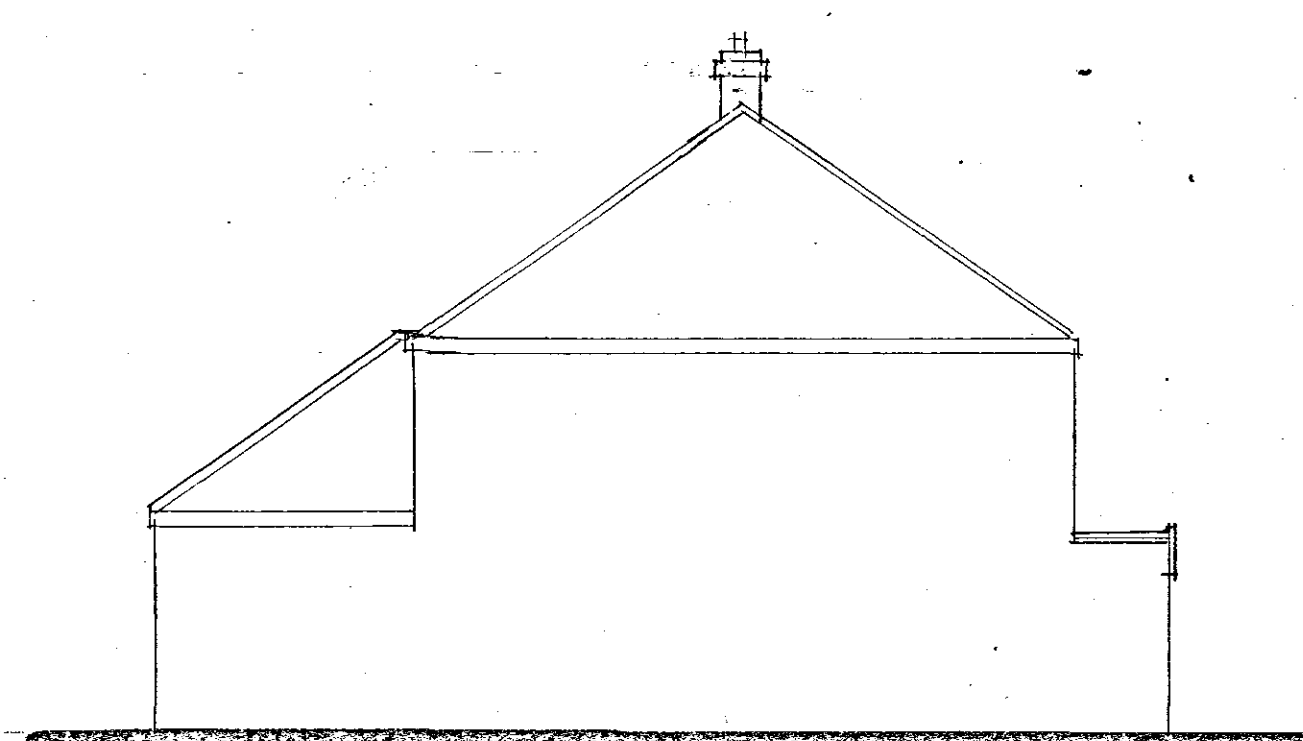


SIDE

Spoke 27/1/06

Advised that subject to highways etc
I thought scheme looked ok.
Conditional on no objections from neighbours etc.

A - DESIGN ALTS - 19.12.05

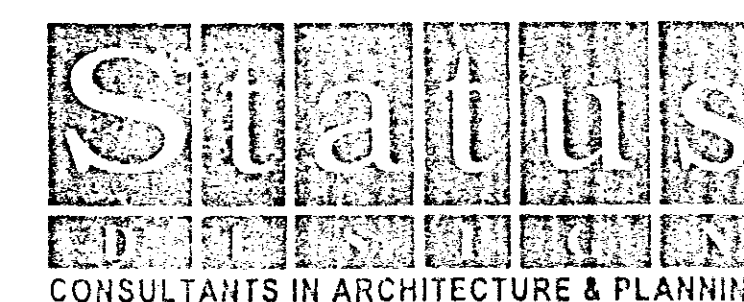

PROPOSED EXTENSION TO
FORM SEMI-DETACHED HOUSE
AT 84 HOLBEACH ROAD,
SPALDING FOR

MR. T. S. KHELA.


ELEVATIONS AS PROPOSED
SKETCH

1:100

SD05-065/5

NOV-05

B.GILHAM.

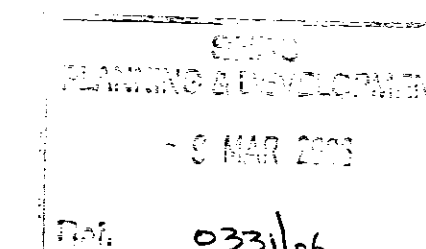

2 Edinburgh Walk, Holbeach,
Spalding, Lincs PE12 7AP
Tel: 01406 424343 Fax: 01406 499792

