



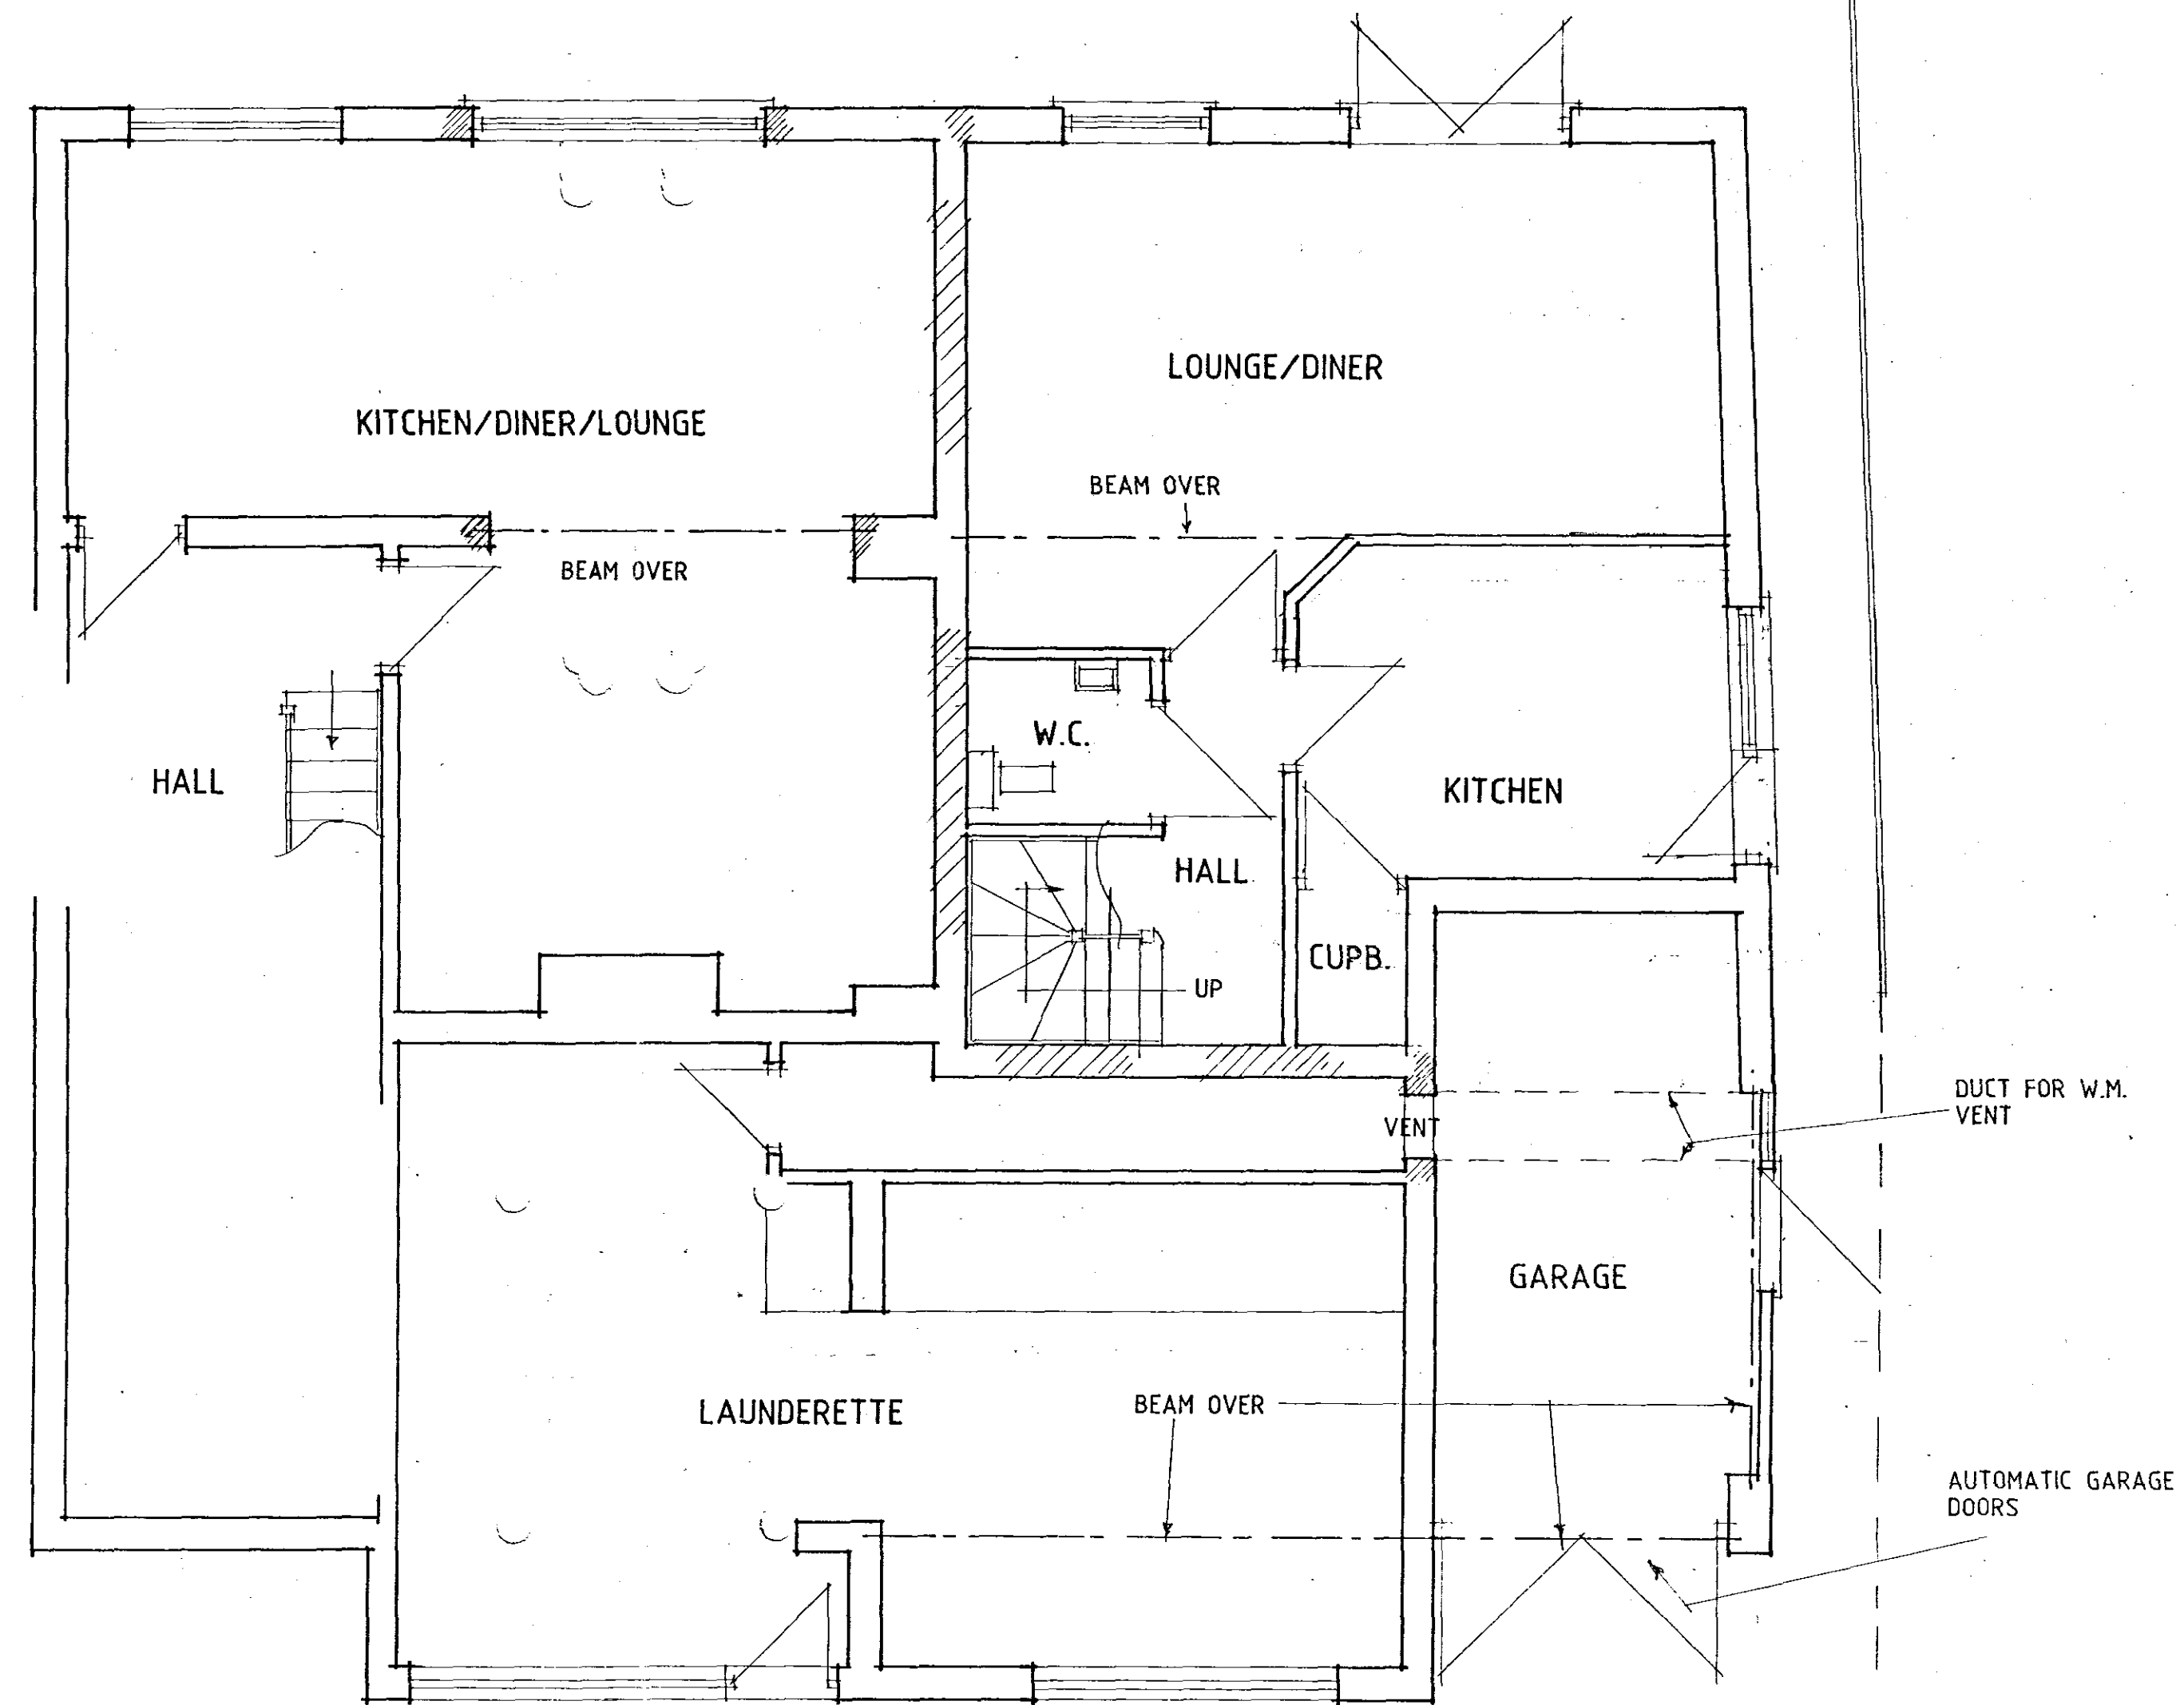


GROUND FLOOR PLAN

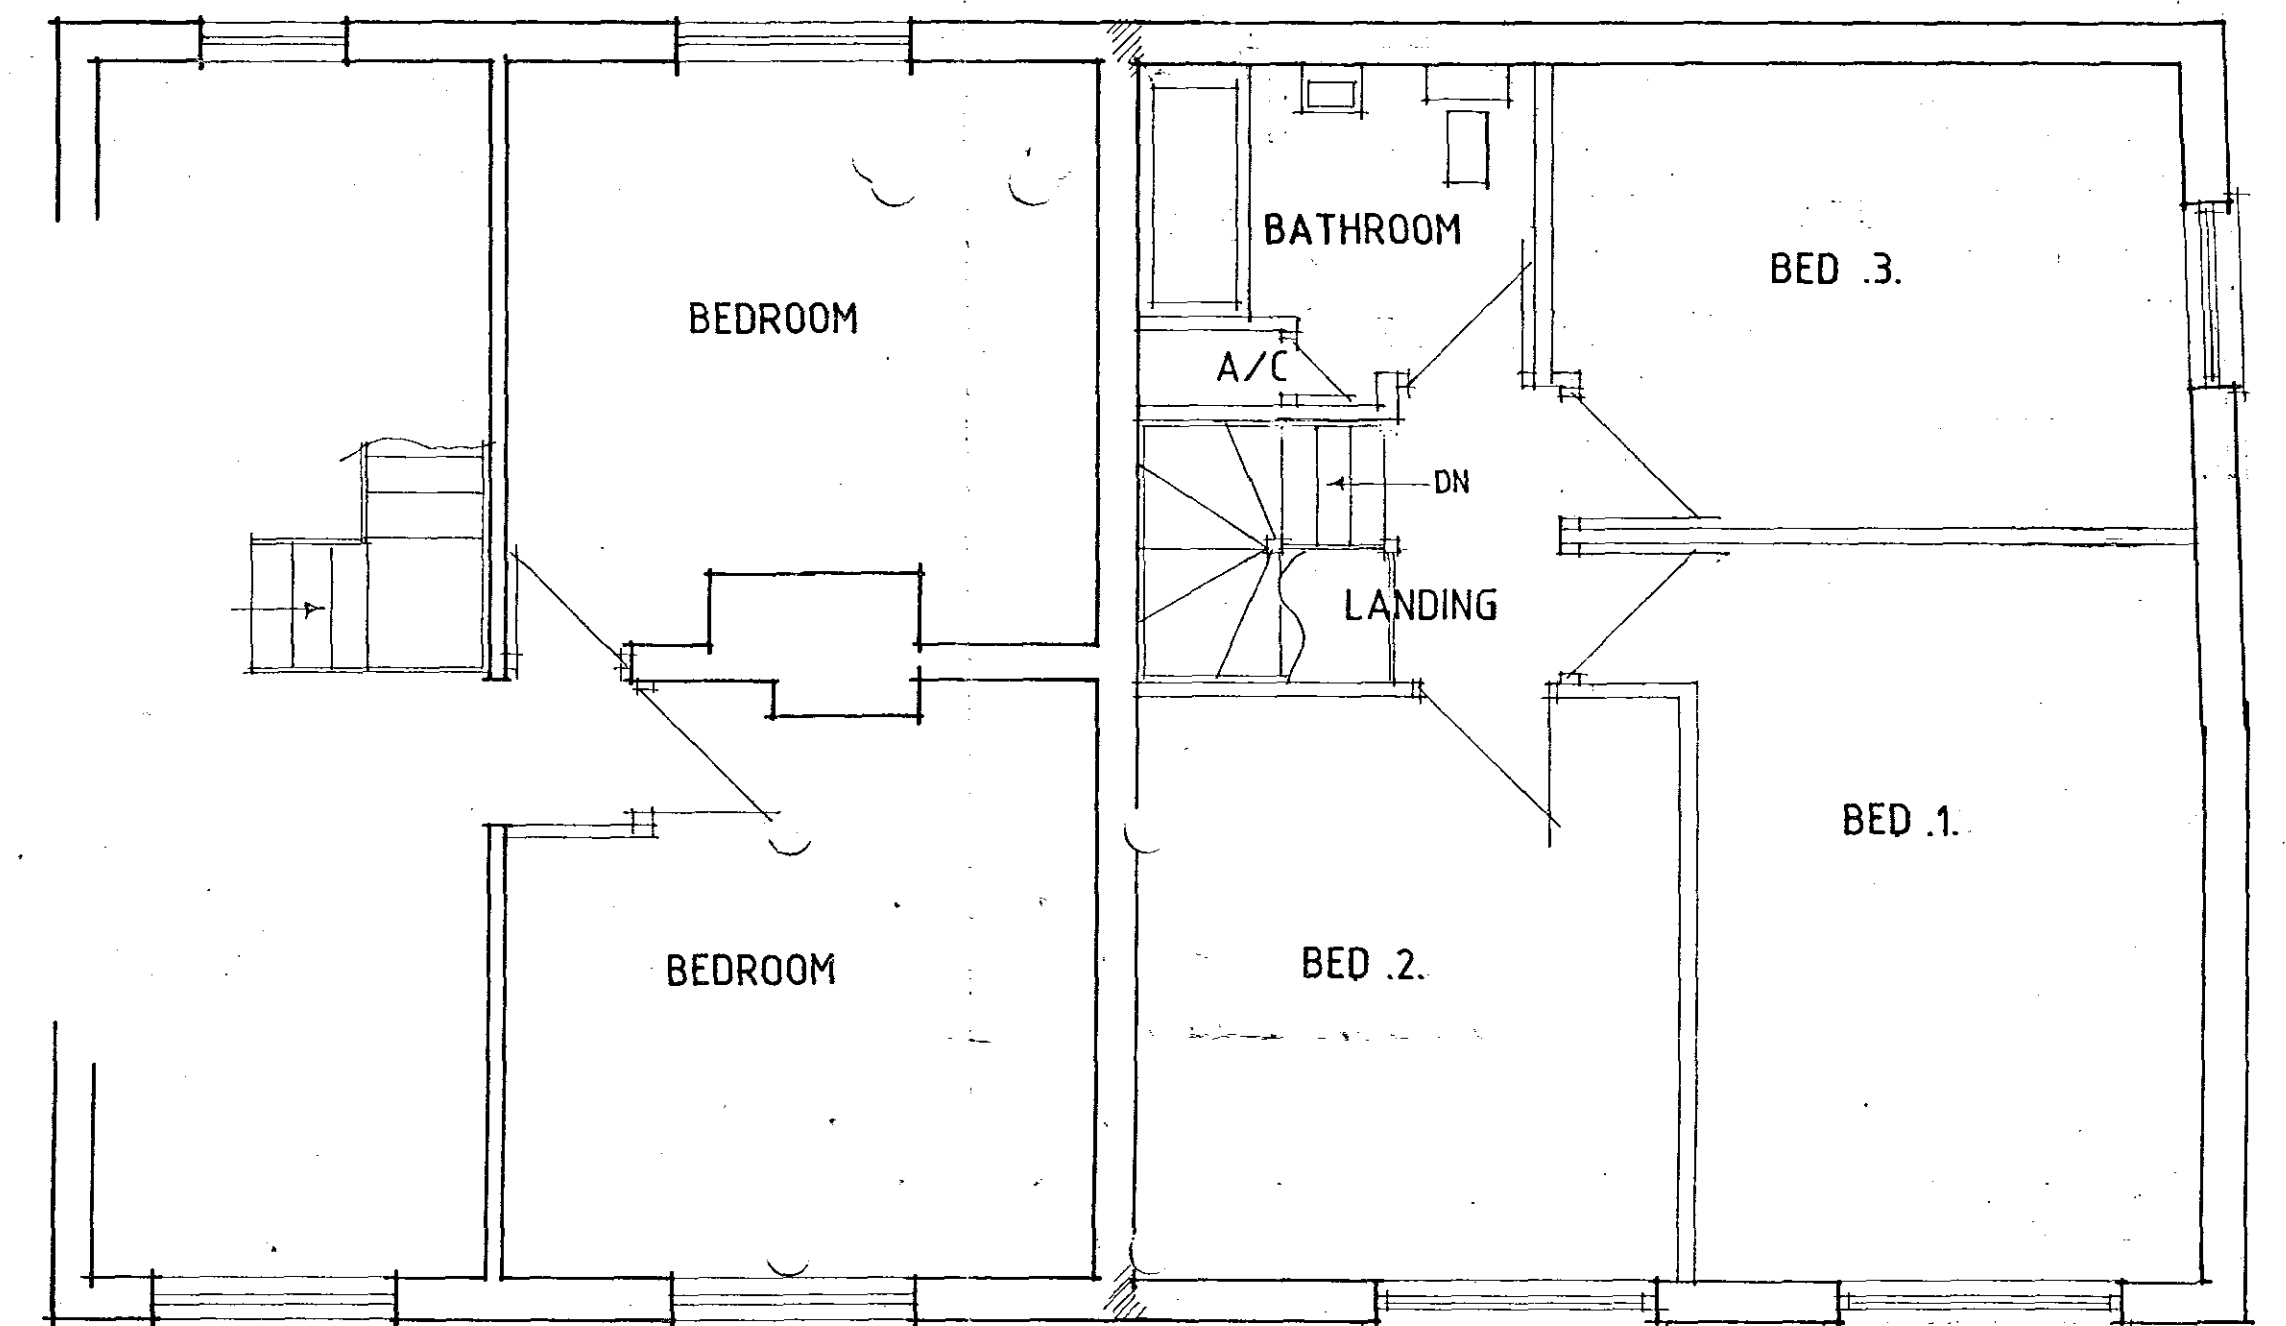

FIRST FLOOR PLAN

A - DESIGN ALTS - 3.1.06

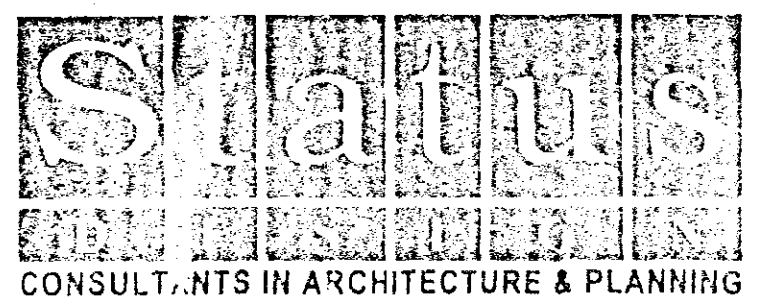

PROPOSED EXTENSION TO
FORM SEMI-DETACHED HOUSE
AT 84 HOLBEACH ROAD,
SPALDING FOR

MR. T. S. KHELA.

PLANS AS PROPOSED
SKETCH

1:50	SD05-065/3
NOV-05	B.GILHAM.

07/11/06
- 8 MAR 2005

