






FRONT

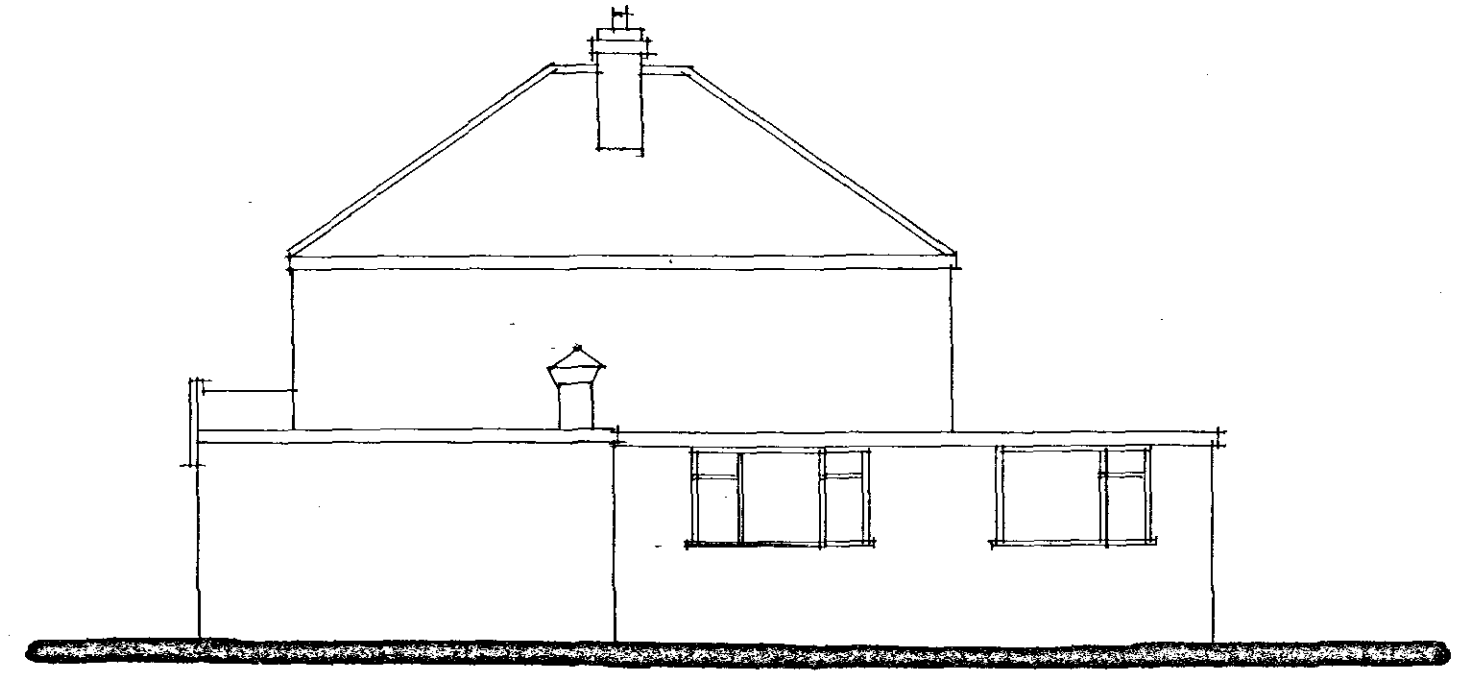

SIDE

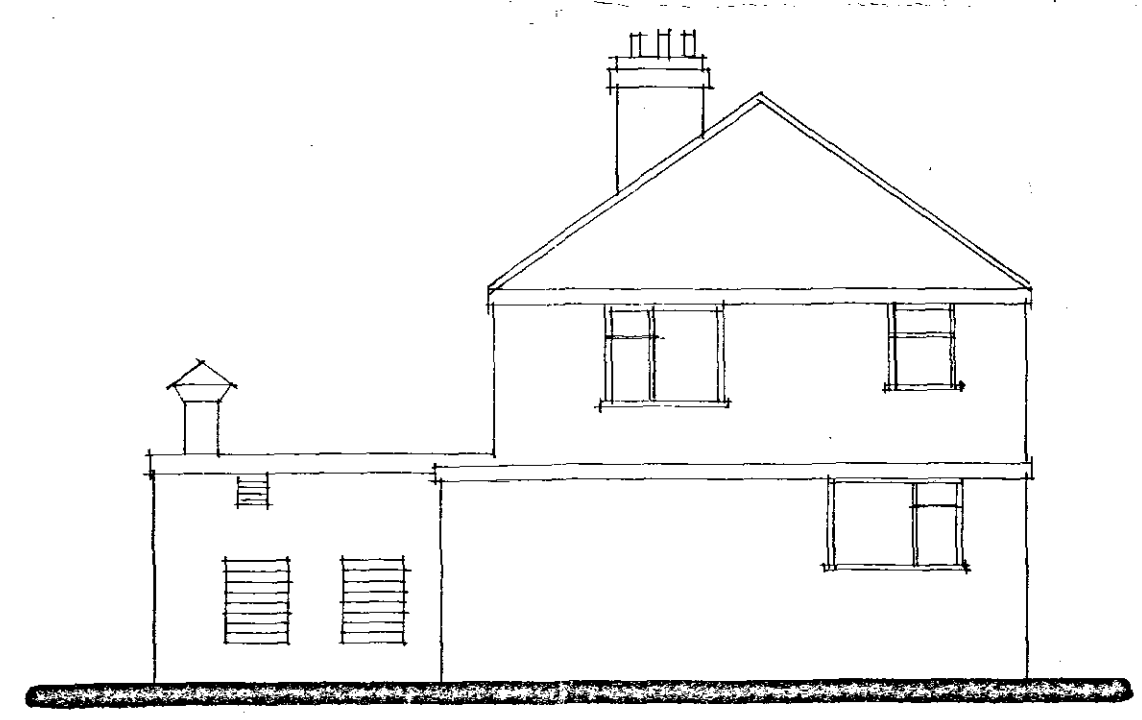

REAR

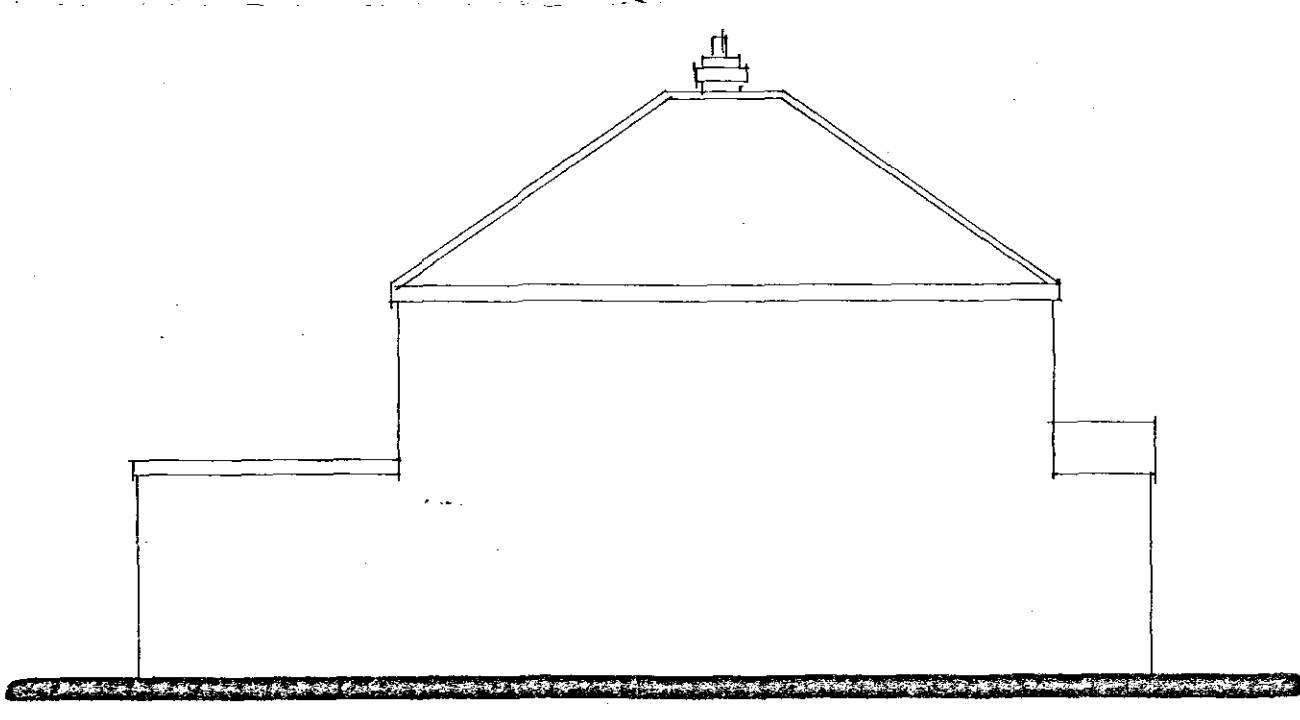

SIDE

81/3
PLANNING DEVELOPMENT
- 8 MAR 2005
0331/06

Status
DESIGN
CONSULTANTS IN ARCHITECTURE & PLANNING

PROPOSED EXTENSION TO
FORM SEMI-DETACHED HOUSE
AT 84 HOLBEACH ROAD,
SPALDING FOR

MR. T.S. KHELA.

ELEVATIONS AS EXISTING

1:100

SD05-065/2

DETERMINED
PLAN

2 Edinburgh Walk, Holbeach,
Spalding, Lincs. PE12 7AP
Tel: 01566 424363 Fax: 01566 490702

