




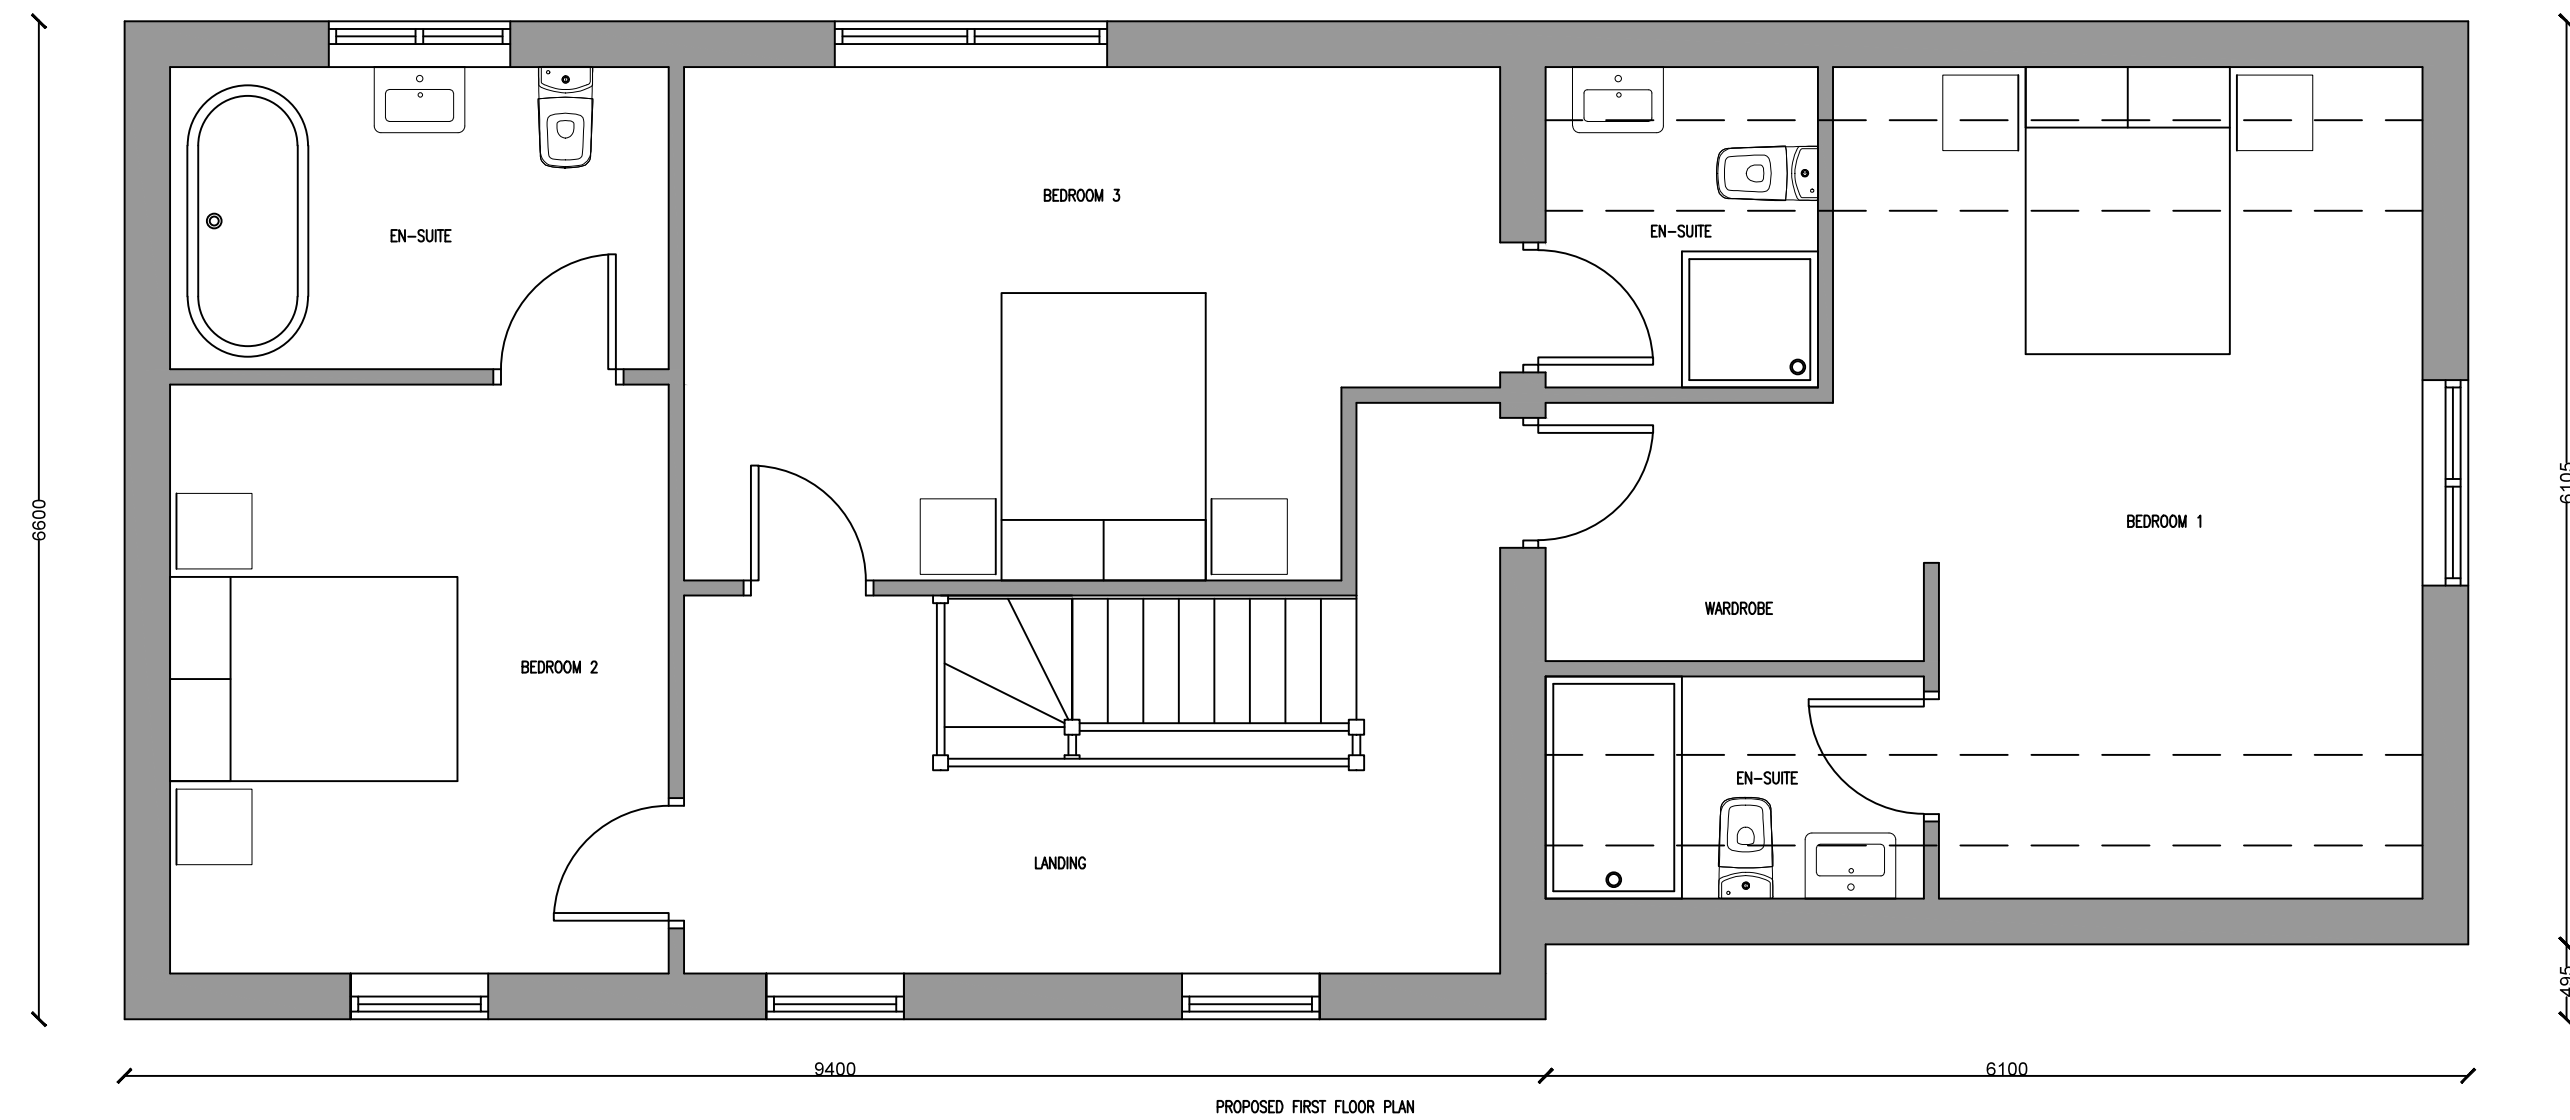


PROPOSED FRONT (S) ELEVATION

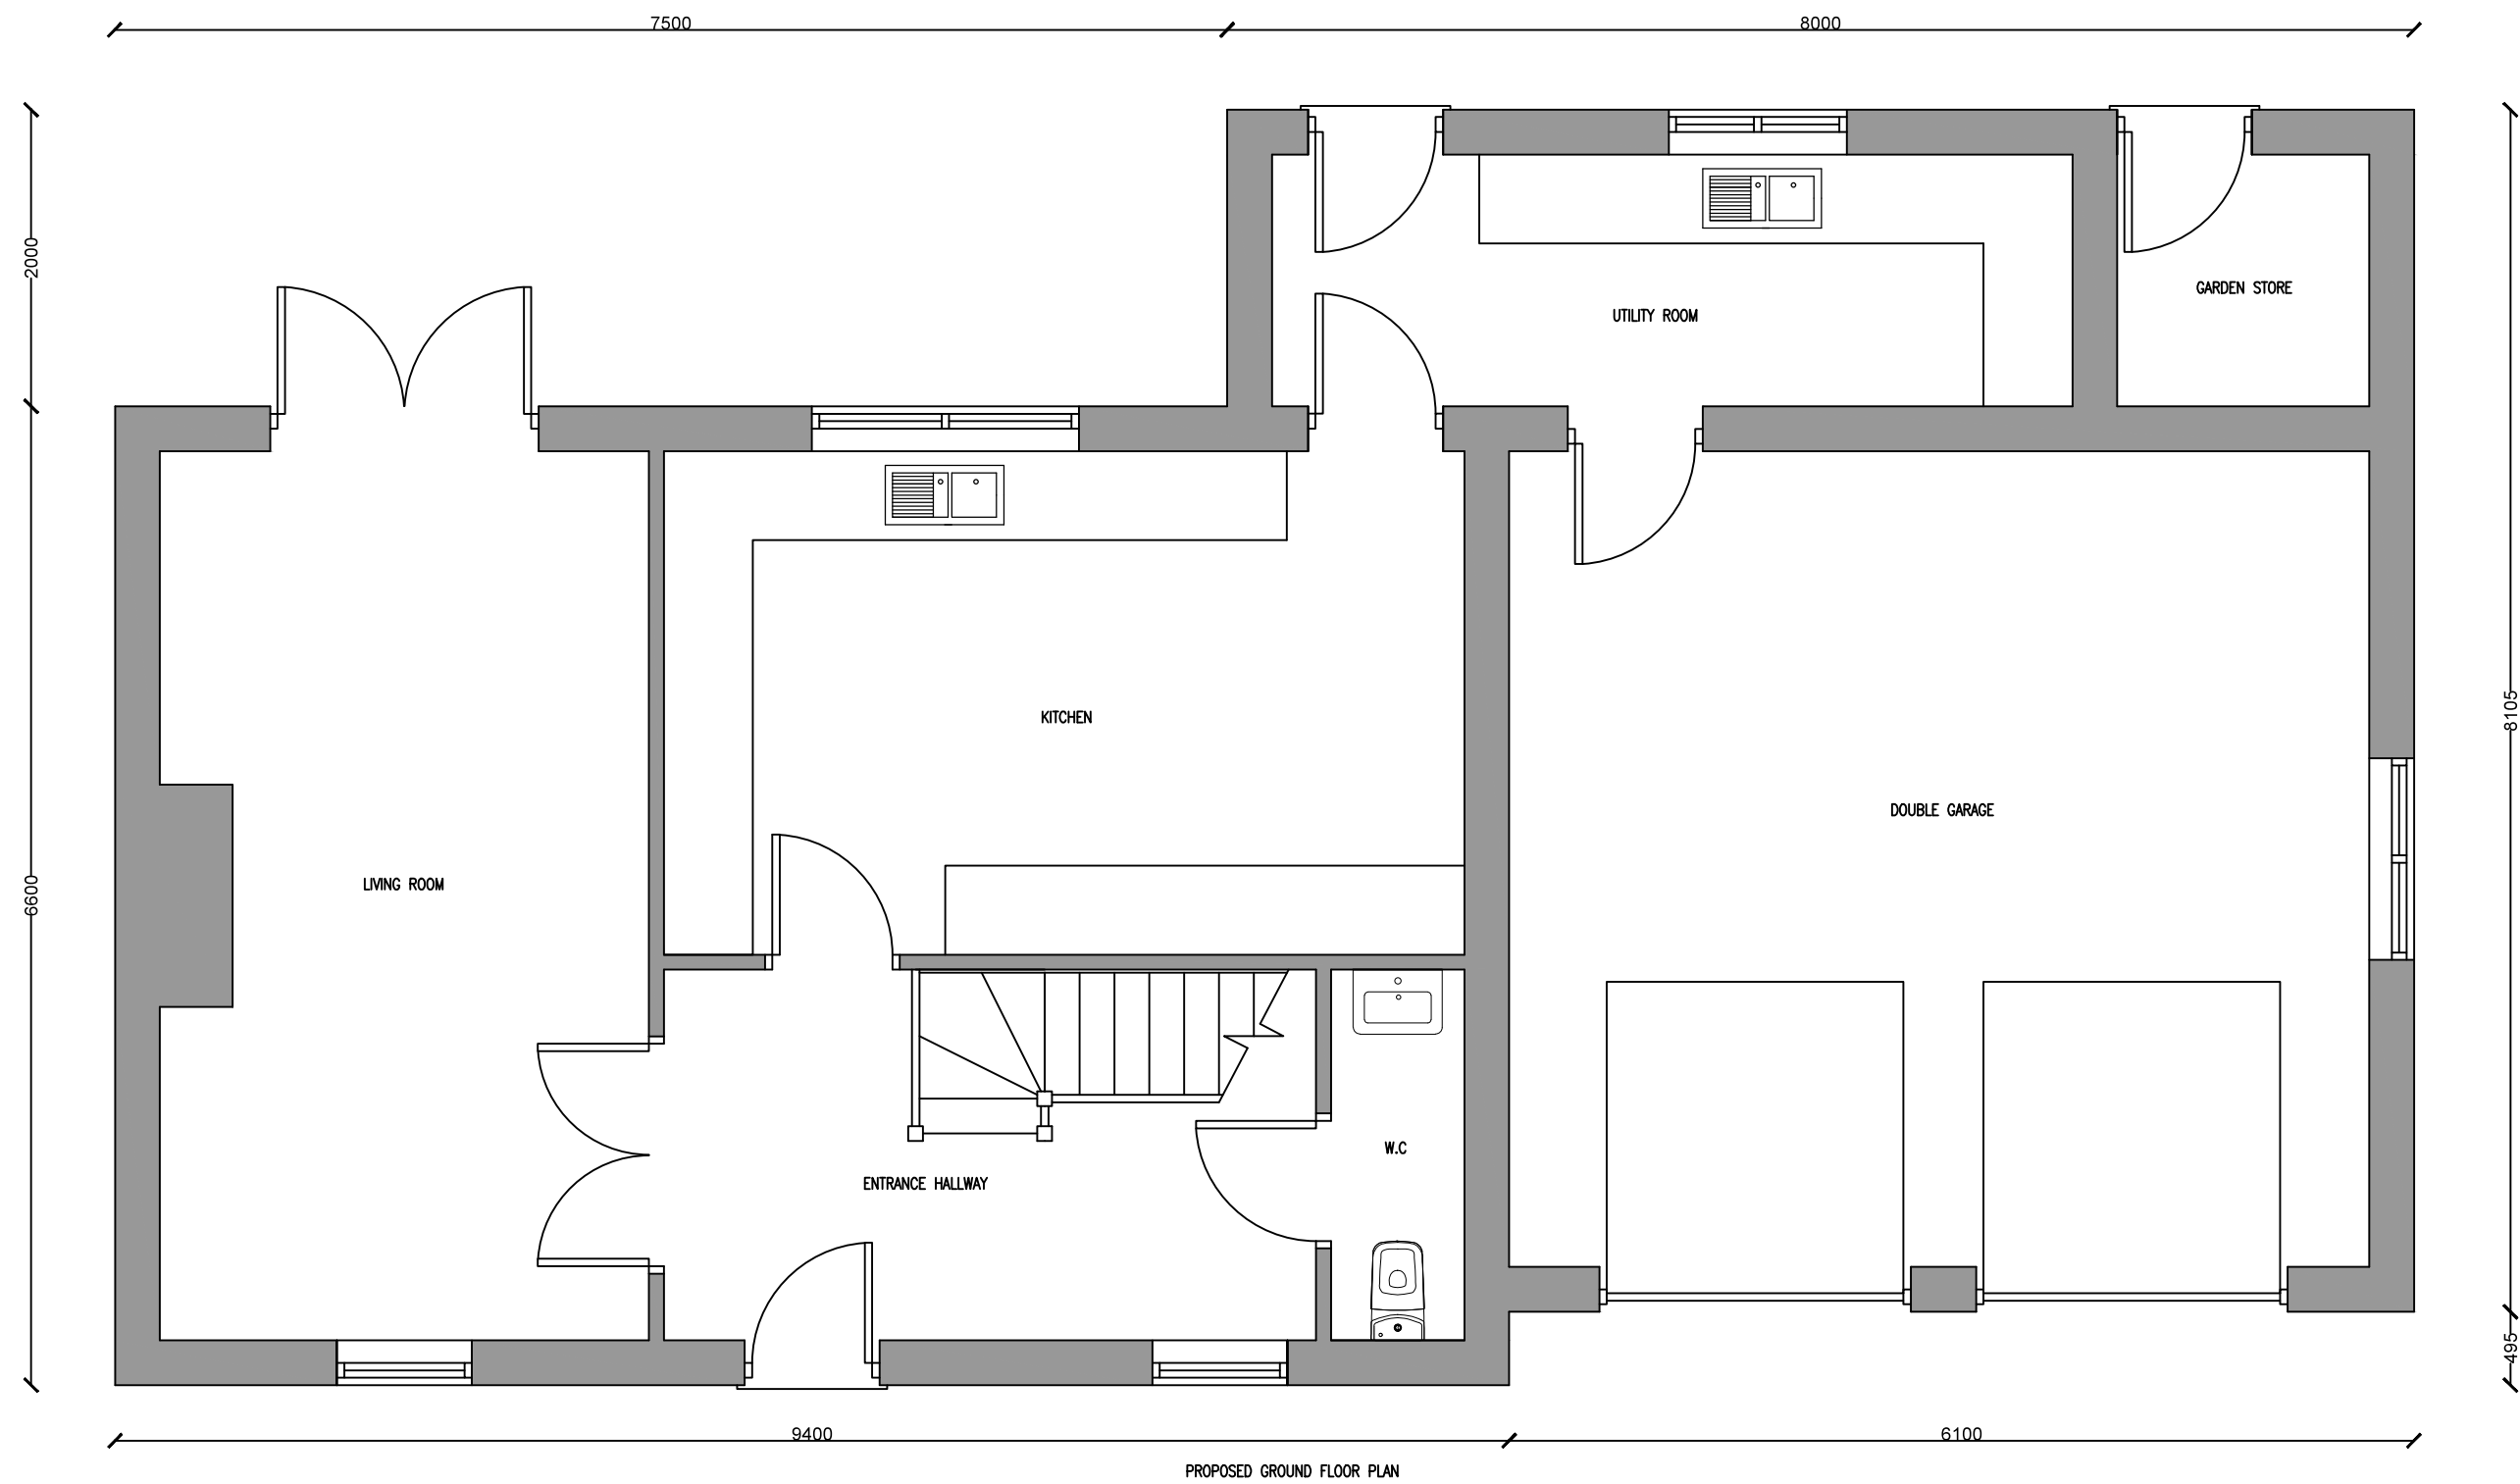

PROPOSED SIDE (W) ELEVATION

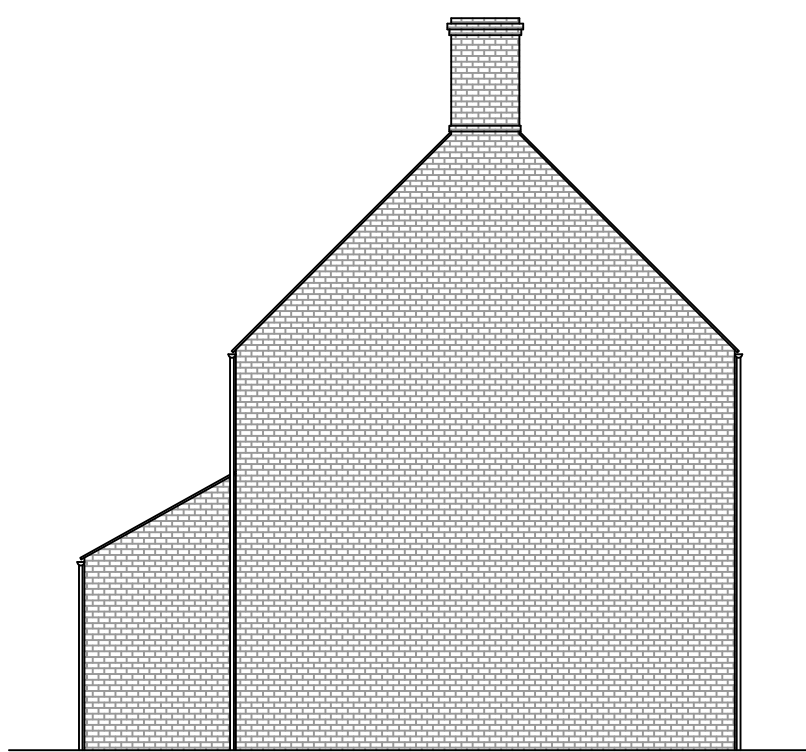


PROPOSED REAR (N) ELEVATION

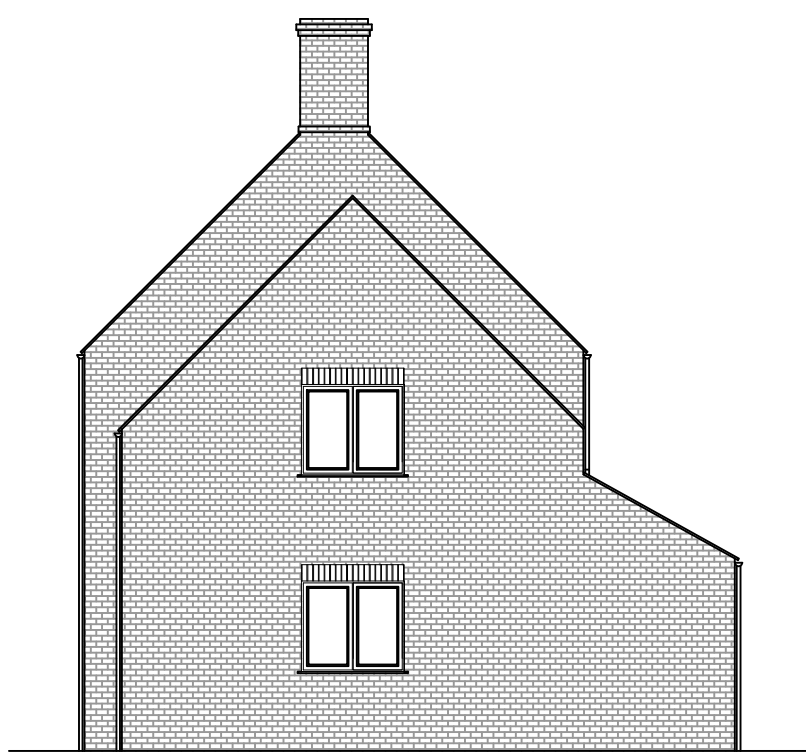

PROPOSED SIDE (E) ELEVATION



PROPOSED BLOCK PLAN

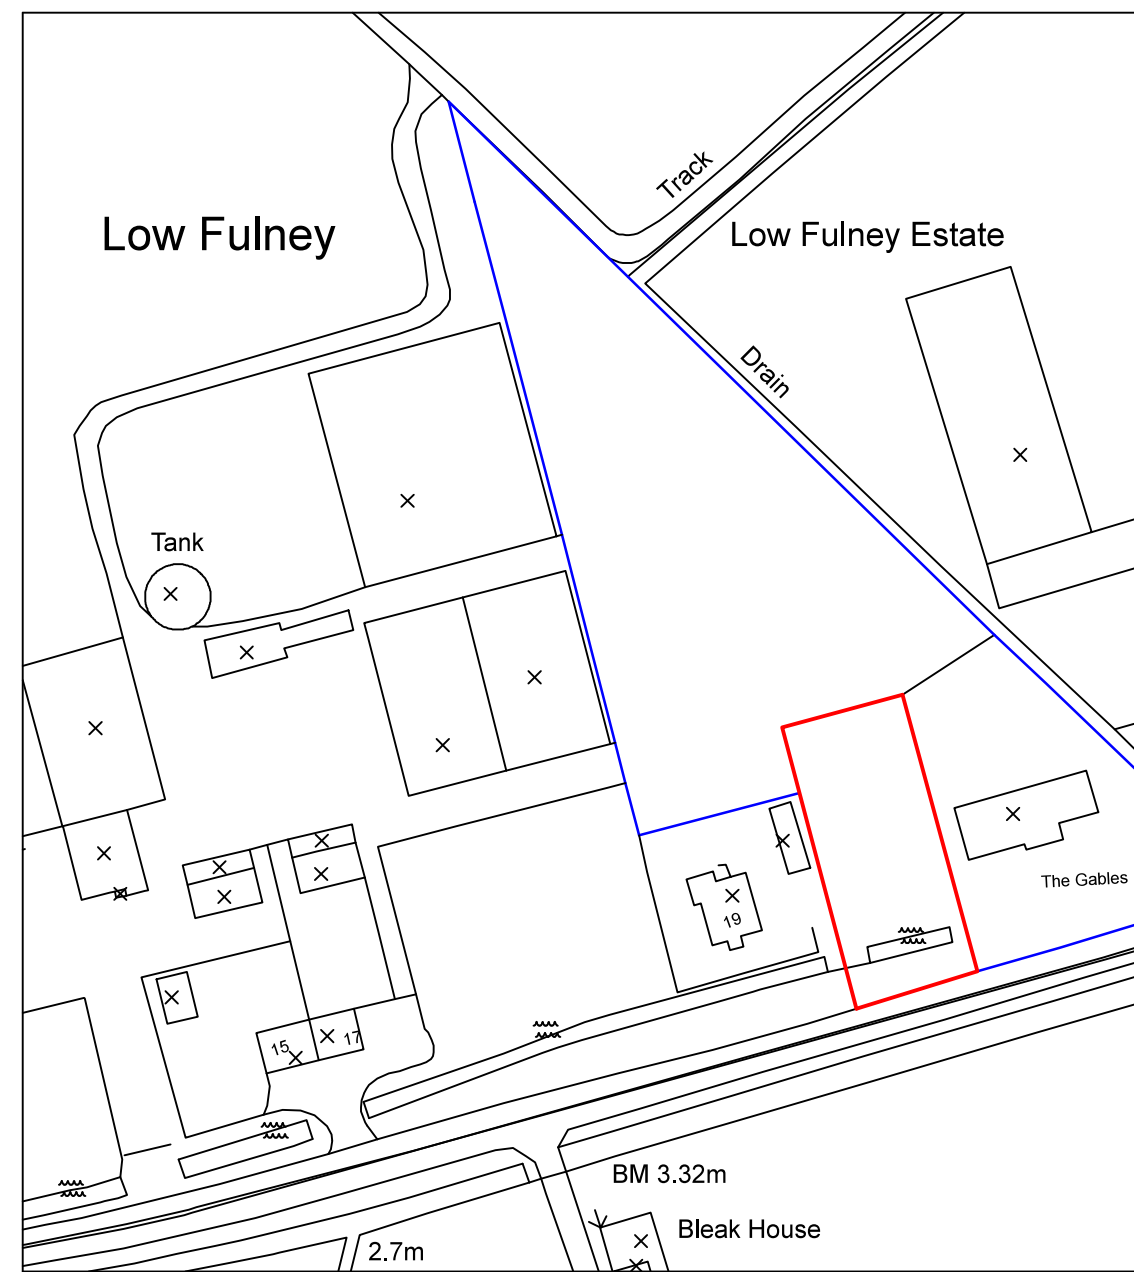

SITE PLAN

REV	DESCRIPTION	DATE

PROJECT:		PROPOSED 2 STOREY DWELLING	
DRAWING:		PROPOSED FLOOR PLANS	BLOCK PLAN
PROPOSED ELEVATIONS		SITE PLAN	SITE PLAN
SIZE:		CLIENT:	MR T. EDWARDS
A1		JC	01/04/16/00
SCALE:		DATE:	21/03/16
1:100 (1:100 1:100 1:100)		APPROVED BY:	RW
Do Not Scale From This Drawing		SHEET:	