
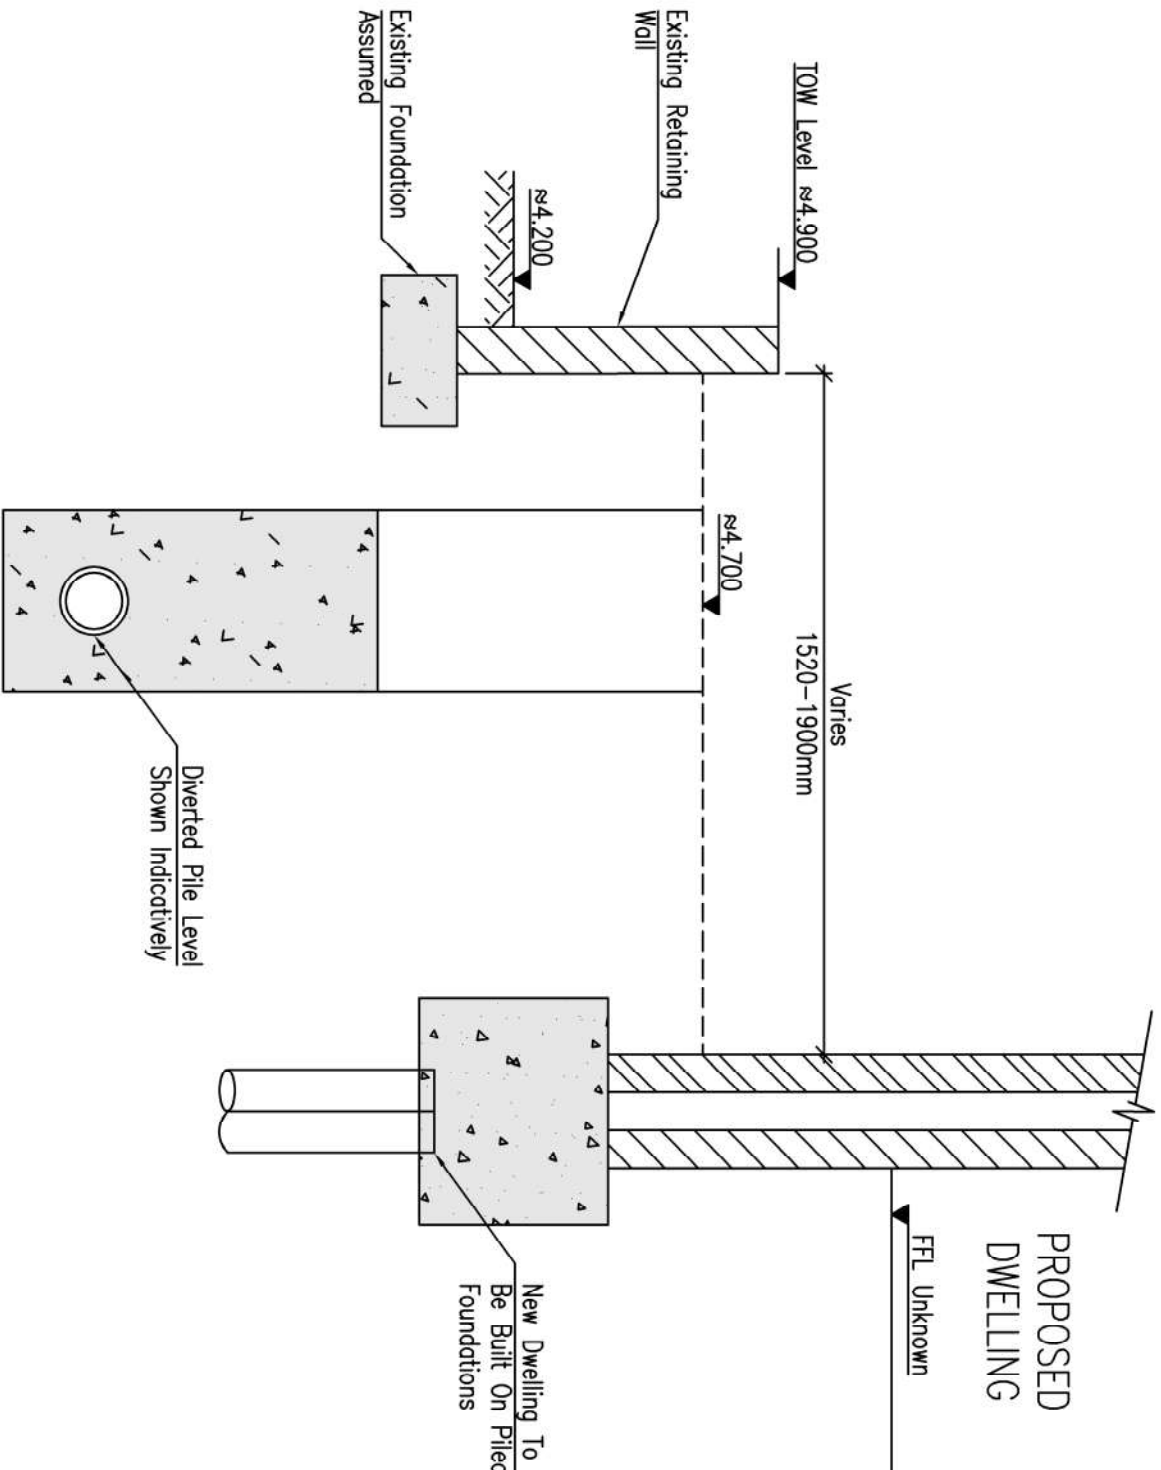


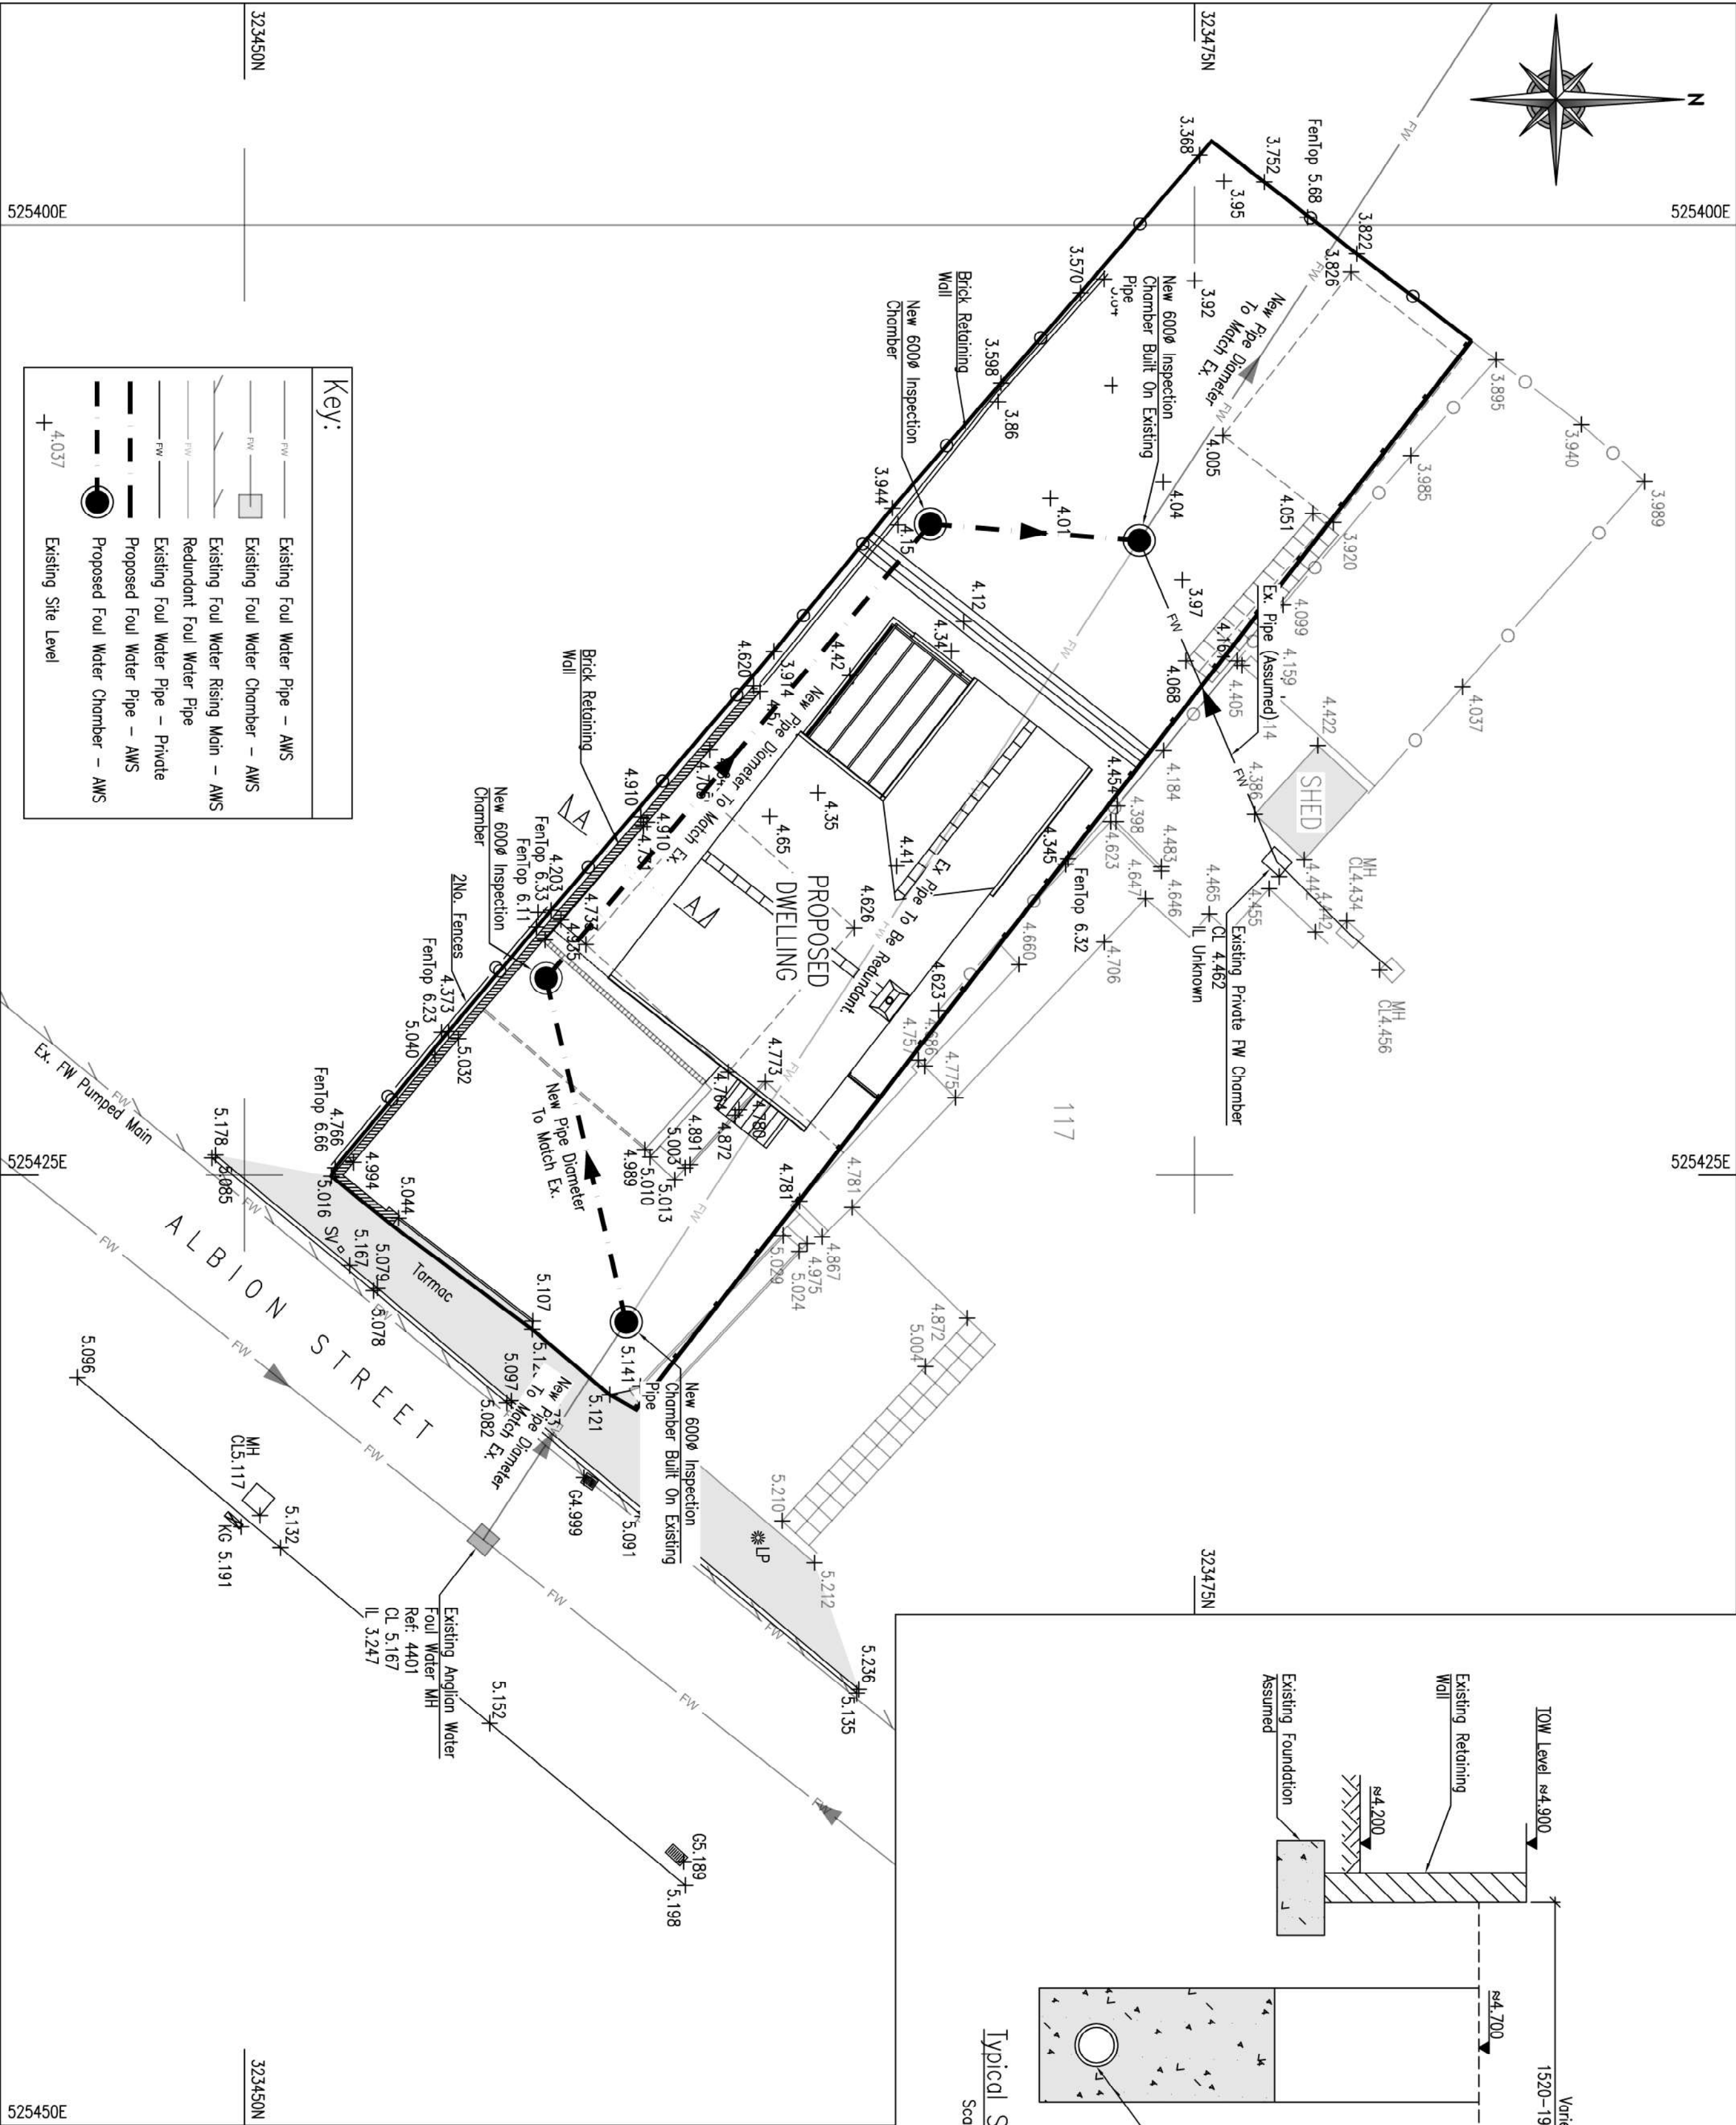

Rev	Date	Remarks

Status	FOR INFORMATION
--------	-----------------

S3RC SIDEBOTTOM
RICHARDSON
CHENG LTD
CONSULTING STRUCTURAL AND CIVIL ENGINEERS

Project
Sewer Diversion At
117 Albion Street, Spalding,
Lincs, PE11 2BA
For A P Installations

Date	Sept 2021	Scale	1:125	@A2
Drawn	JA	Checked	MP	
Design	SRC	File Name	33021-03	

DRG No. 33021/03