


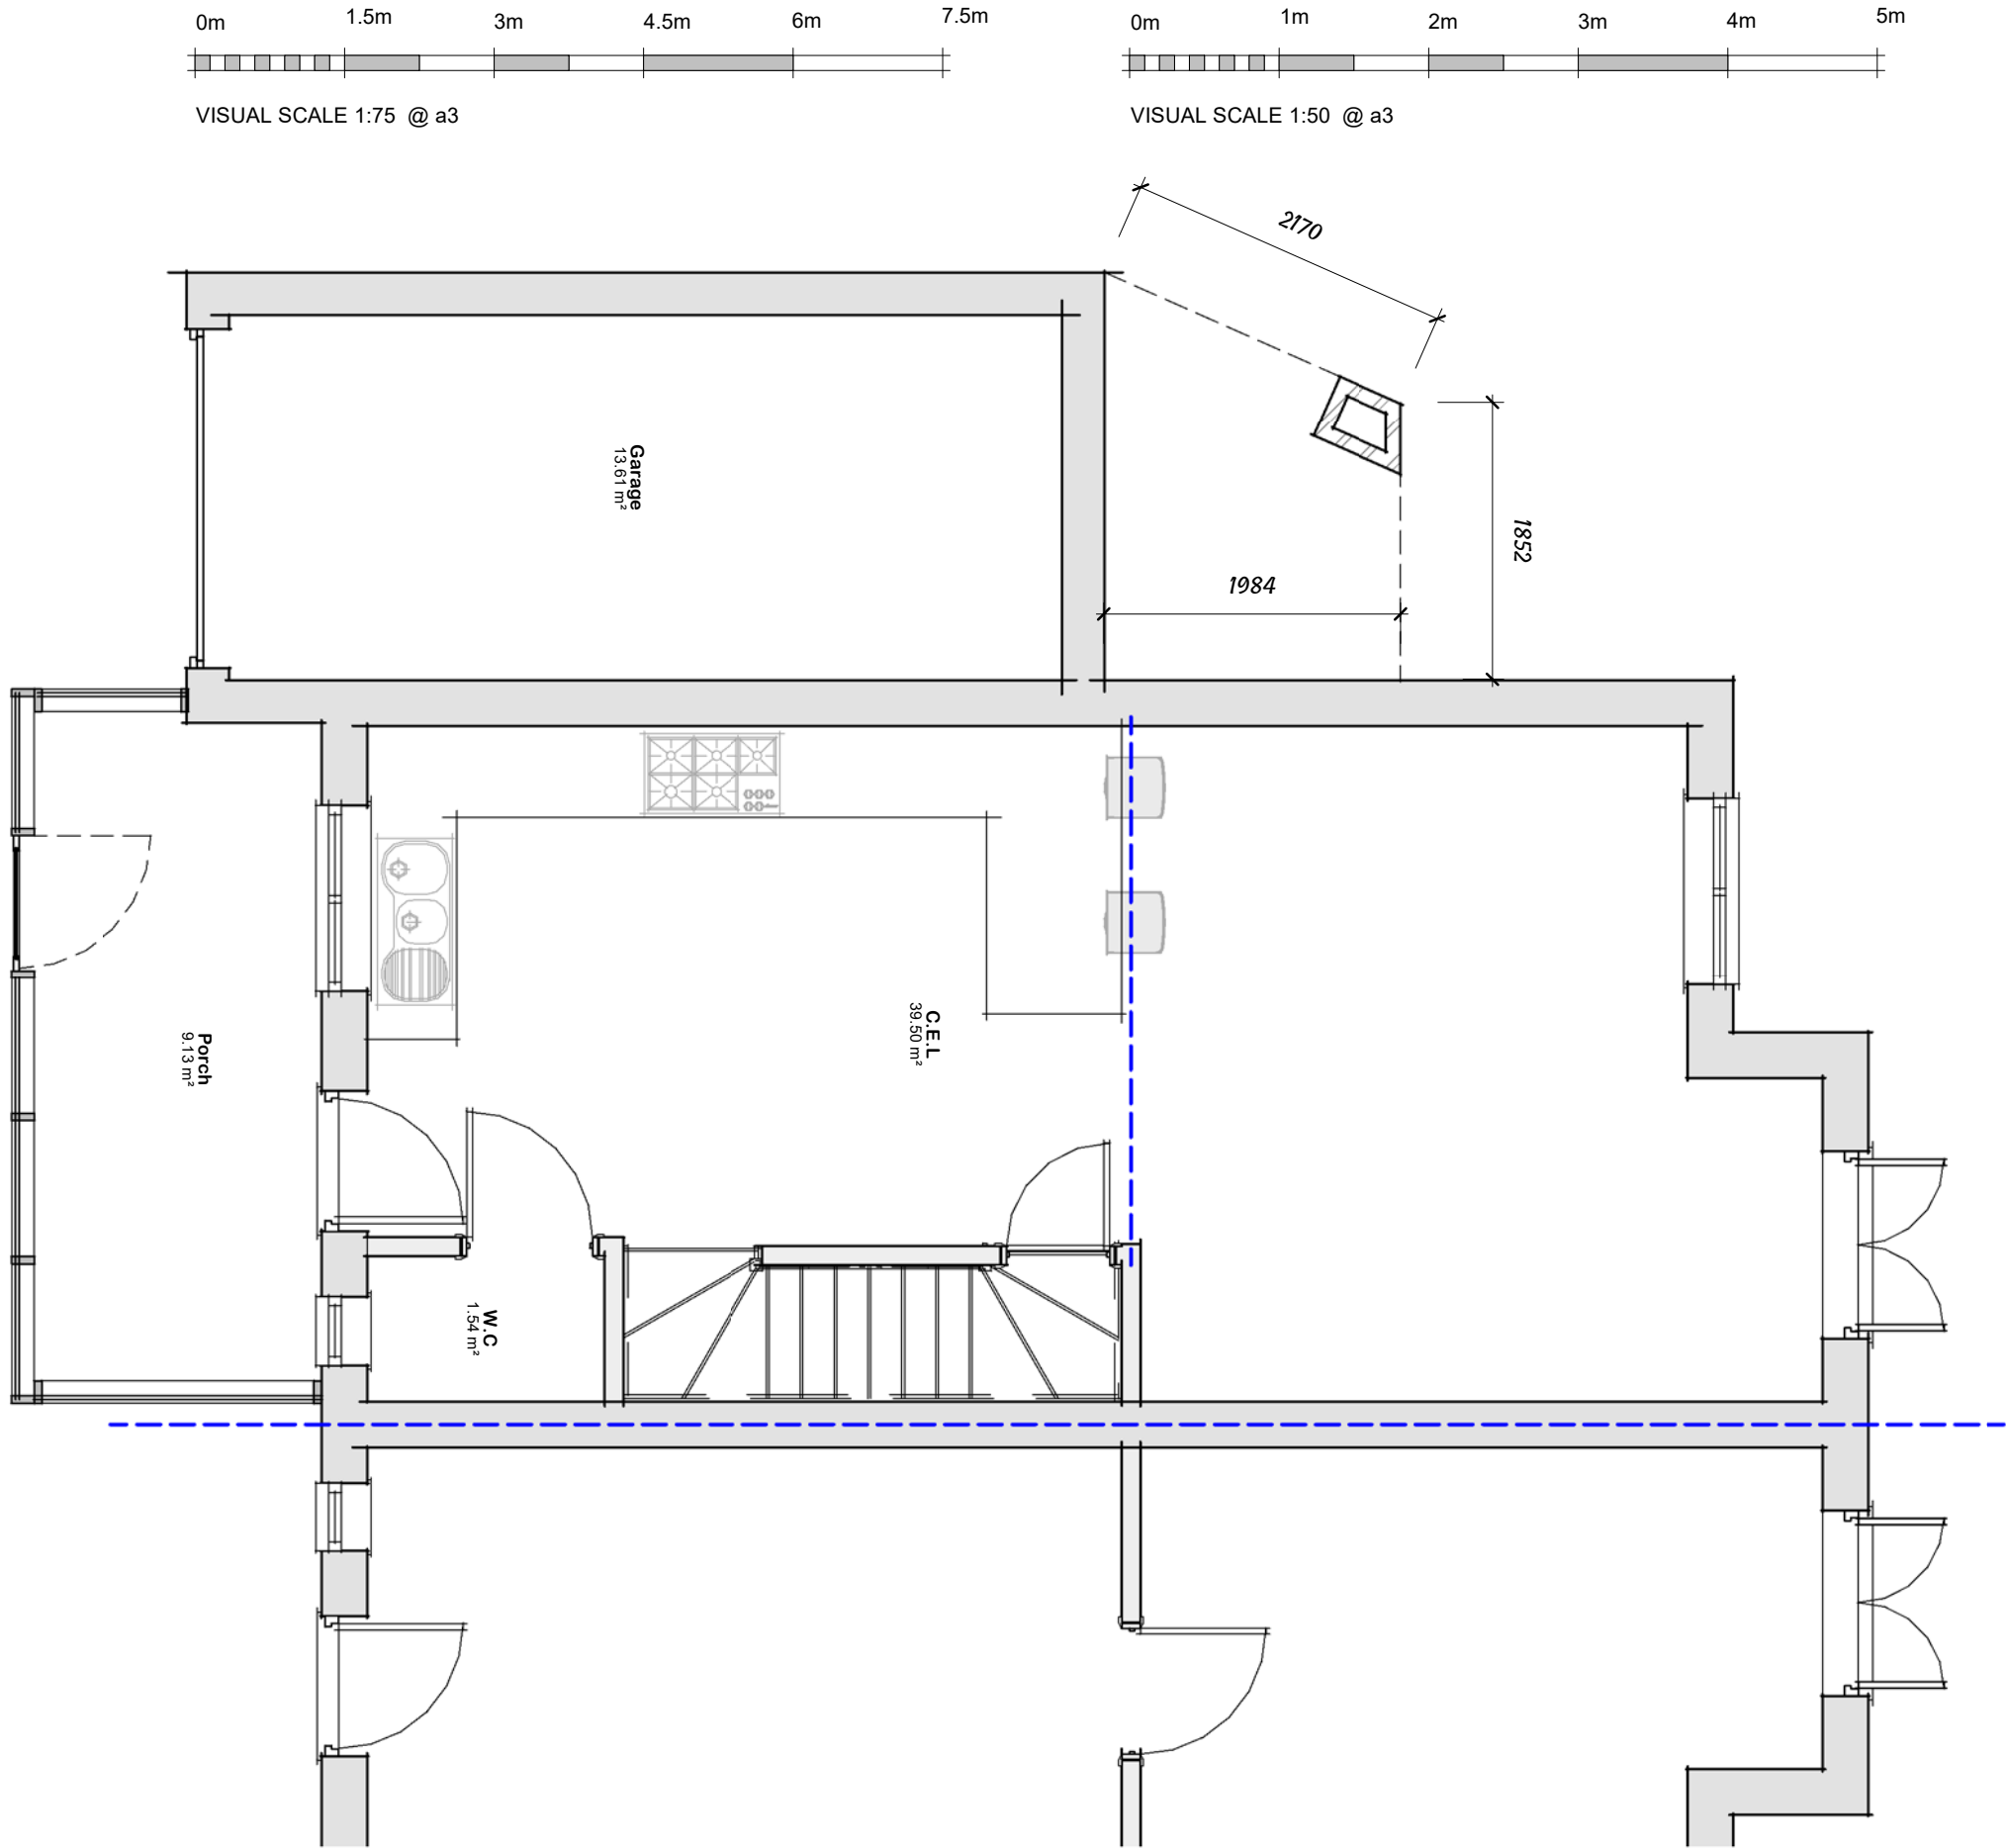

08 / 1 - Proposed Ground Floor Schedule		
Name	Area	Perimeter
C.E.L	39.50 m²	35.4 m
Porch	9.15 m²	12.7 m
Grand total: 2	48.60 m²	48.0 m