


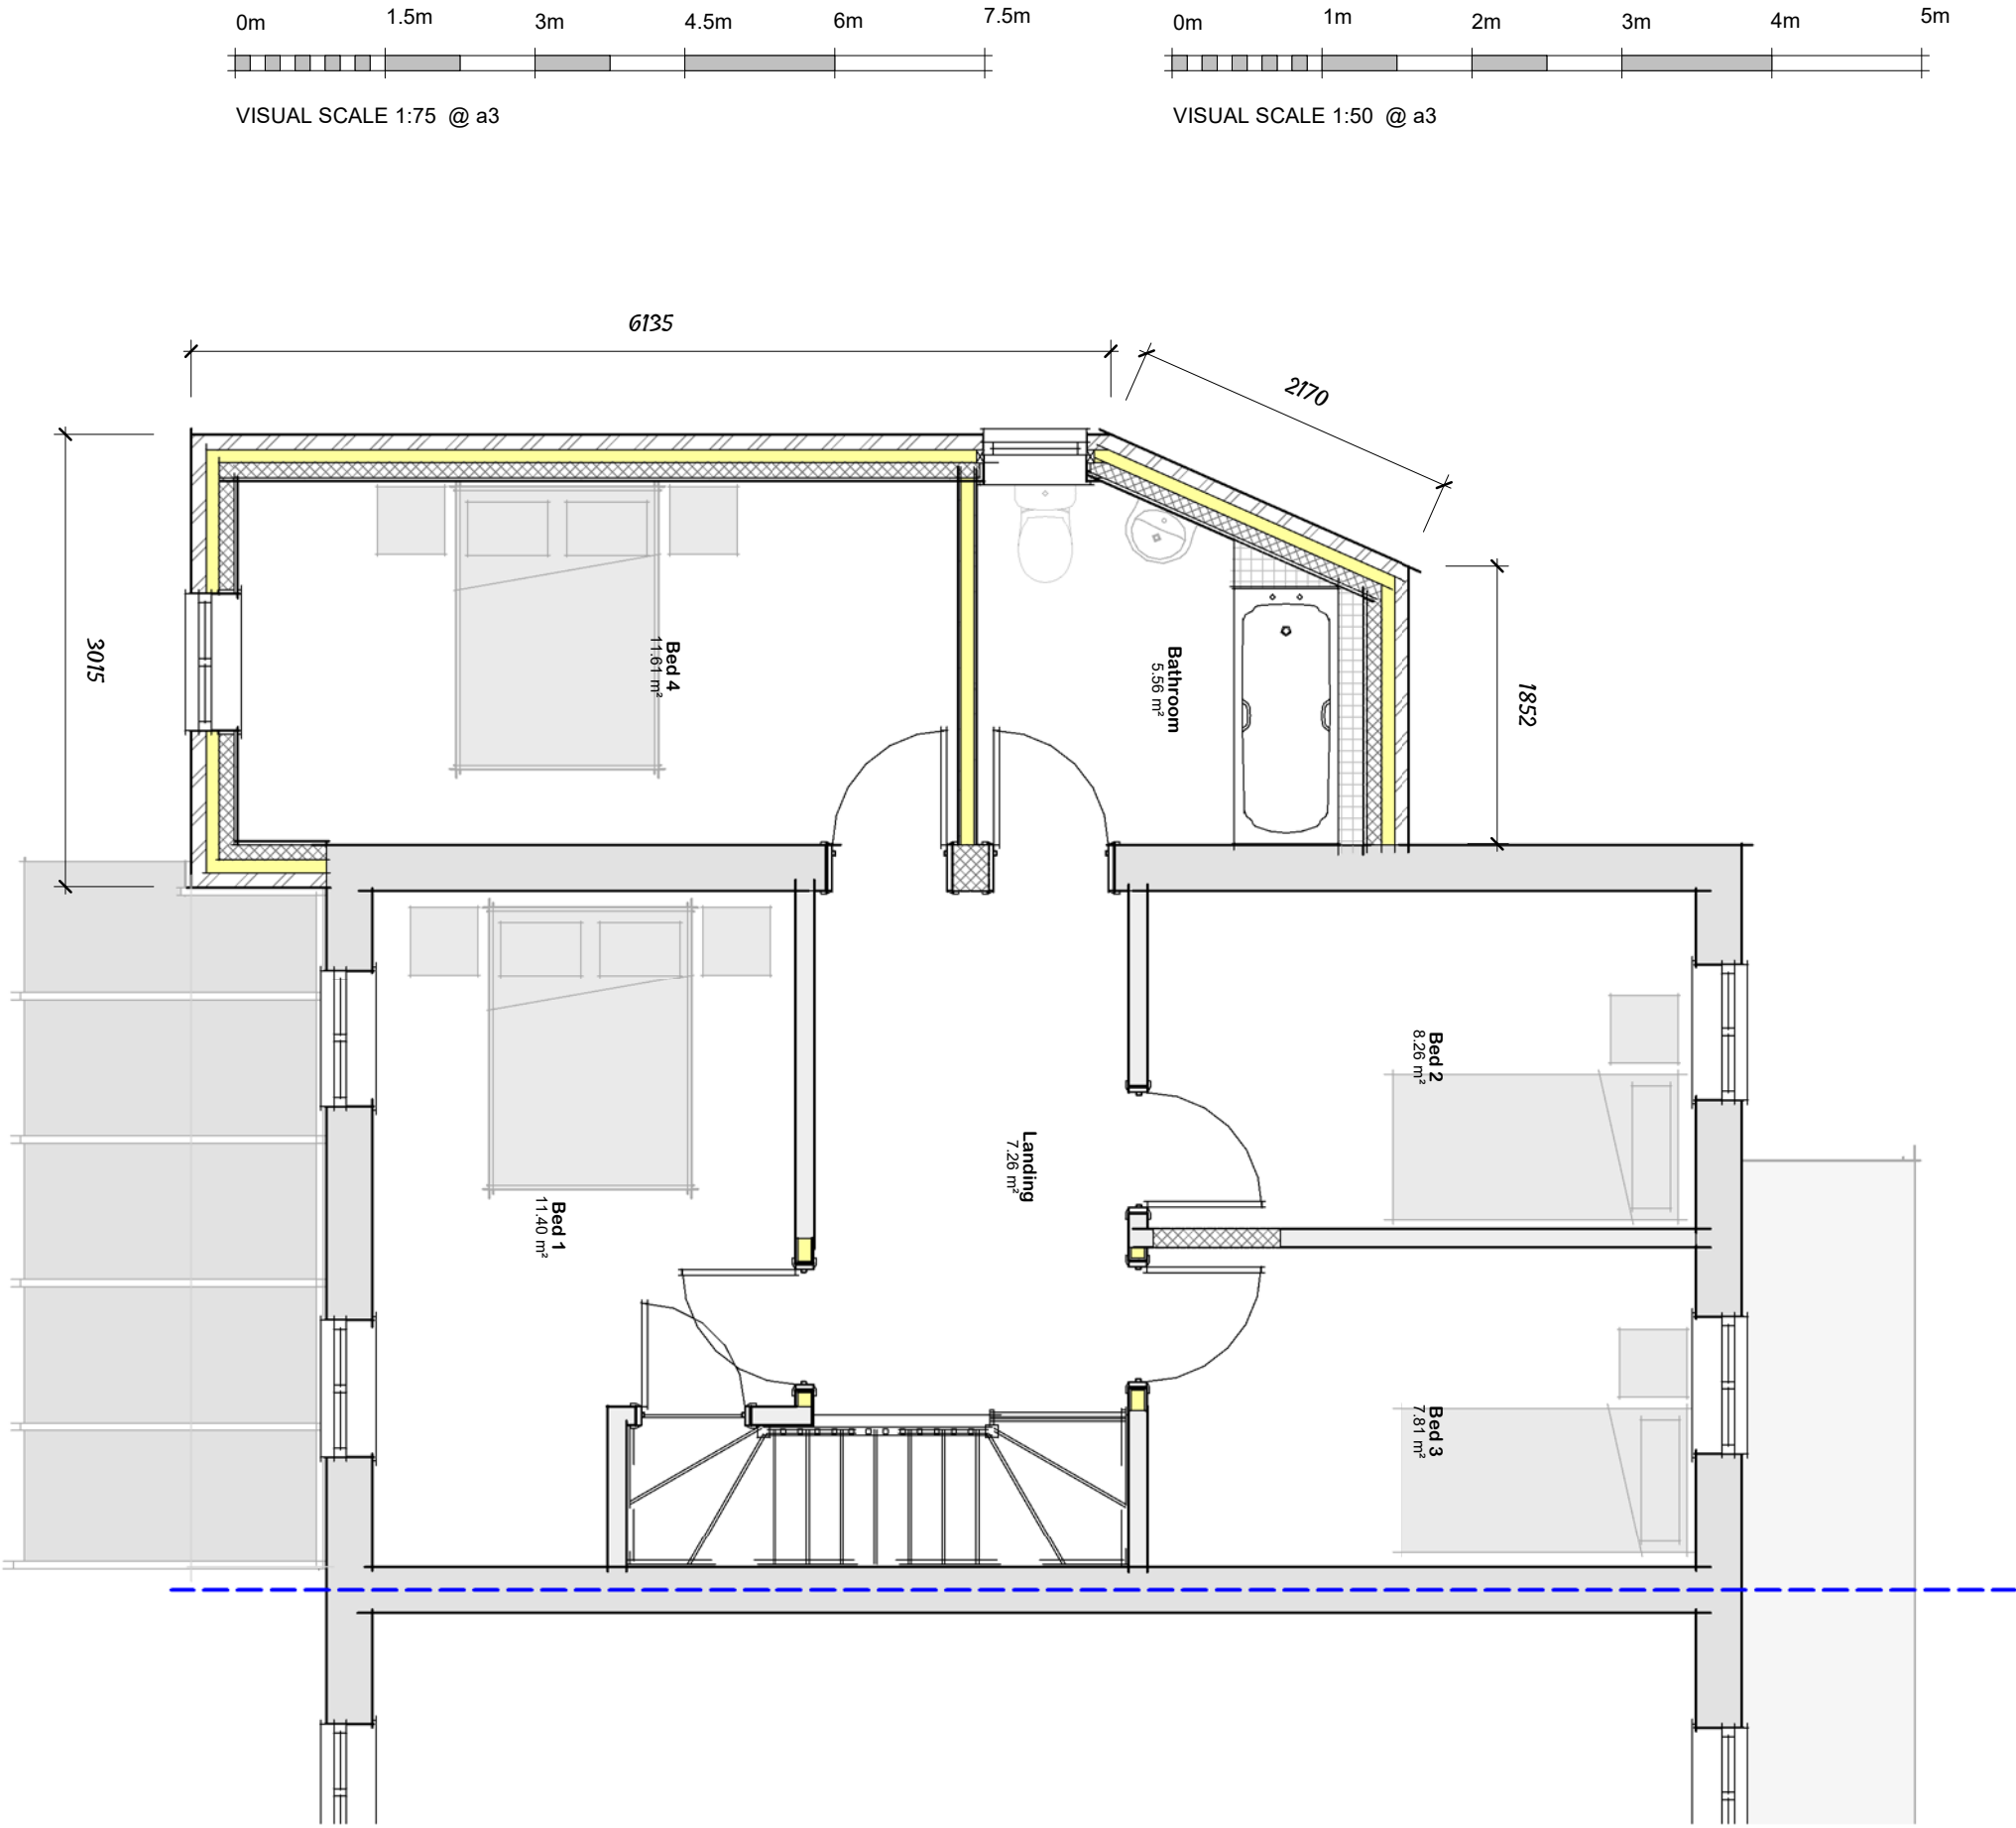

09 / 1 - Proposed First Floor Schedule		
Name	Area	Perimeter
Bathroom	5.55 m ²	9.4 m
Bed 2	8.25 m ²	11.8 m
Bed 3	7.80 m ²	11.6 m
Bed 4	11.60 m ²	14.5 m
Landing	7.25 m ²	11.1 m
Grand total: 5	40.50 m ²	58.4 m

Proposed F.F Layout

Drg No 2893 / 08 rev B

