


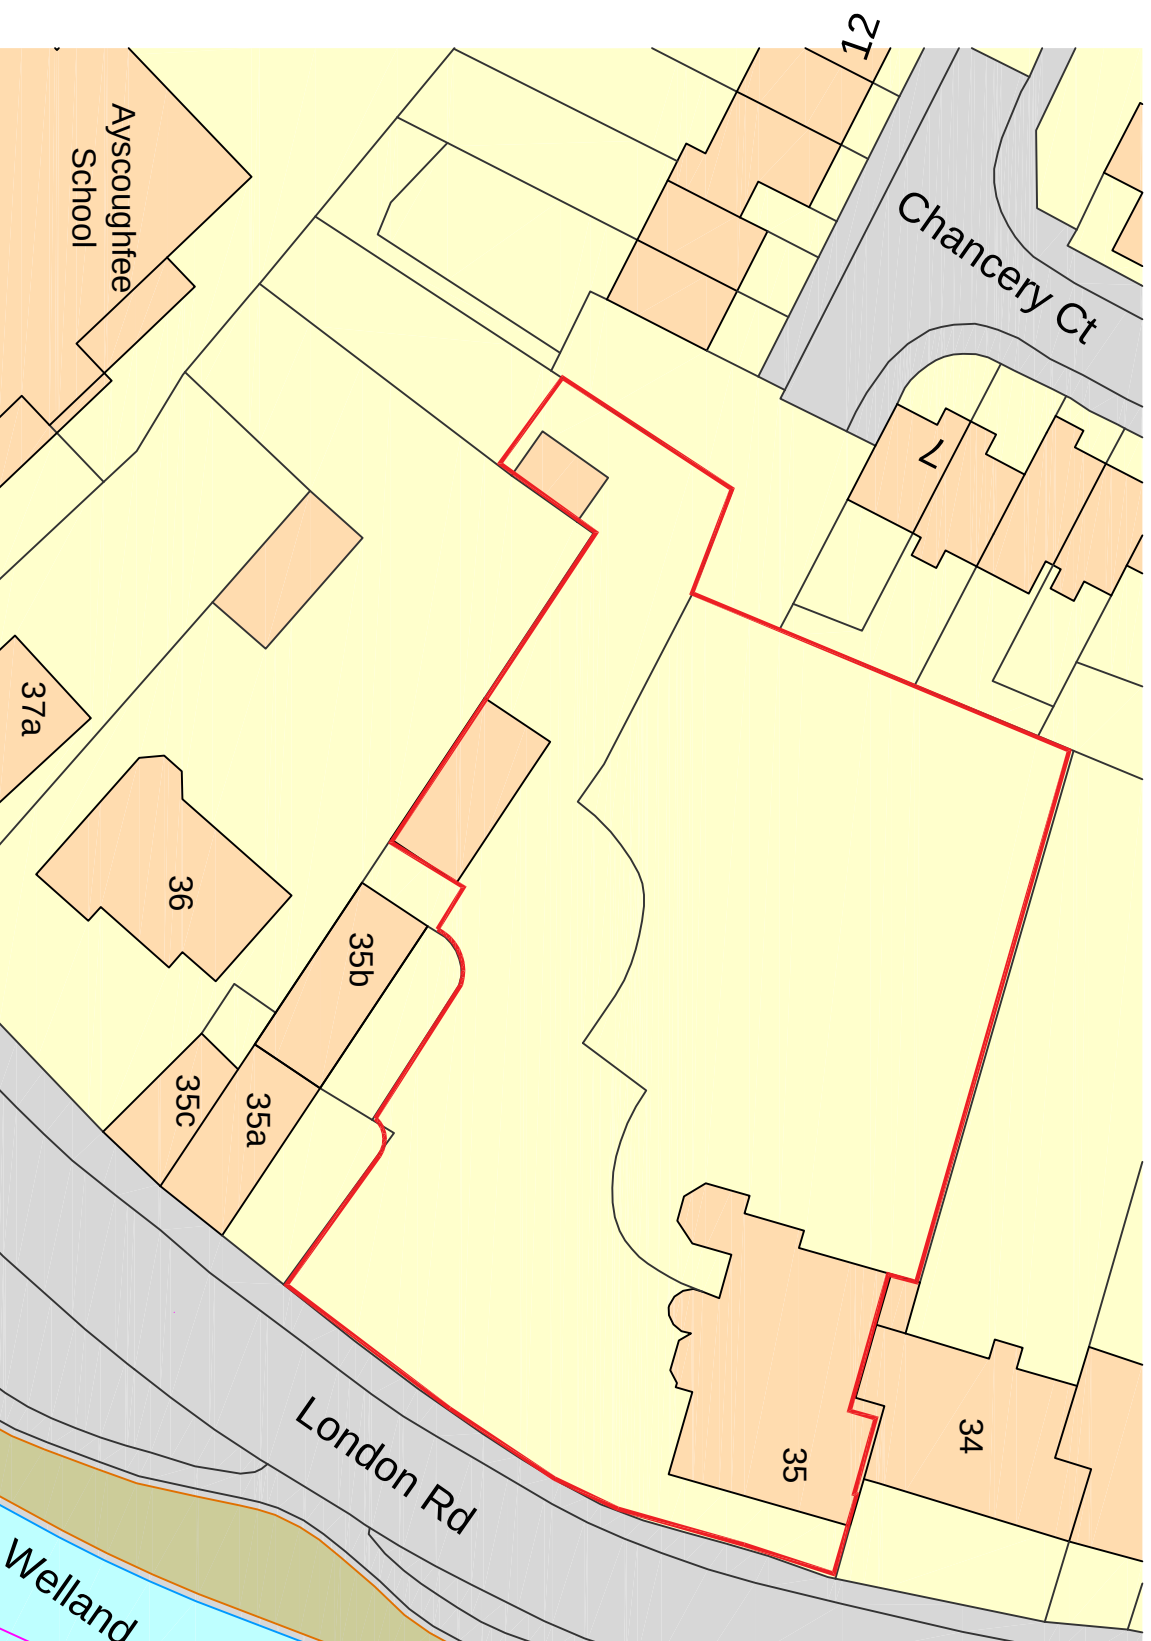

dwg no 350-00

35 LONDON ROAD PE11 2TE: location plan

scale = 1:500

