

WILCON DESIGN
Wilcon Development Group Ltd
Thomas Wilson House
Tenter Road, Moulton Park
Northampton, NN3 6QJ.
Tel: 01604 790909


drawn date

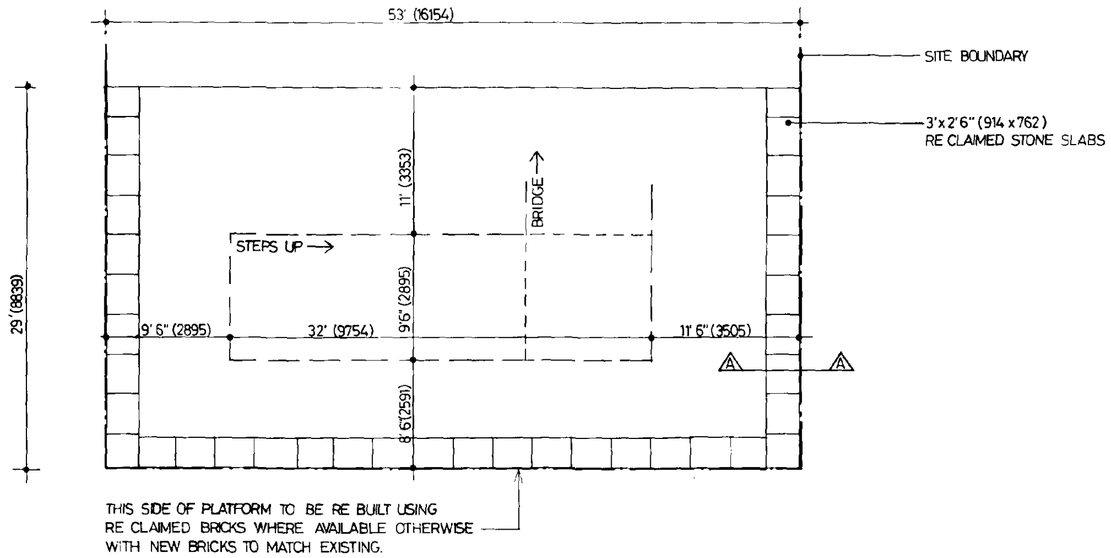

PLAN

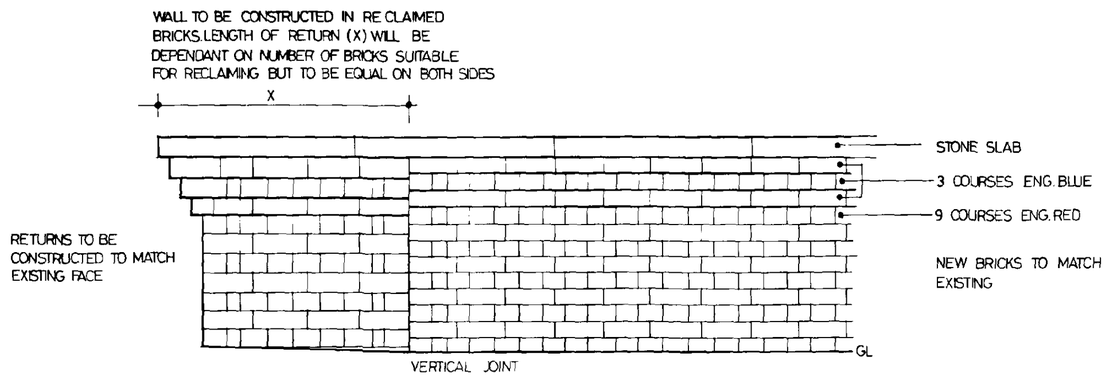

SIDE ELEVATION

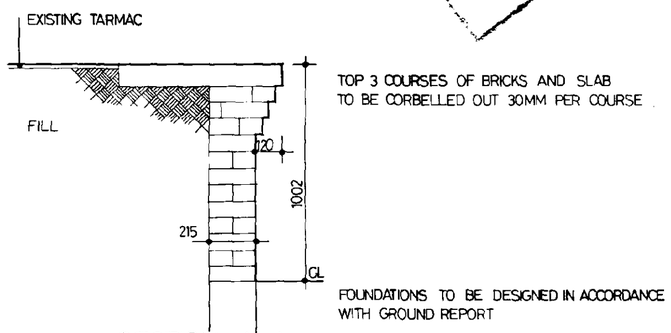

SECTION A-A

SECTION THROUGH NEW WALL

RECEIVED
02 APR 1996
Ref: 0336/96

REV A. BANKING REMOVED. MDP 28.3.96

PROPOSALS FOR RETAINED
SECTION OF RAILWAY PLATFORM
LAND OFF PARK ROAD,
SPALDING.

scale 1:100, 1:20

dwg no. M571-30 rev. A