

NOTE
This drawing is not to be scaled. All dimensions to be checked on site and any discrepancies to be reported to the Mouchel Office. All material is produced on behalf of Mouchel Group PLC. All drawings to be read in conjunction with specification where applicable.
© MOUCHEL GROUP Plc.

Based upon the ordnance Survey map with the permission of the Controller of Her Majesty's Stationery Office © Crown Copyright Licence No. LA076 49X.

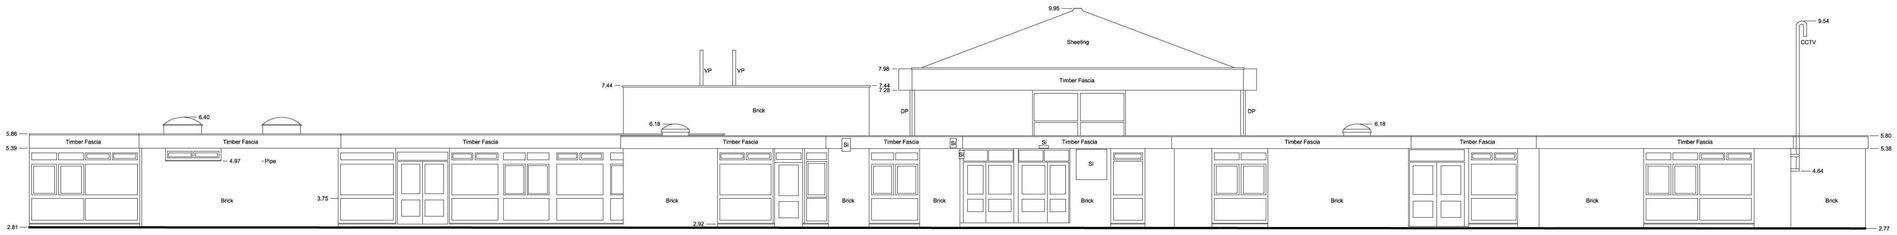


ELEVATION 1


Existing main school building

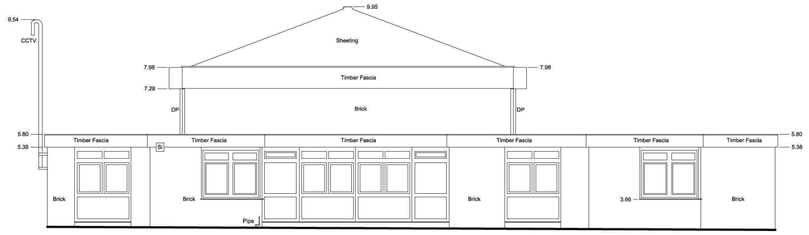


ELEVATION 2

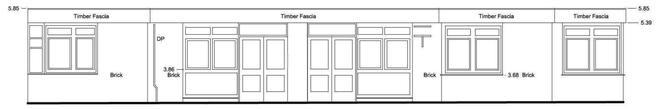


ELEVATION 4

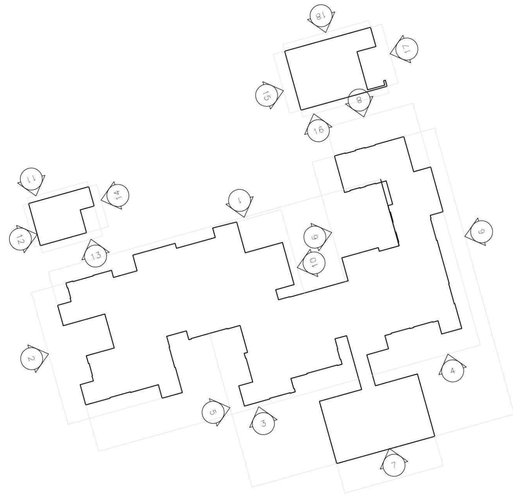


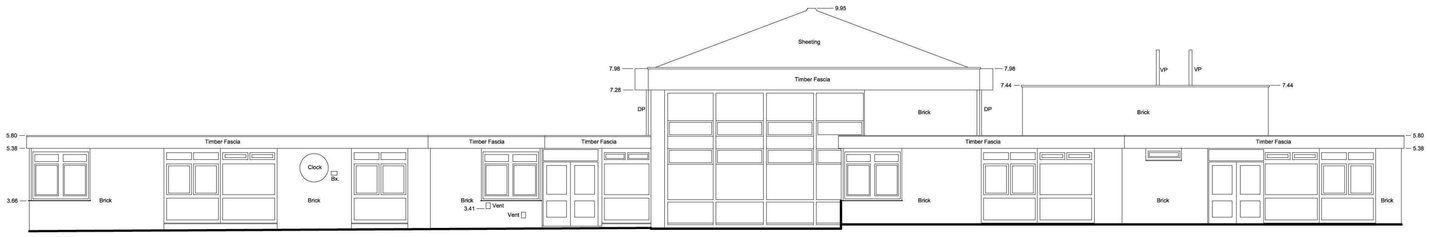


ELEVATION 3

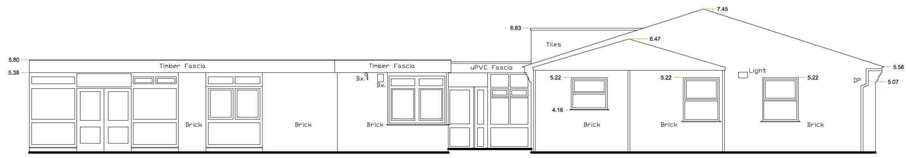

ELEVATION 5

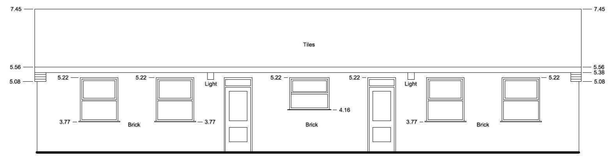

ELEVATION 7

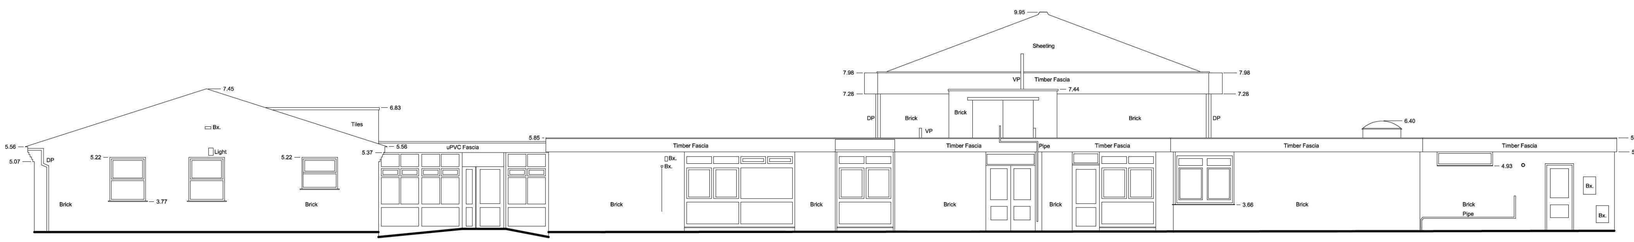

ELEVATION 6

0 2.5 5 7.5 10m
Scale 1:100

N

Rev.	Description	Design	Drawn	Checked	Approved	Date

mouchel
building great relationships
Mount Pleasant House, 2 Mount Pleasant, Cambridge, CB3 0RN
Tel : +44 (0) 1223 442700 Fax : +44 (0) 1223 442701

Client :
Lincolnshire County Council
Children's Services

Client Ref Number :

Project :
Monkshouse Primary School

Site Ref \ USRN :

Mouchel Project No : 1064978-001-001

Drawing Title :
Existing Elevations
Sheet 1 of 2

Design:	Drawn:	Checked:	Approved:
MC	MC	SR	DC

Date December 2014	Scale Sheet 1 of 2 : A1

Drawing No :	Rev. No :
3004	