



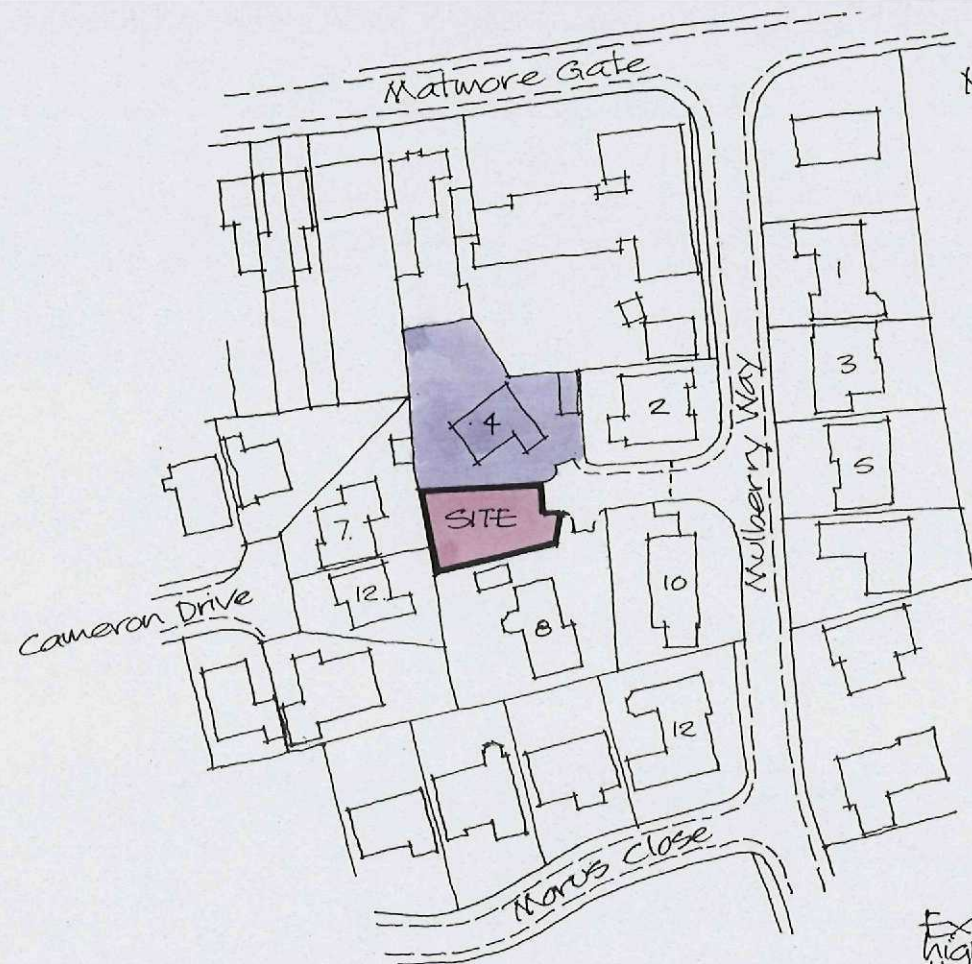

LOCATION PLAN Scale 1:1250

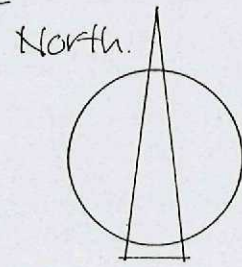

Existing approx. 1.800 high close boarded timber fence and approx. 2.200 high Leylandii hedge.

Remove 2no. Willow trees and 5no. large Leylandii trees

Existing close boarded fence and Leylandii hedge to this boundary.

Possible outline of proposed dwelling and garage.



BLOCK PLAN Scale 1:250

Project

**OUTLINE PLANNING
APPLICATION FOR PROPOSED
BUILDING PLOT AT MULBERRY
WAY, SPALDING, LINCOLNSHIRE.**

Client

MR & MRS D BARK

ALAN HORNSBY

ARCHITECTURAL SERVICES LTD

"Little Acre"

35 Peak Hill, Cowbit,
Spalding, Lincs. PE12 6AW
Tel. Holbeach (01406) 380591

Scale 1:250 & 1:1250 Drg. no. 15/02/01
Date March 2015