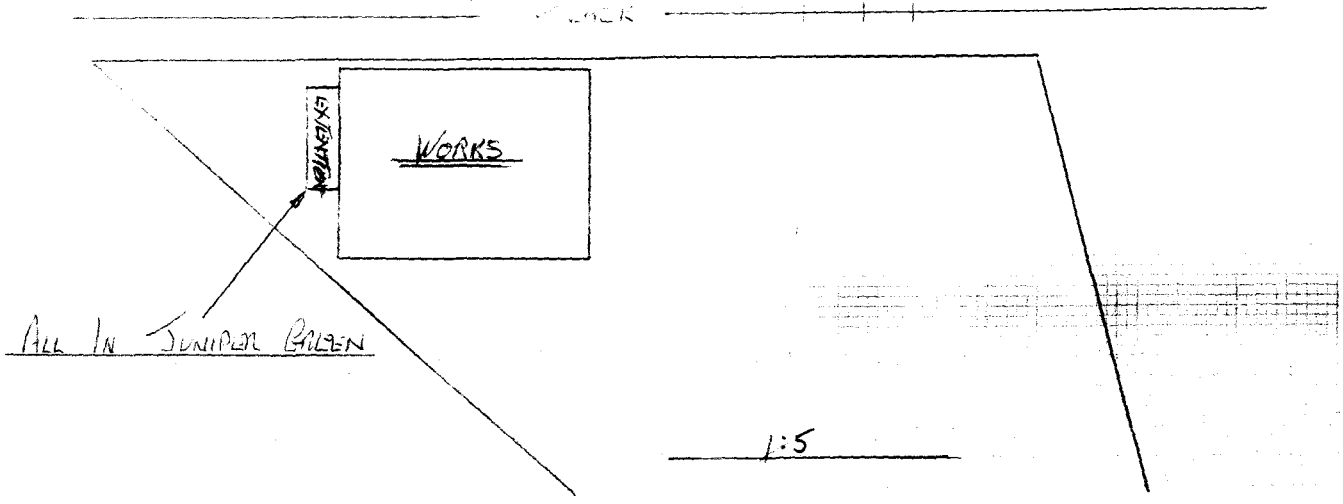

SOUTH LINES FOUNDRY

DETERMINED PLAN

339/97

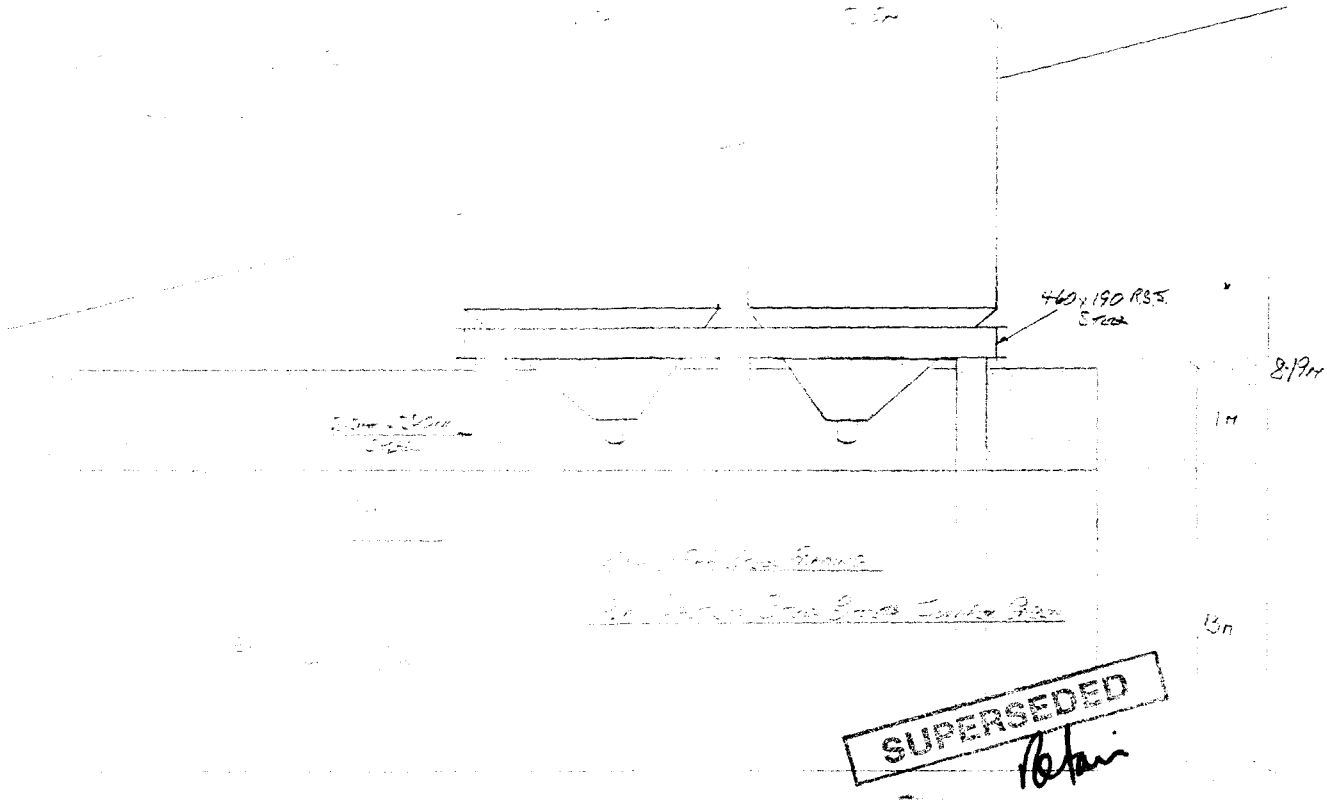

SUPERSEDED

1:500

0339/97

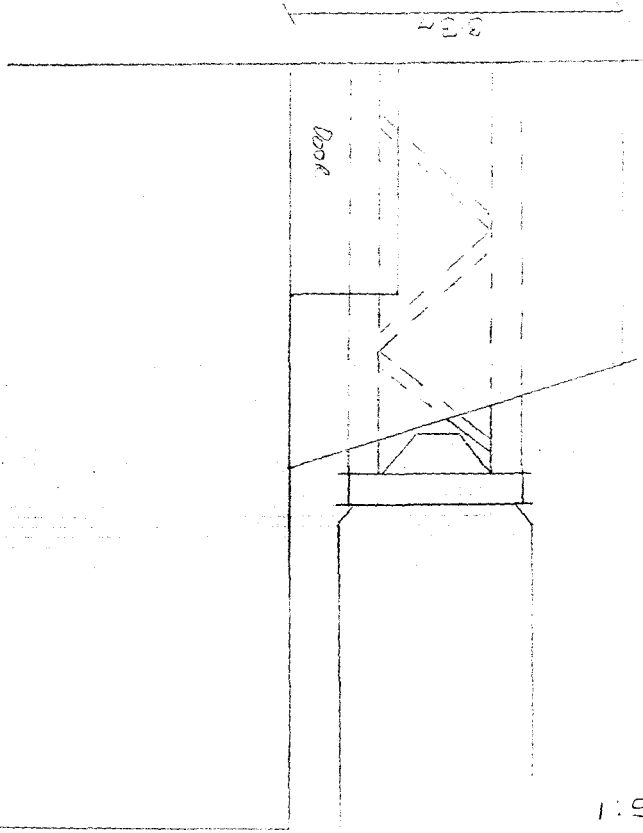

SUPERSEDED

1:500

SUPERSEDED

Retain

1:500

C

65mm X 65mm Steel Framing
Clad Plastisol Steel Sheet
Juniper Green

C

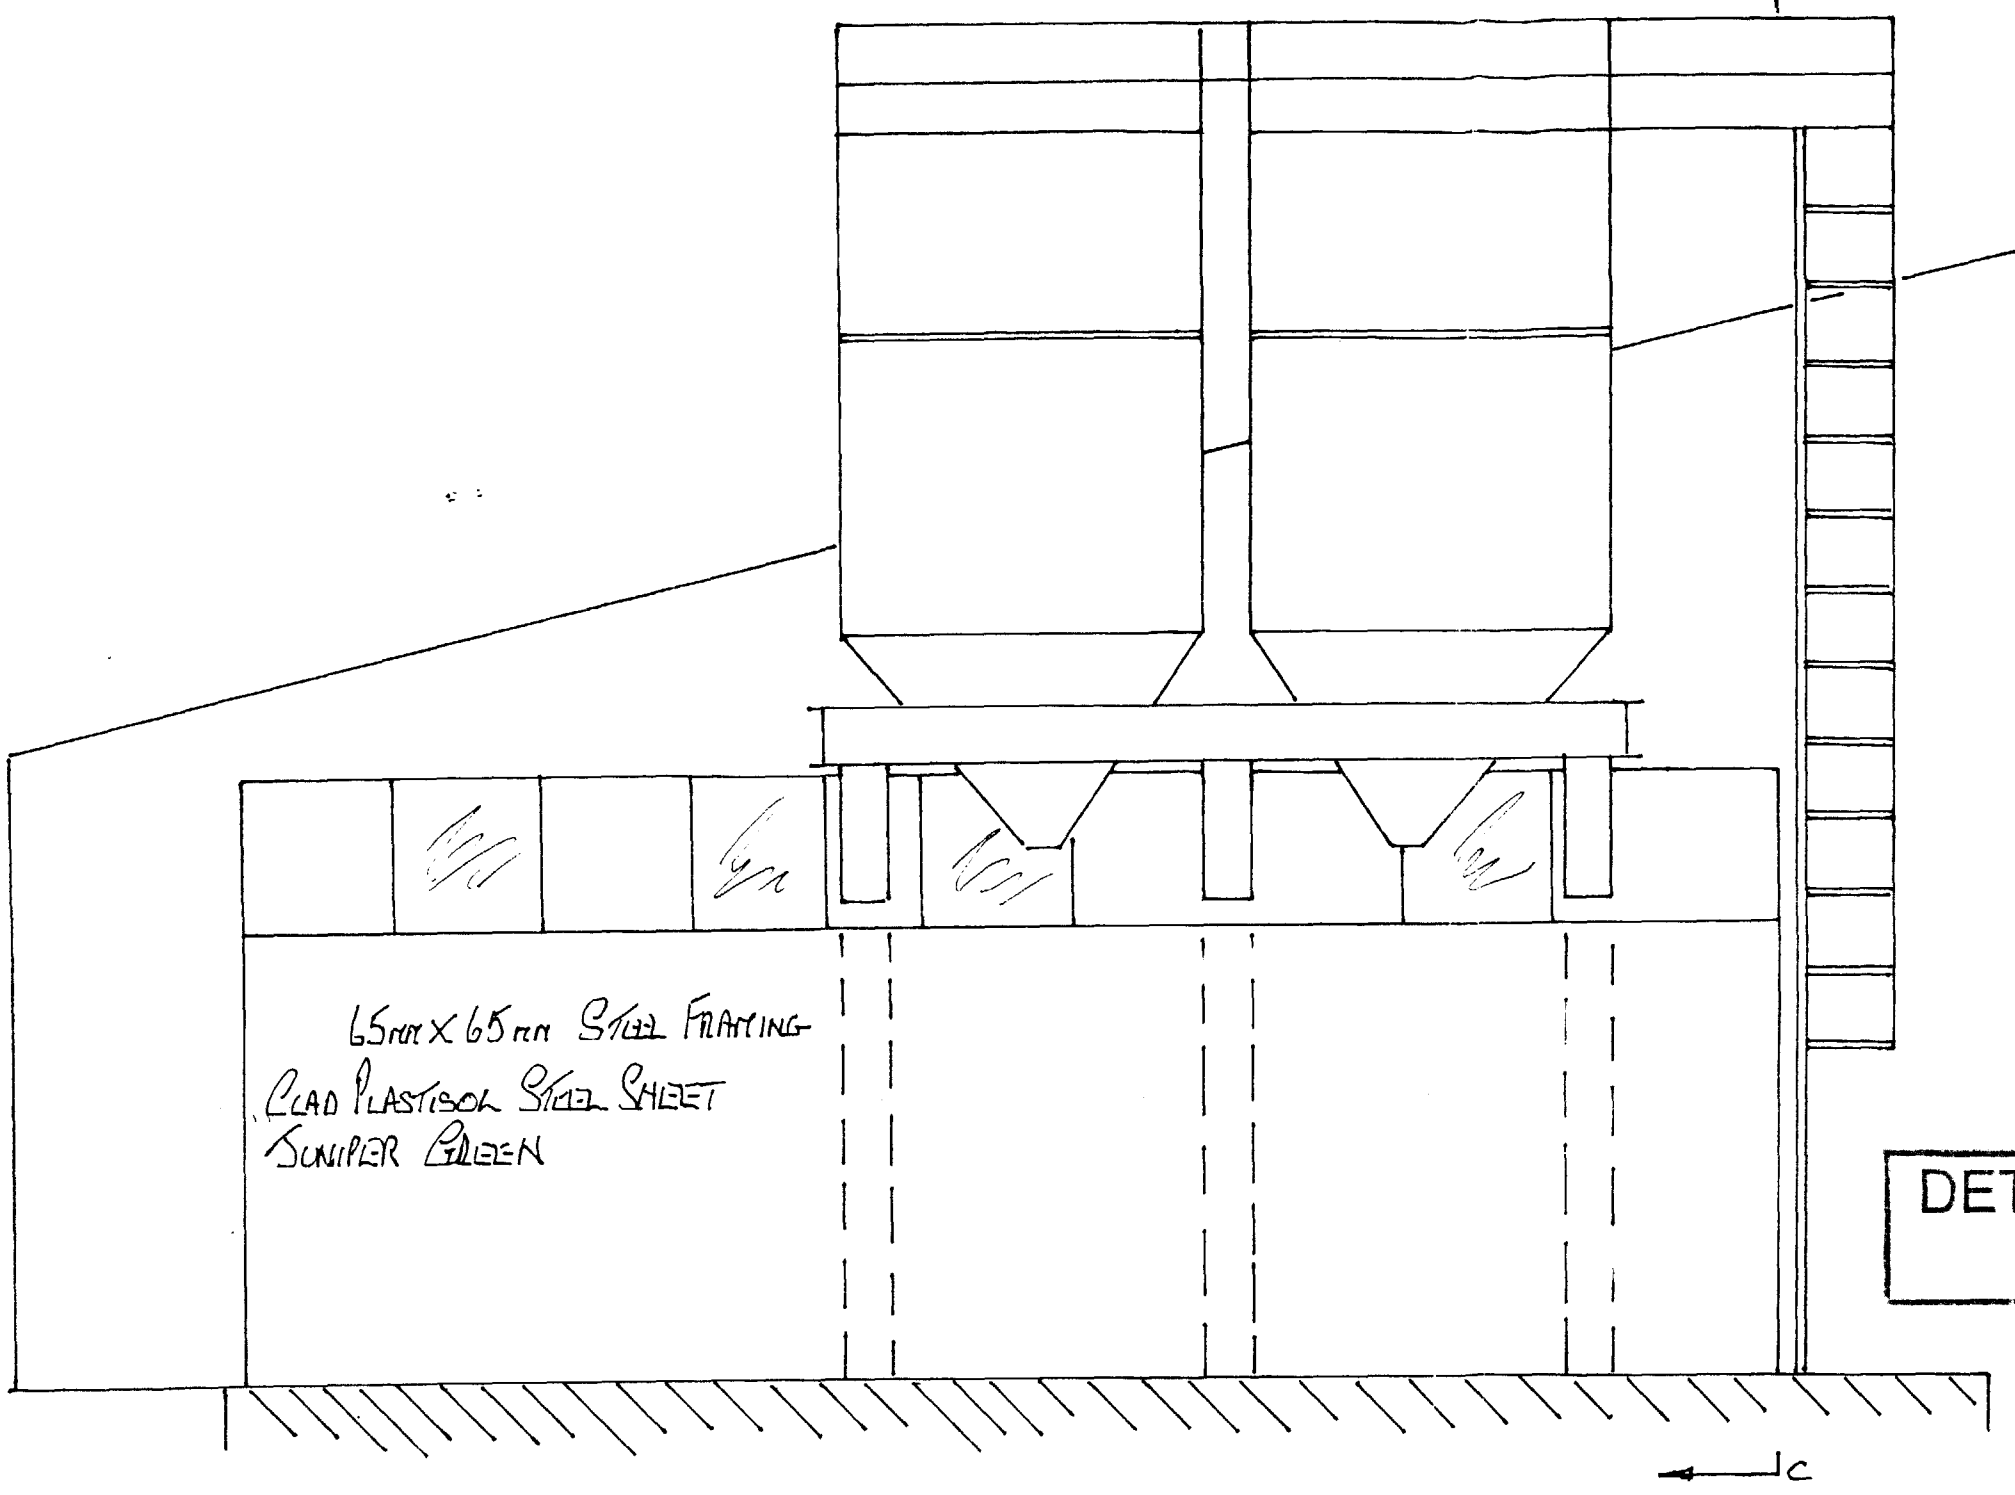

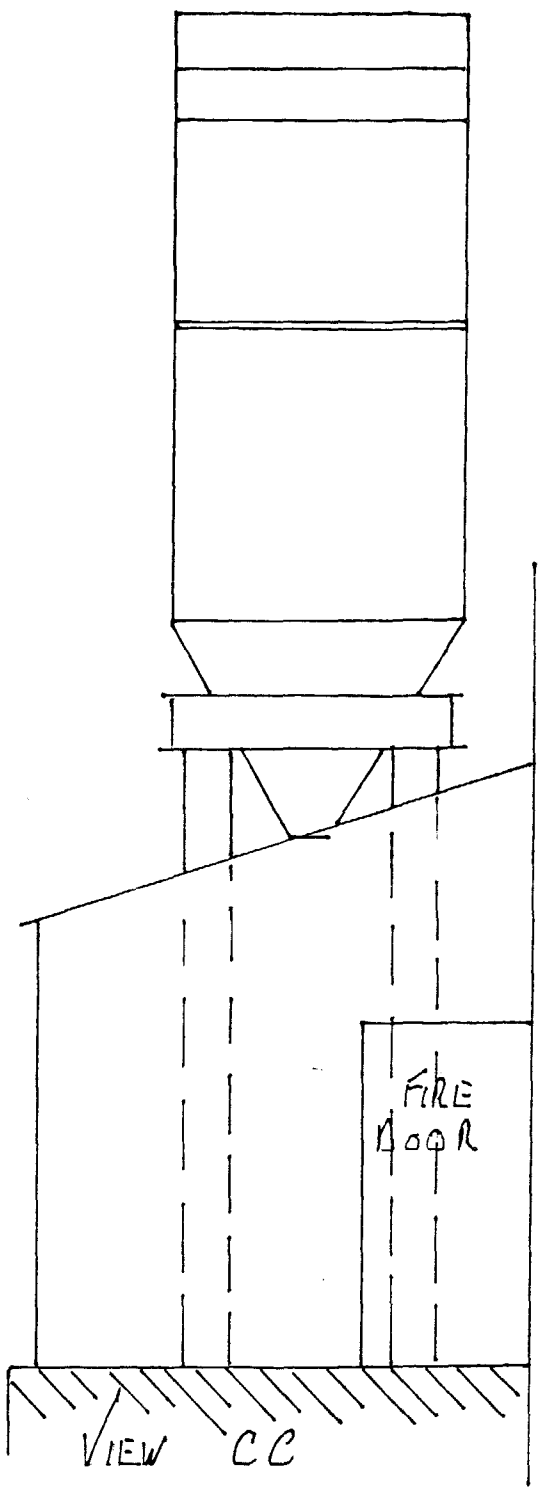

View CC

DETERMINED
PLAN

AMENDED PLAN
Ref.

SOUTH HOLLAND DC
HOUSING & PLANNING
03 JUL 1997
Ref: 0339/97

Lined With 4" Rockwool
Covered By ½" Ply On Bottom
Half, Covered By Perforated
Steel Sheet Top Half And
Roof Sky Light Lined With
Double Glazed Perspex

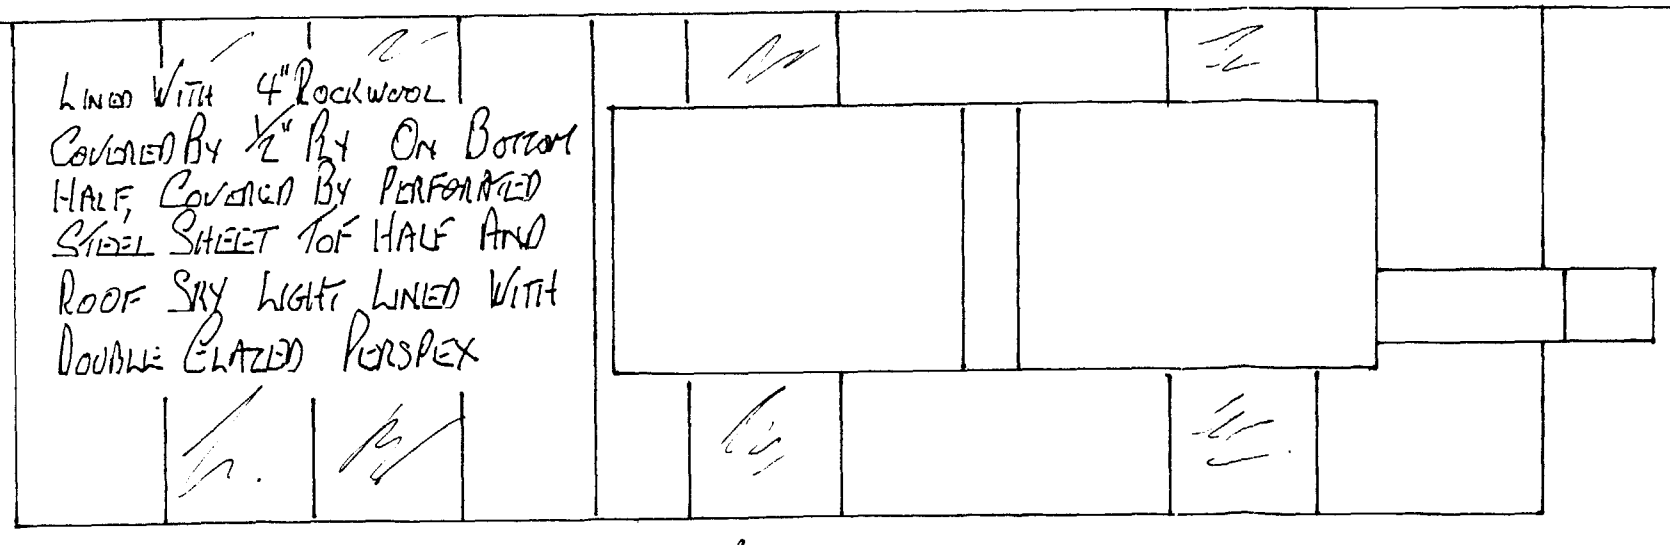

Plan View

South Lincs Founry
Spalding Common
Spalding
Pell 3AS

DATE 26-6-97	SCALE 1:50