


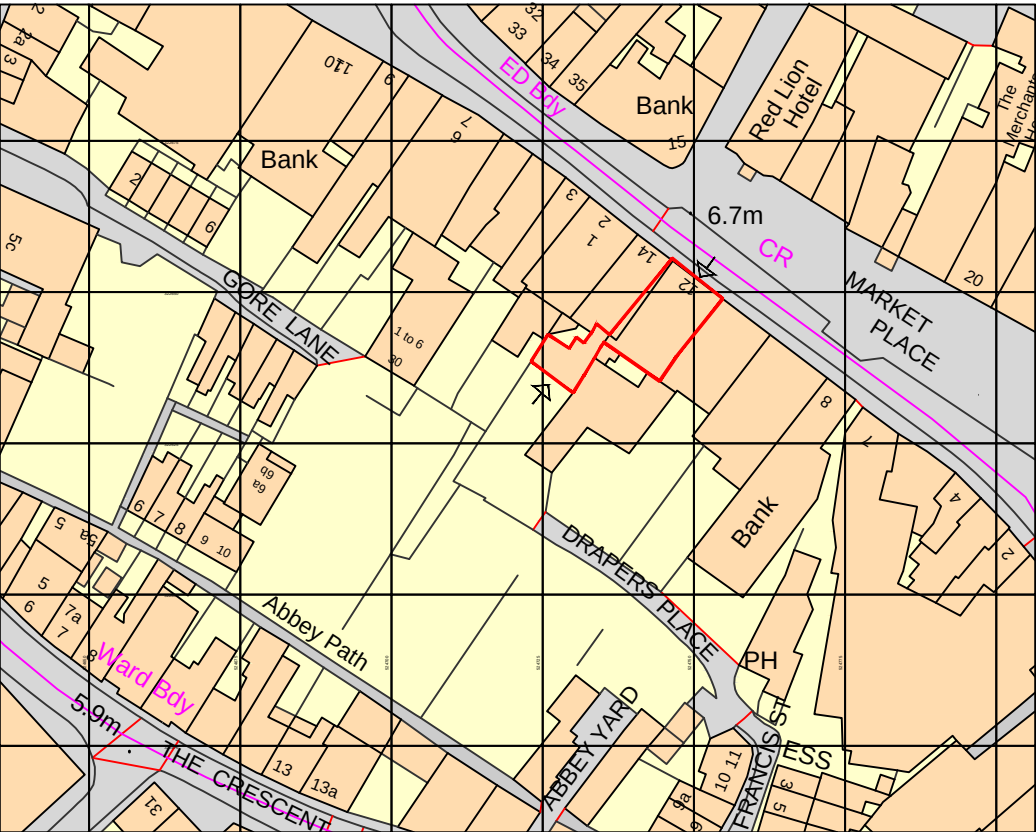


Ordnance Survey, (c) Crown Copyright 2018. All rights reserved. Licence number 100022432

Site Location Plan
1:1250

SCALE 1 : 1250 0m 10m 20m 40m 60m 80m 100m 120m

SCALE 1 : 1 0m 8mm 16mm 40mm 56mm 80mm 100mm

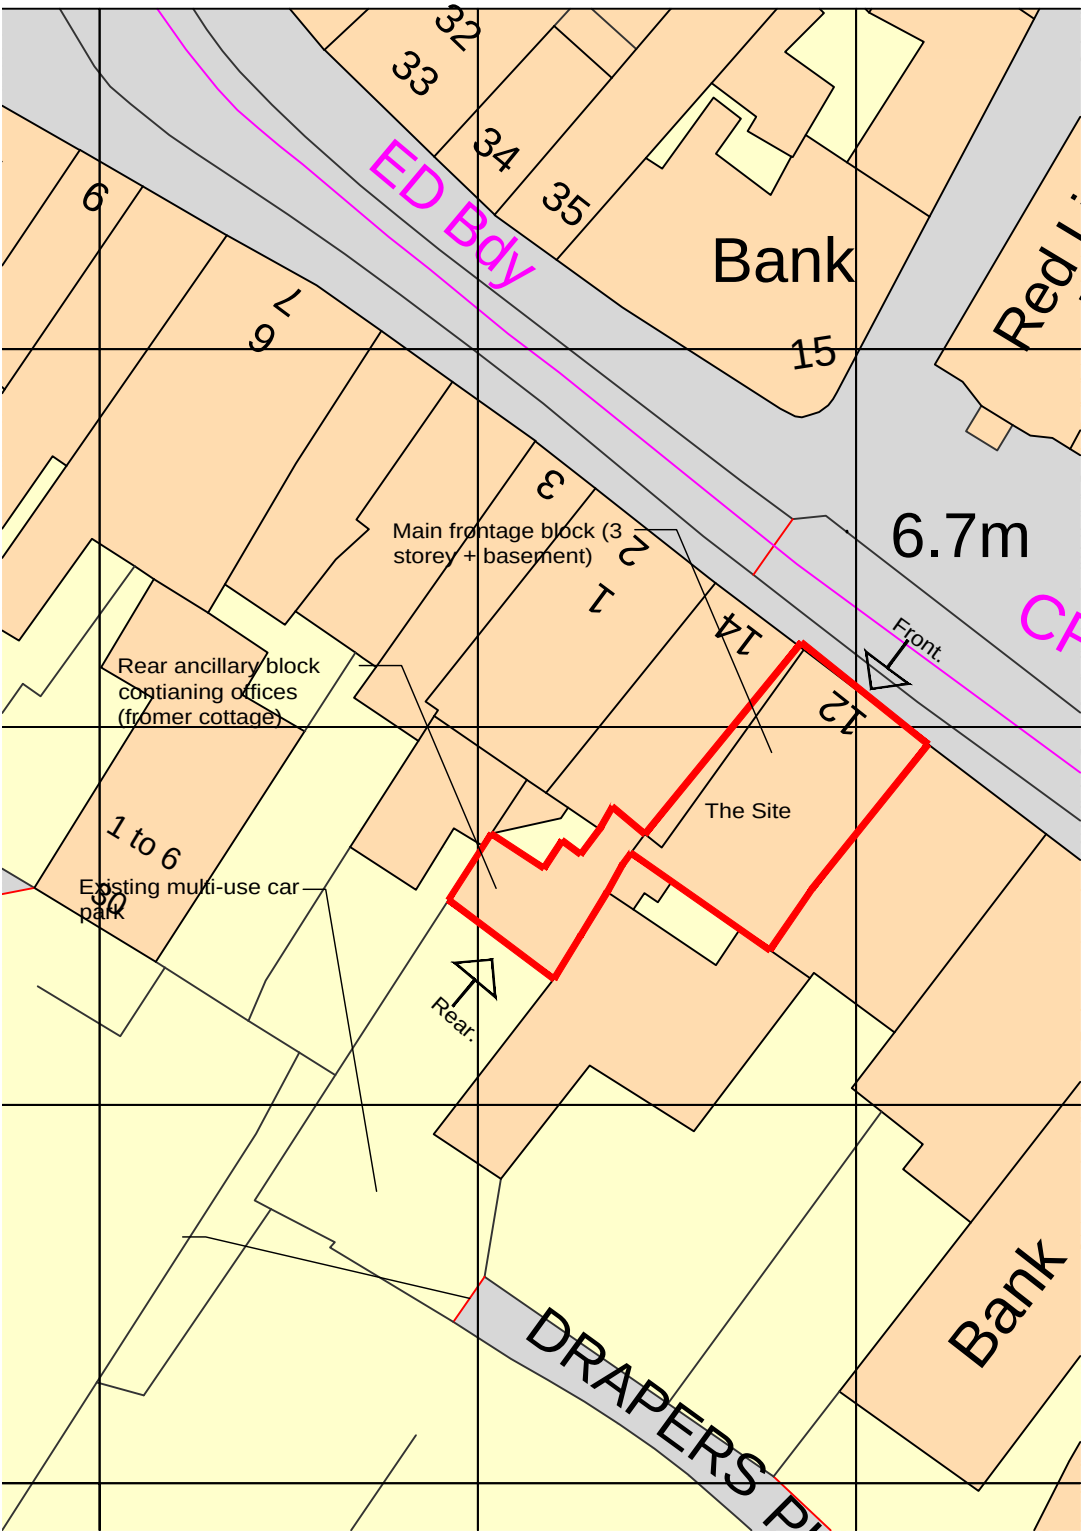

Site Block Plan
1:500

SCALE 1 : 500 0m 5m 10m 20m 30m 40m 50m

SCALE 1 : 1

Client: Robert Goddard Ltd.	Project: Proposed alterations to retail unit 12 Market Place, Spalding, Lincolnshire PE11 1SL		Date: 10.04.18	Scale: as shown @ A3	Drawing Title: Site Location & Block Plan as existing GENERAL ISSUE
			Drawn by: AJO	Checked by: CLS	
	Drawing No.: A1303 - 01	Rev:	DO NOT SCALE THIS DRAWING. THE CONTRACTOR IS DEEMED TO HAVE CHECKED ALL DIMENSIONS ON SITE AND REPORT ANY DISCREPANCIES TO OGLESBY & LIMB LTD. THE CONTENTS OF THIS DRAWING ARE COVERED BY COPYRIGHT AND REMAIN THE PROPERTY OF OGLESBY & LIMB LTD. WRITTEN APPROVAL MUST BE OBTAINED FROM OGLESBY & LIMB LTD PRIOR TO DUPLICATION OR REPRODUCTION OF THIS DRAWING OR ITS CONTENTS. ANY DIMENSIONS NOT SHOWN ARE TO BE CHECKED AND AGREED WITH OGLESBY & LIMB LTD.		

Oglesby & Limb Ltd
Chartered Architect

Suite 1 Market Chambers
12 Market Place, Spalding
PE11 1SL
T: 01775 761196
e-mail: design@o-l-ltd.co.uk

O&L