

INFORMATION			
00	25.01.18	INITIAL ISSUE	P.O.S. P.O.S.
REV	DATE	DESCRIPTION	DRAWN CHECKED
LOCATION: HIGHER			

EST. 1895

ROBERT GODDARD

STORE NAME

SPALDING

COUNTRY

ENGLAND

PROJECT

STORE DEVELOPMENT 2018

CONSULTANT

SKK DESIGN

ARCHITECTURE

SKK Design

The Mill

Stanford Road

Harlow Essex

CM22 7DL

Tel 01779 872910

www.skkdesign.co.uk




INTERIOR ARCHITECTURAL & RETAIL DESIGN

EXISTING

BASEMENT & GROUND FLOOR

GENERAL ARRANGEMENTS

CONSULTANT			
SKK DESIGN			
ARCHITECTURE			
CONSULTANT LOGO			
SCALE	PAPER SIZE	DATE	DRAWN CHECKED
1:50	A1	24.01.18	P.D.S. P.D.S.
STORE NUMBER	PROJECT No	DISCIPLINE CODE	DRAWING No
	A	001	
CONSULTANT PROJECT No		STATUS	REVISION
SKR2235		I	00

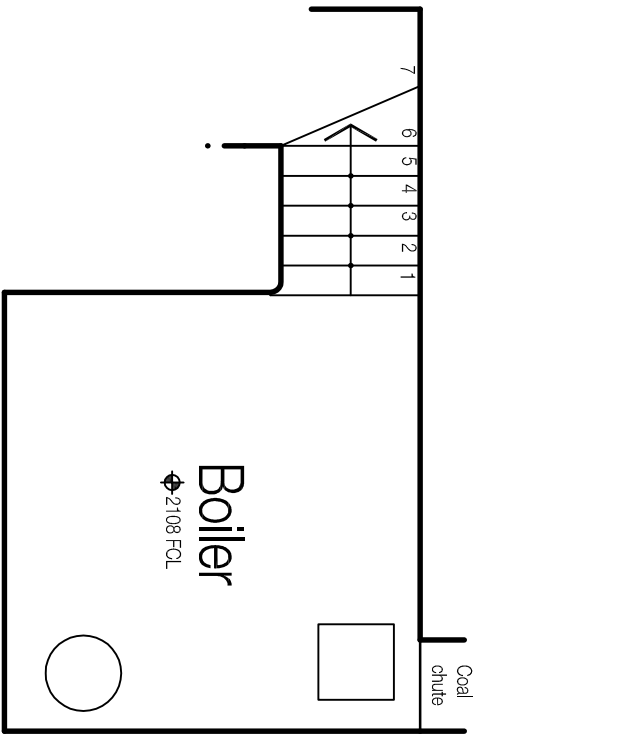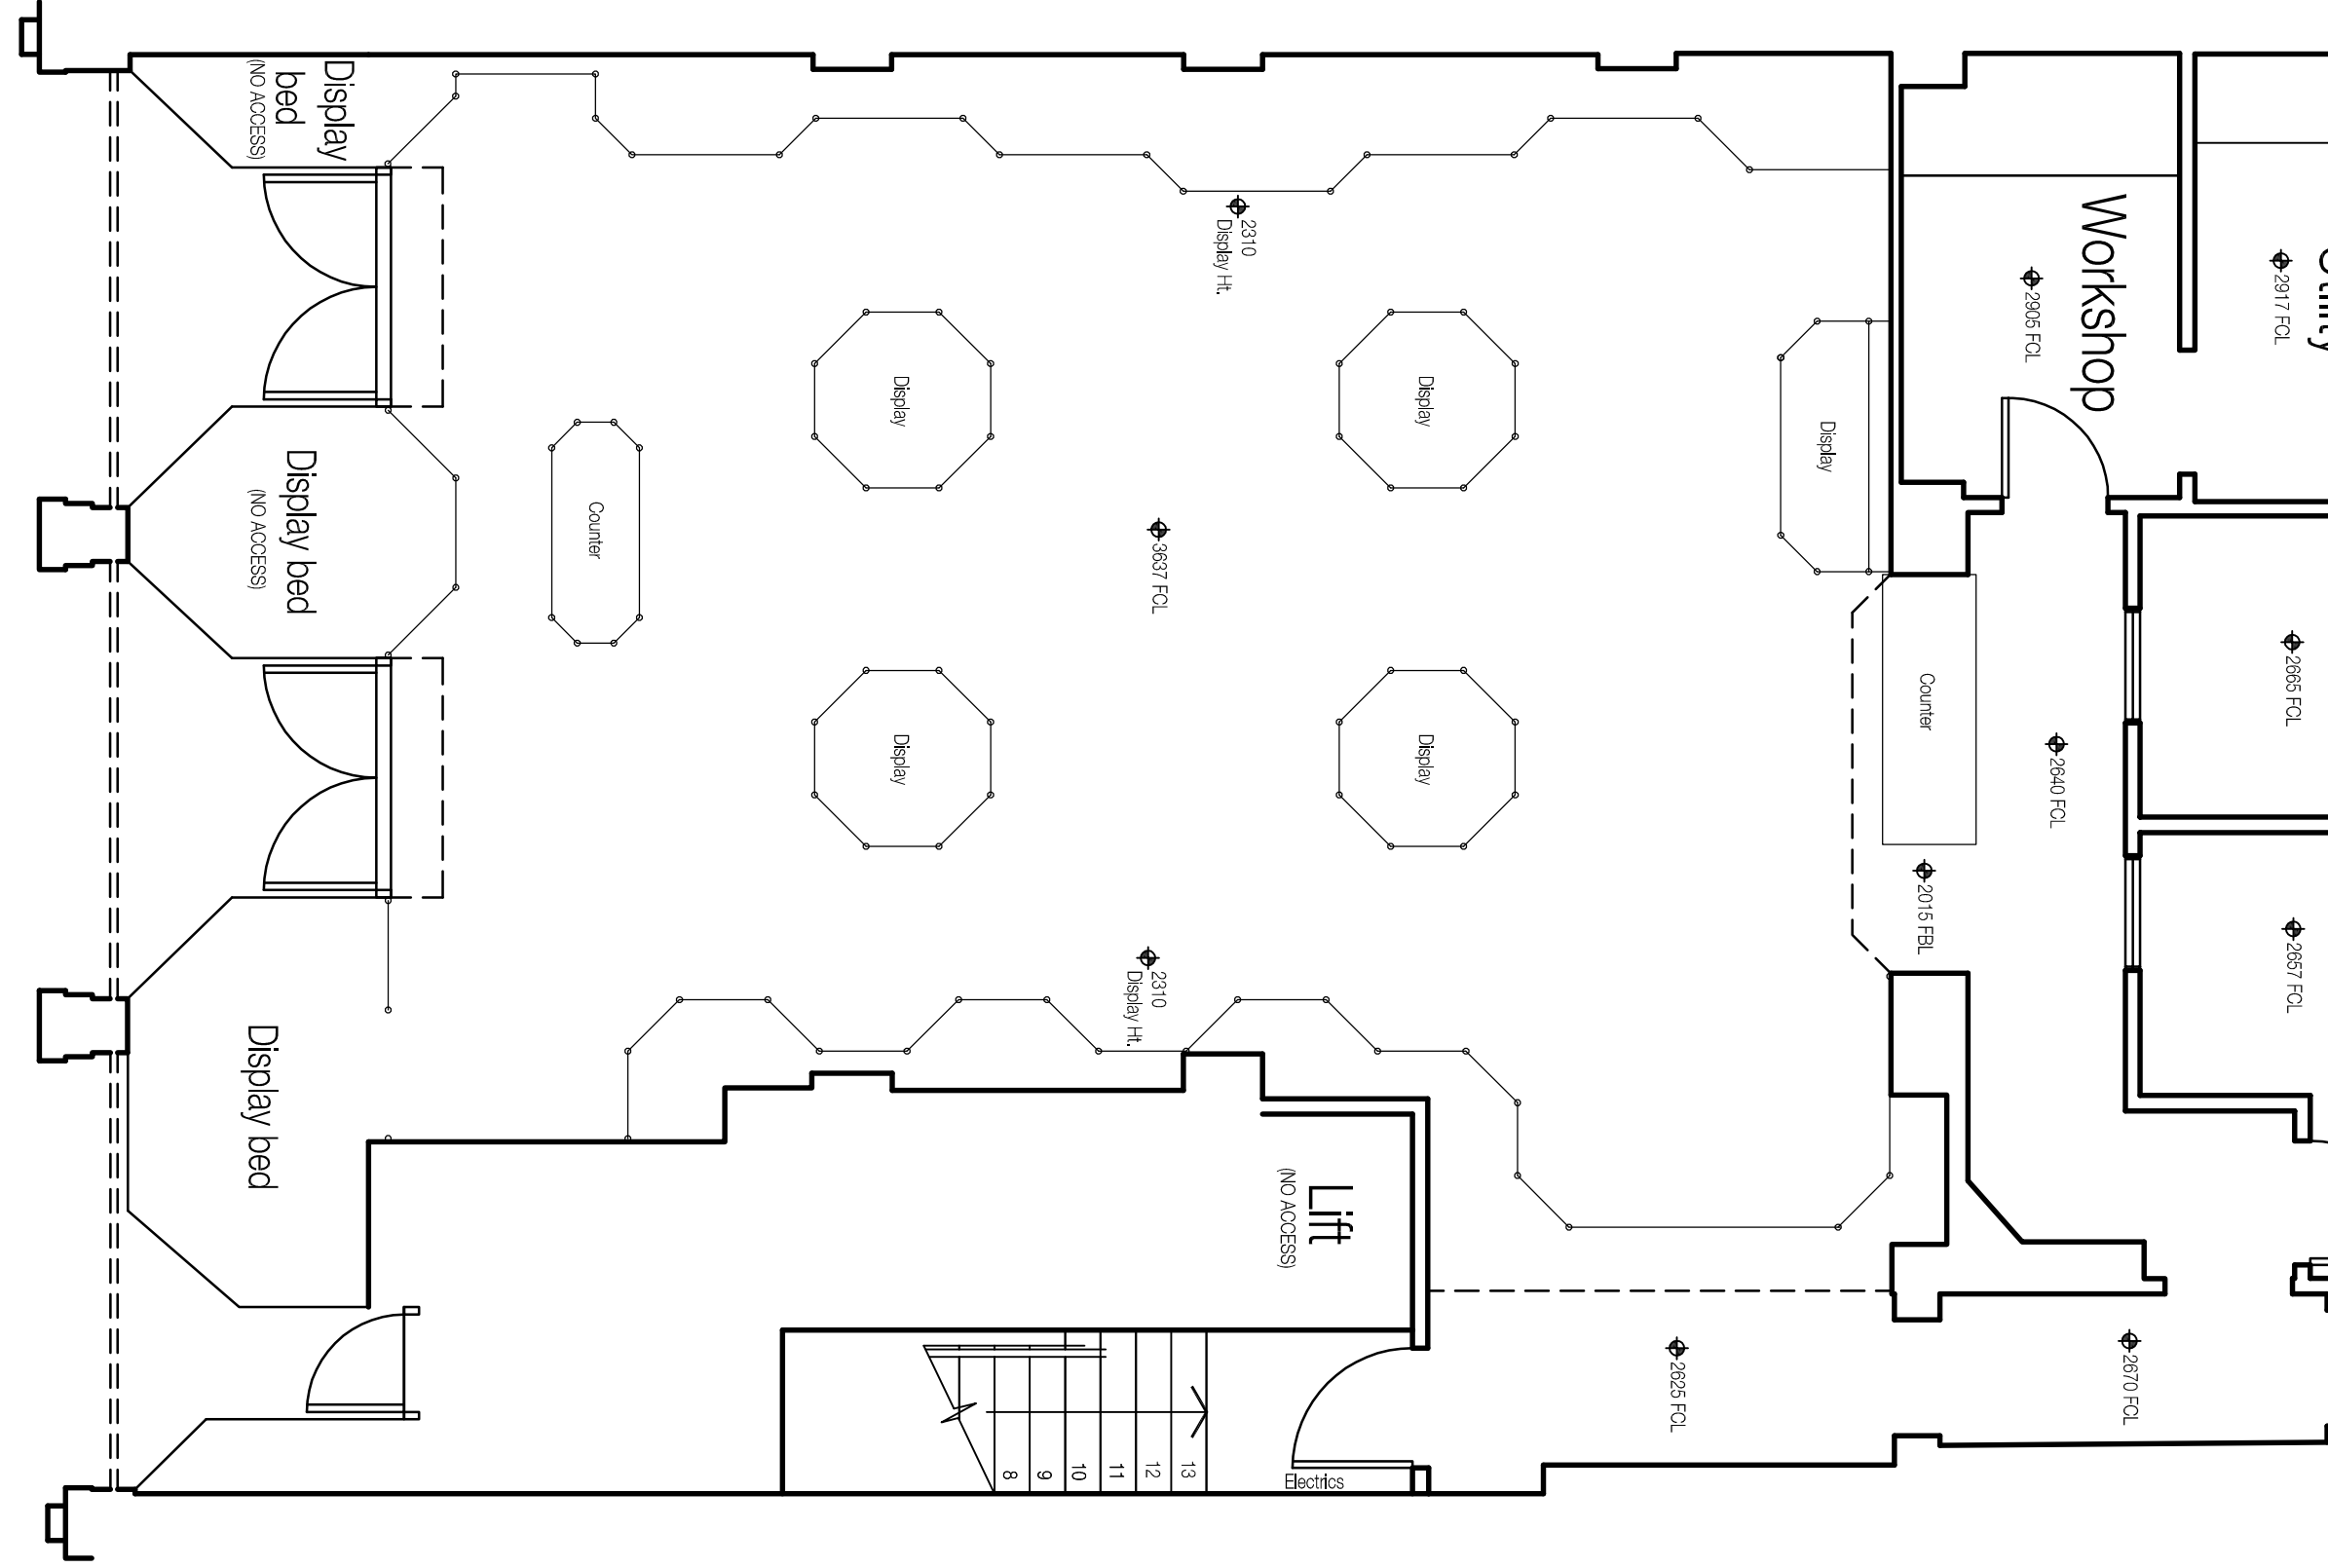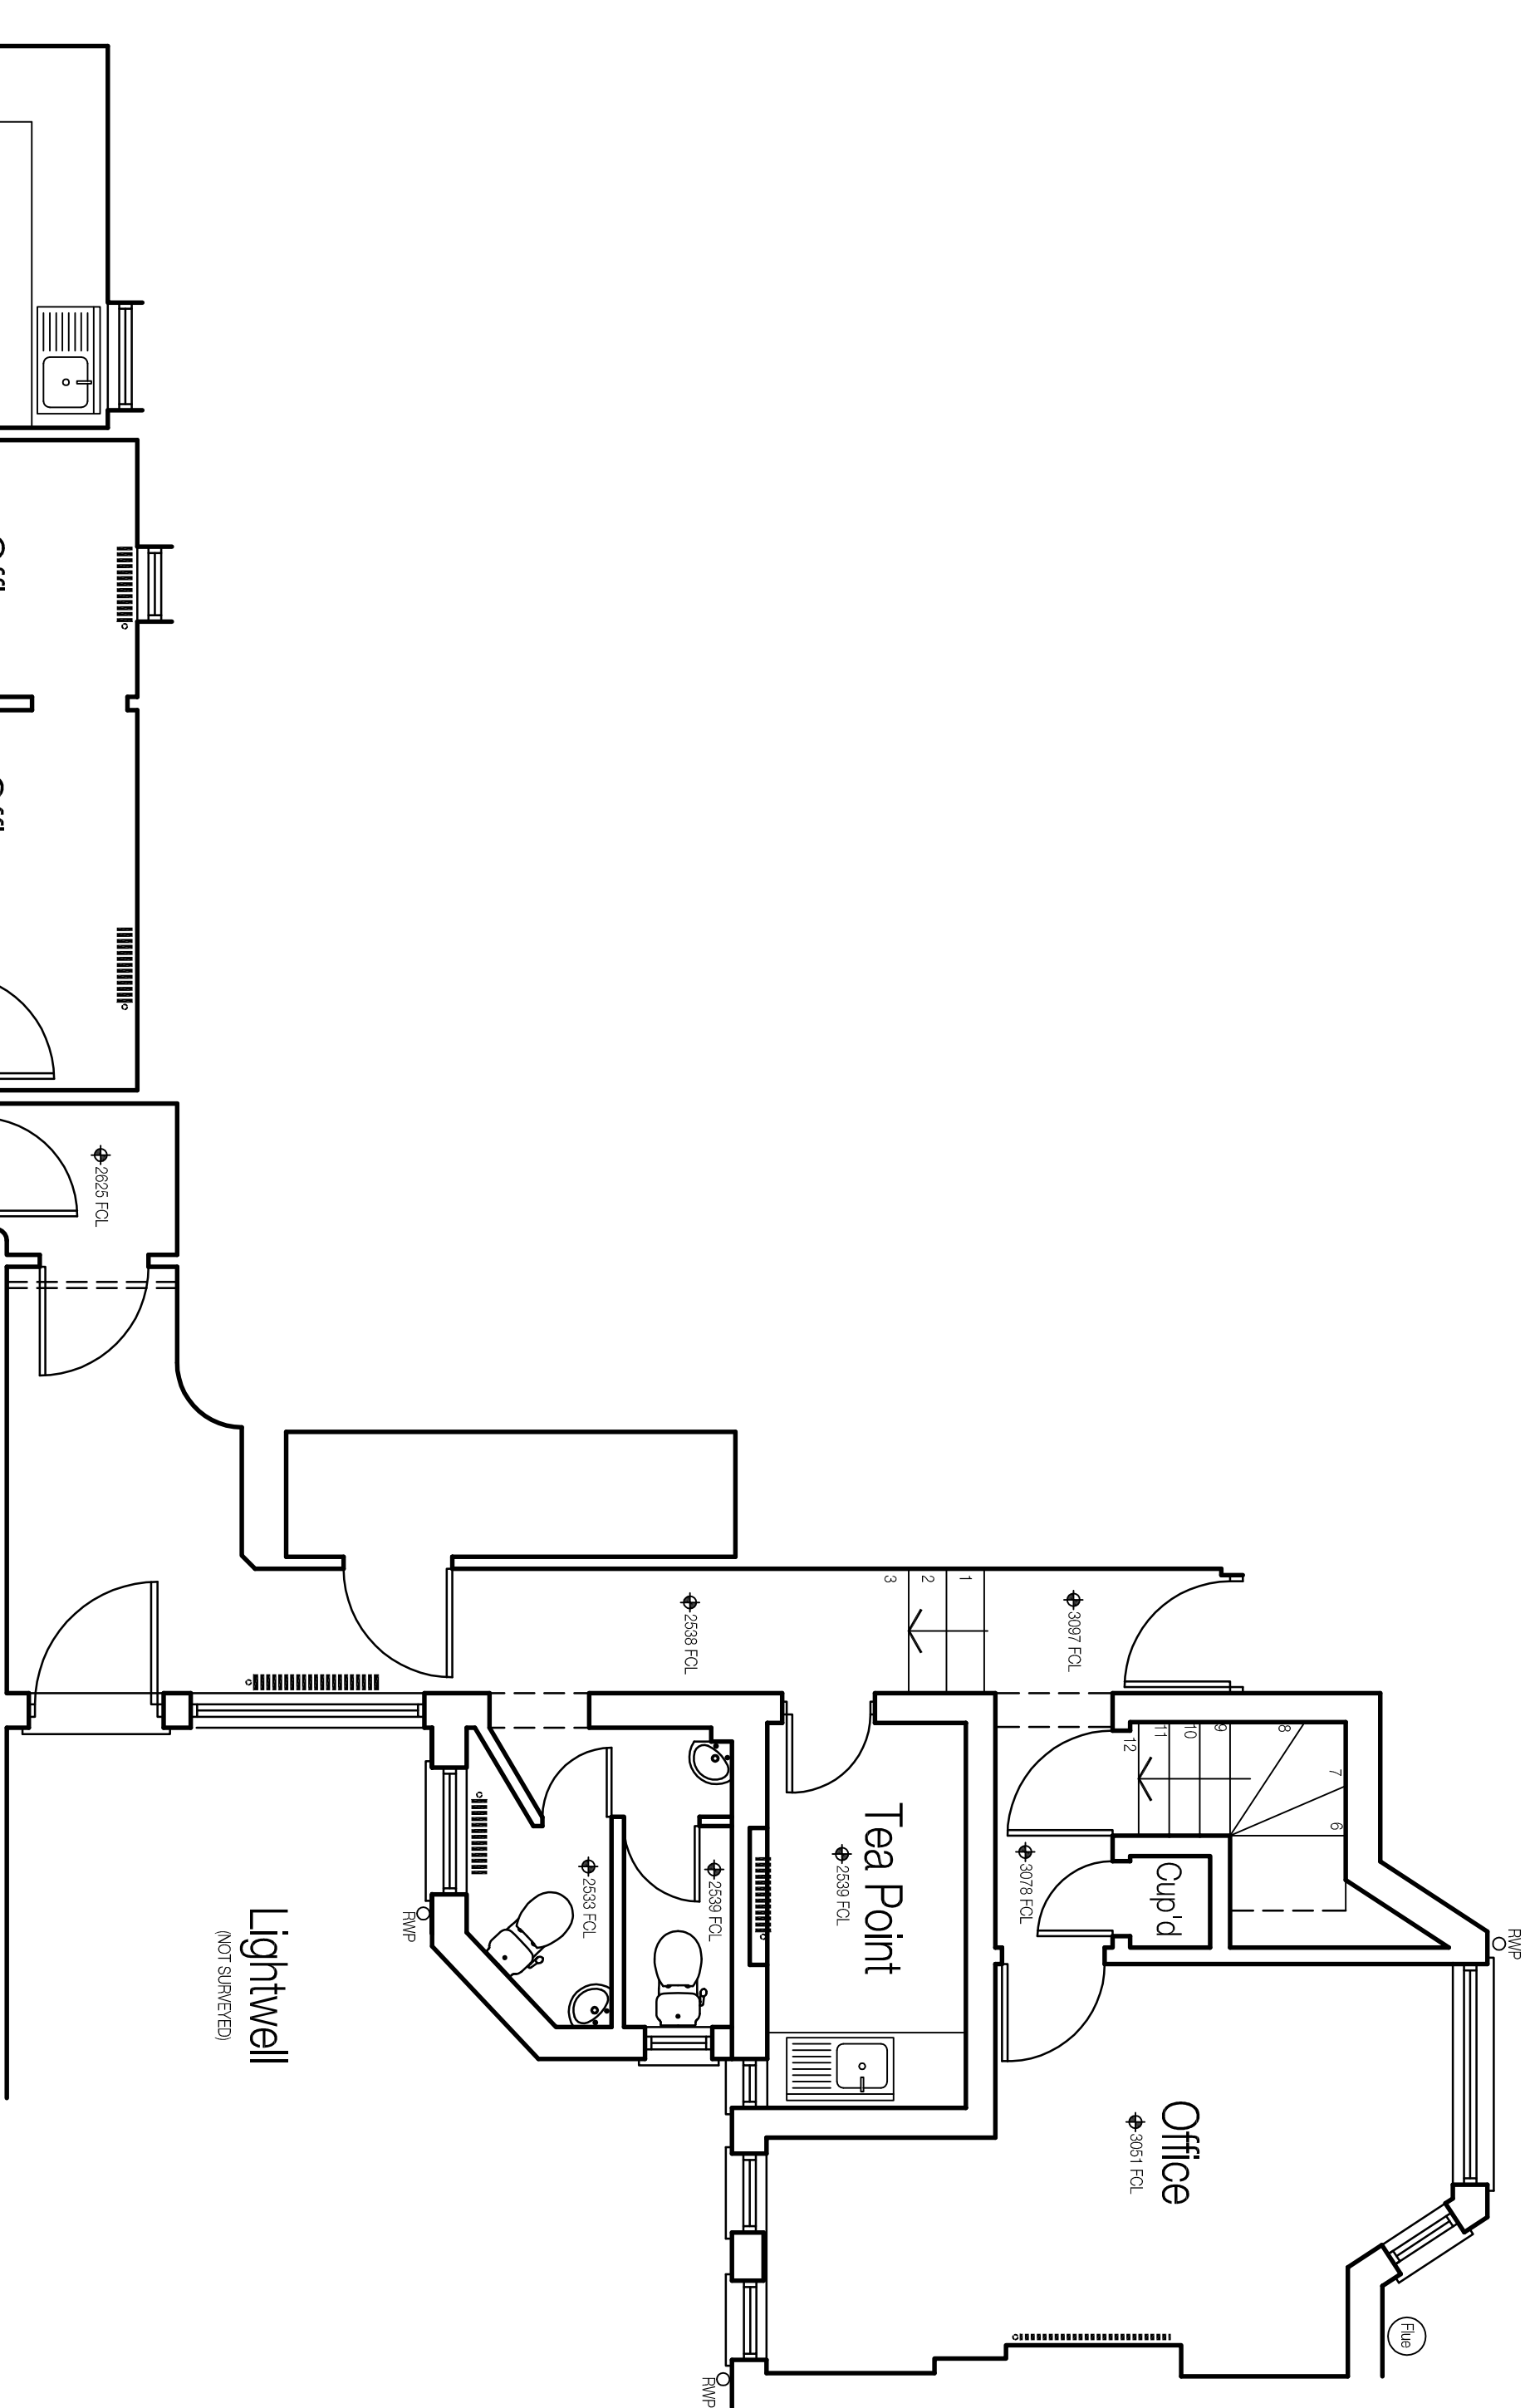

GROUND FLOOR

BASEMENT