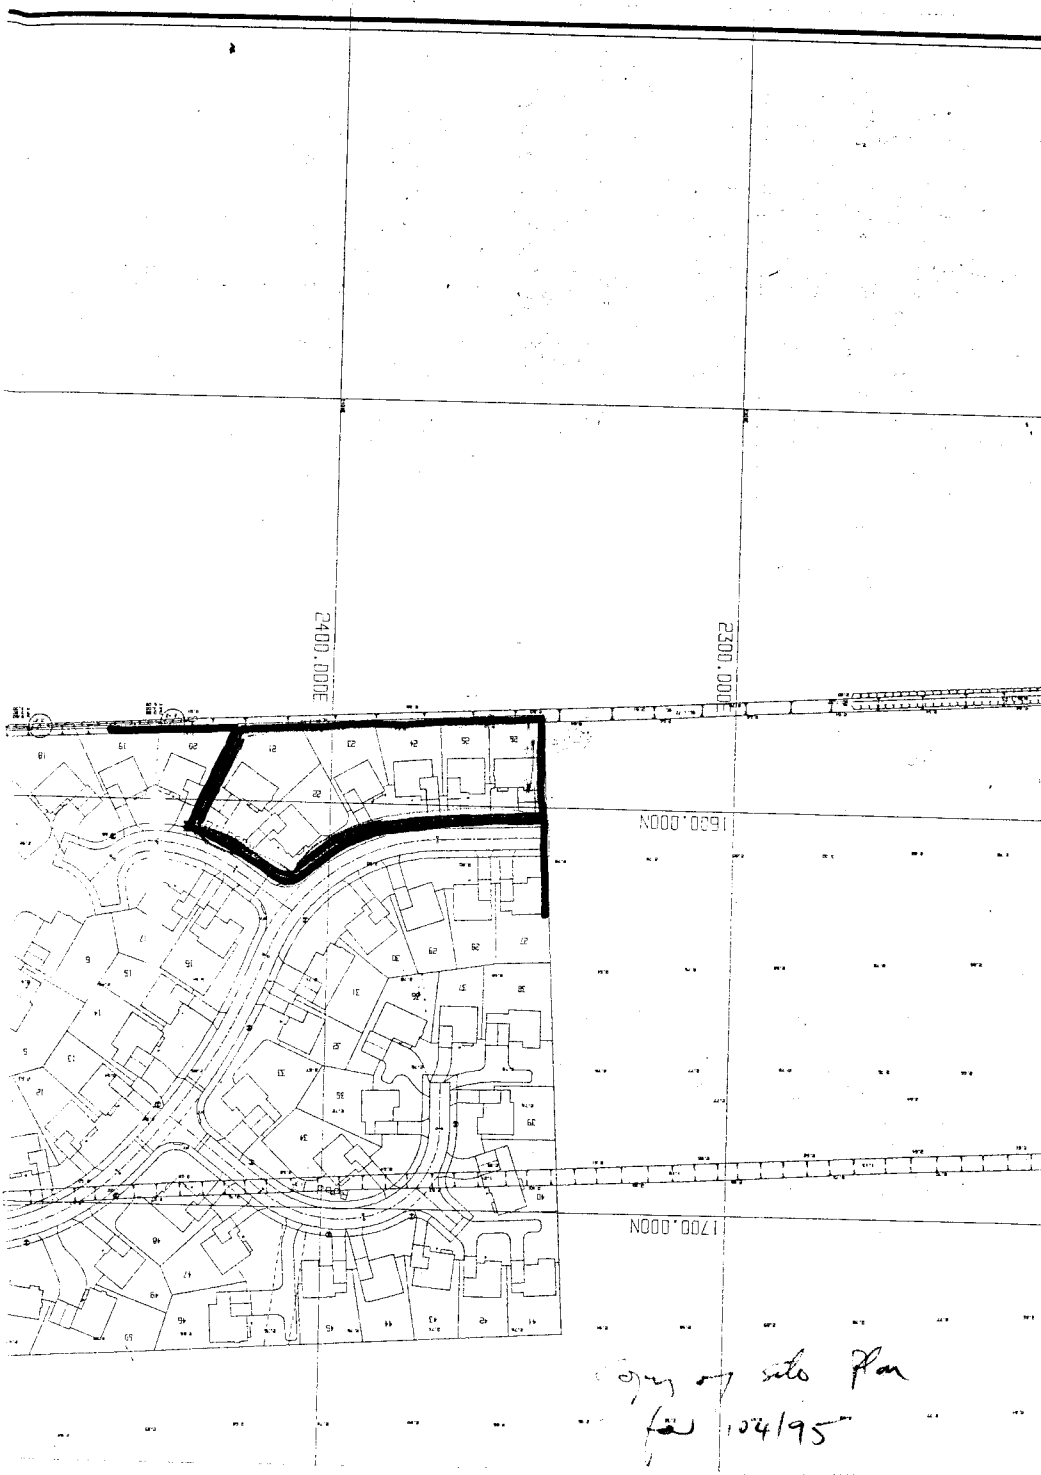


Key on site Plan

for 104/95