


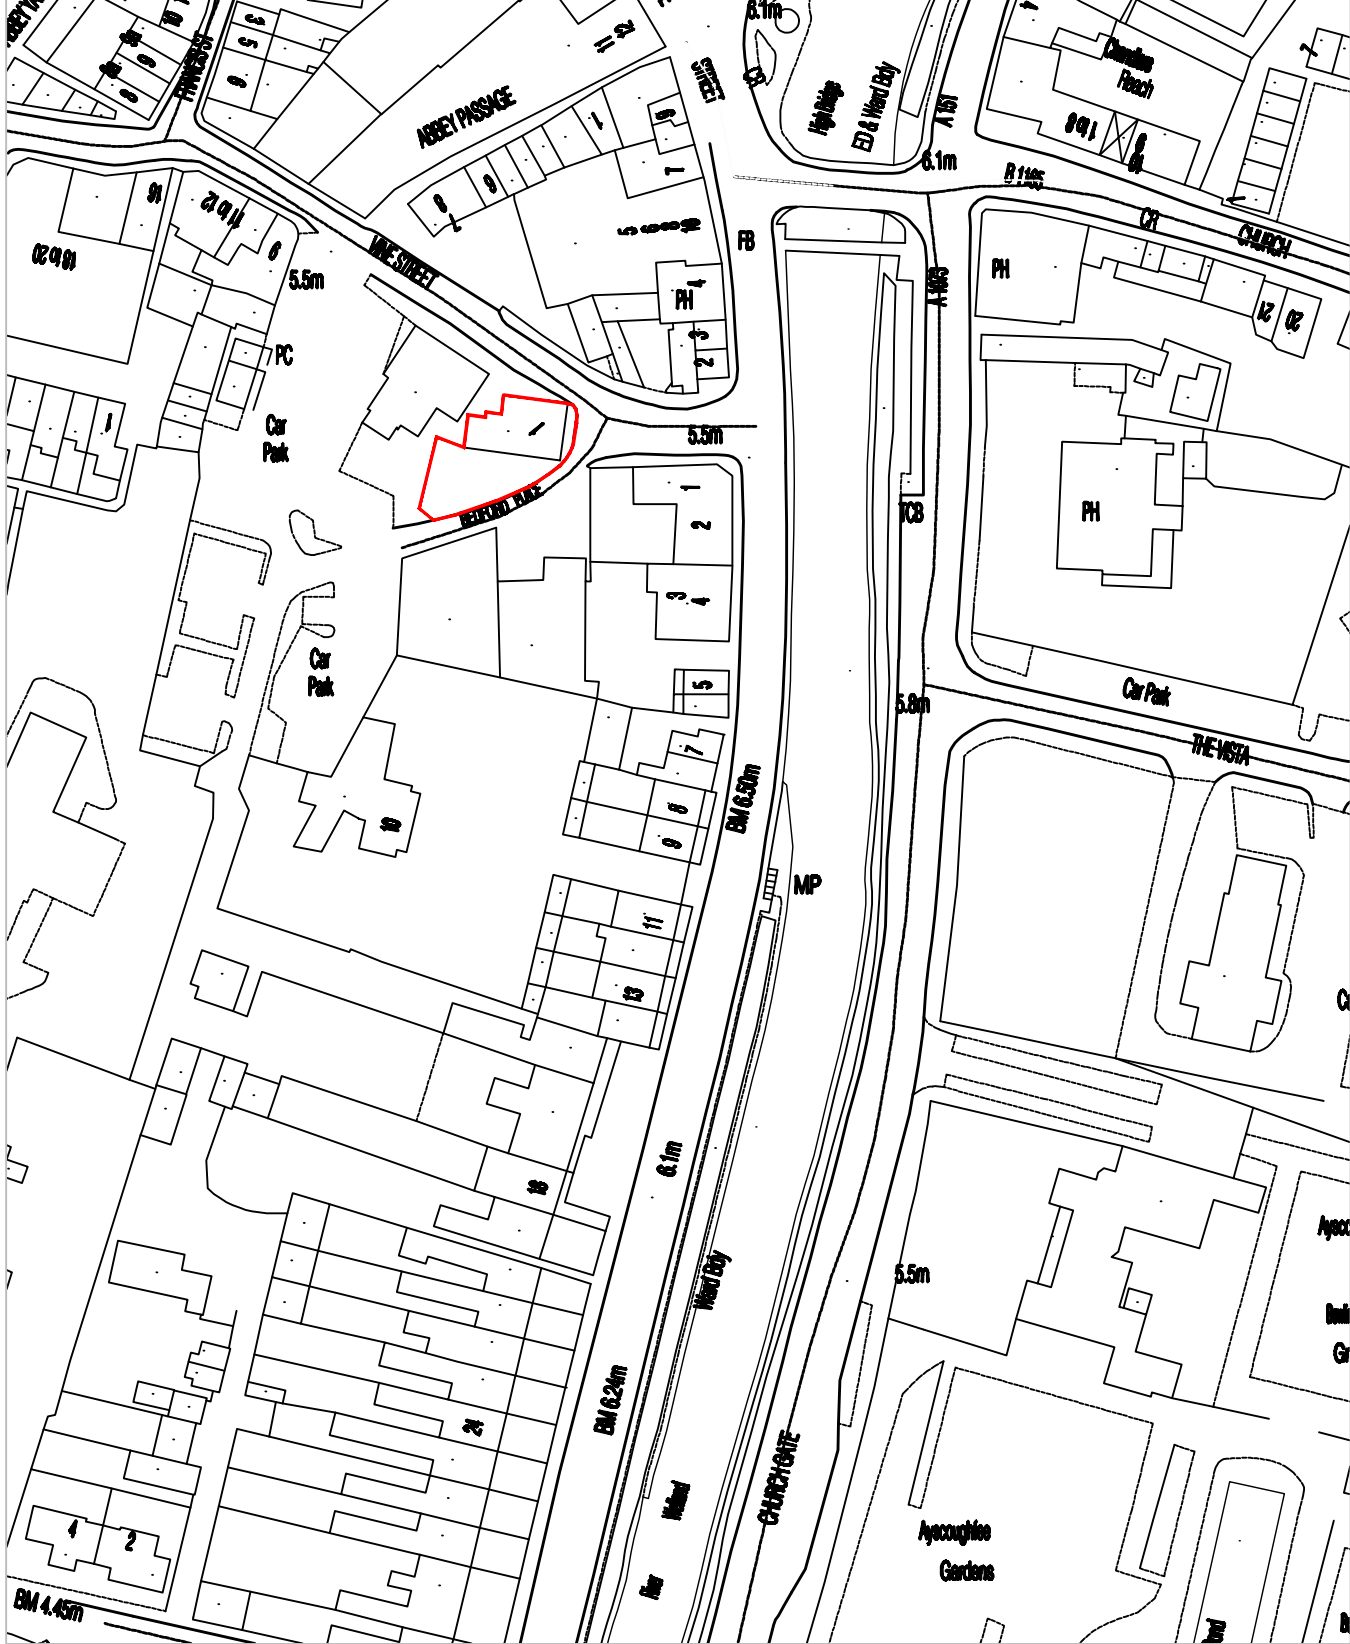

Site Location Plan
1 to 1250



Site Block Plan
1 to 500

Client:
Robert Goddard Ltd.

Project: **Proposed Conversion And Extension
Of Retail Unit At Vine Street, Spalding.**

Drawing No.:
A0941-01

Rev:

Date: **May 2011**
Drawn by: **cls**

Scale: **1:1250 and 1:500**
Checked by: **ajo**

Drawing Title:
**Site Location Plan
And Block Plan**

DO NOT SCALE THIS DRAWING. THE CONTRACTOR IS DEEMED TO HAVE CHECKED ALL DIMENSIONS ON SITE AND REPORT ANY DISCREPANCIES TO OGLESBY & LIMB LTD.
THE CONTENTS OF THIS DRAWING ARE COVERED BY COPYRIGHT AND REMAIN THE PROPERTY OF OGLESBY & LIMB LTD. WRITTEN APPROVAL MUST BE OBTAINED FROM OGLESBY & LIMB LTD PRIOR TO DUPLICATION OR REPRODUCTION OF THIS DRAWING OR ITS CONTENTS.
ANY DIMENSIONS NOT SHOWN ARE TO BE CHECKED AND AGREED WITH OGLESBY & LIMB LTD.

Oglesby & Limb Ltd
Chartered Architect

Units 4 & 5 Market Chambers
12 Market Place
Spalding, Lincs.
PE11 1SL

T: 01775 761196

e-mail: design@o-l-ltd.co.uk

O&L