

Application Site

Site Area = 2,880 sq.m.


Alterations to Kingdom Hall

Blaze Gate, Gedney

Holbeach, PE12 0AJ

Site Location Plan

Scale (@A4)	1:1250
Date	April 2011
Drawing No.	0924/PL01

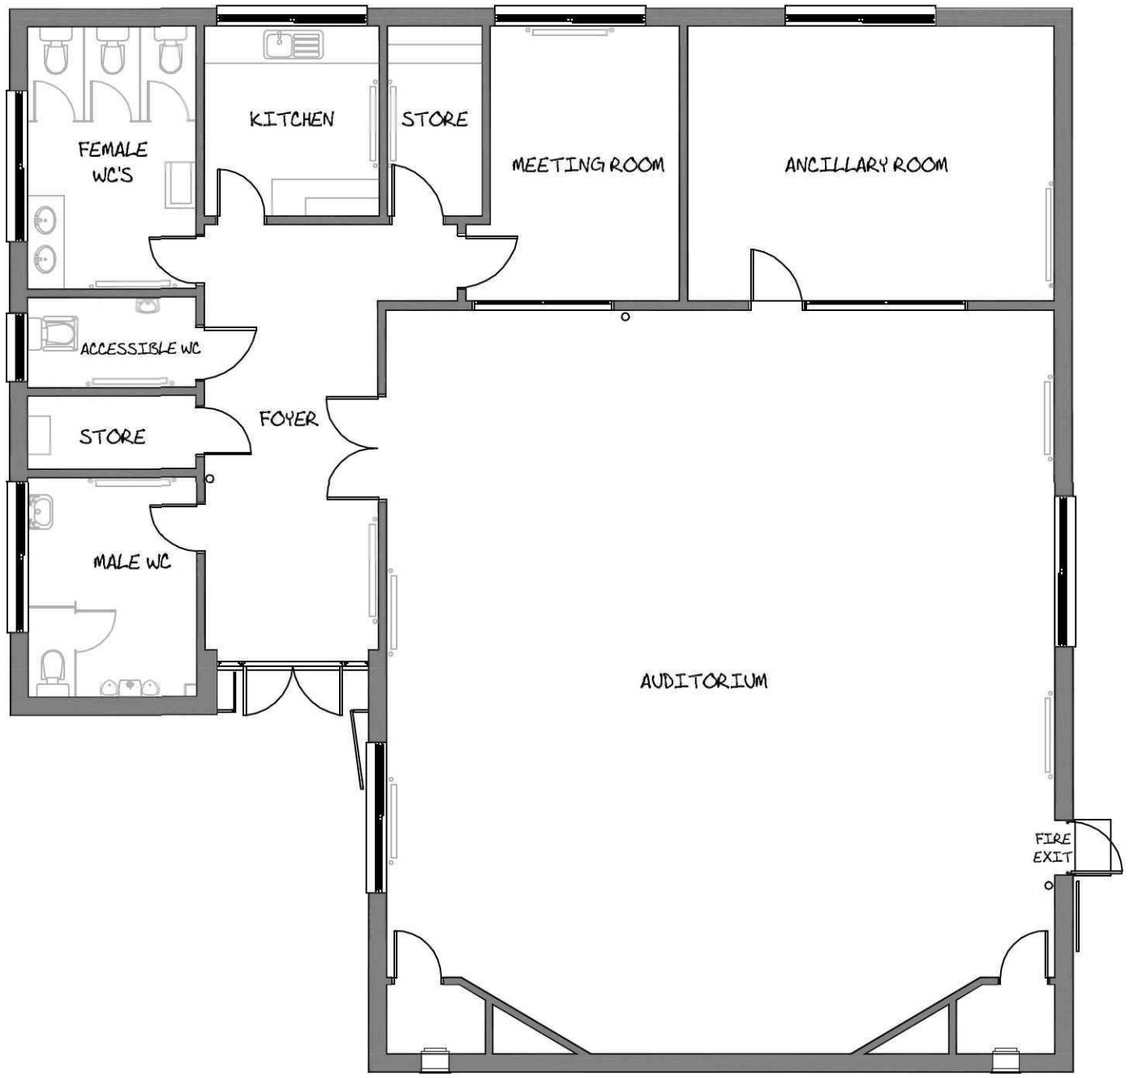

Alterations to Kingdom Hall


Blaze Gate, Gedney, Holbeach, PE12 0AJ

NORTH


0 1 2 3 4 5 m

Existing Block Plan


Scale (@A3)	1:100
Date	Mar 2011
Drawing No.	0924/PL03

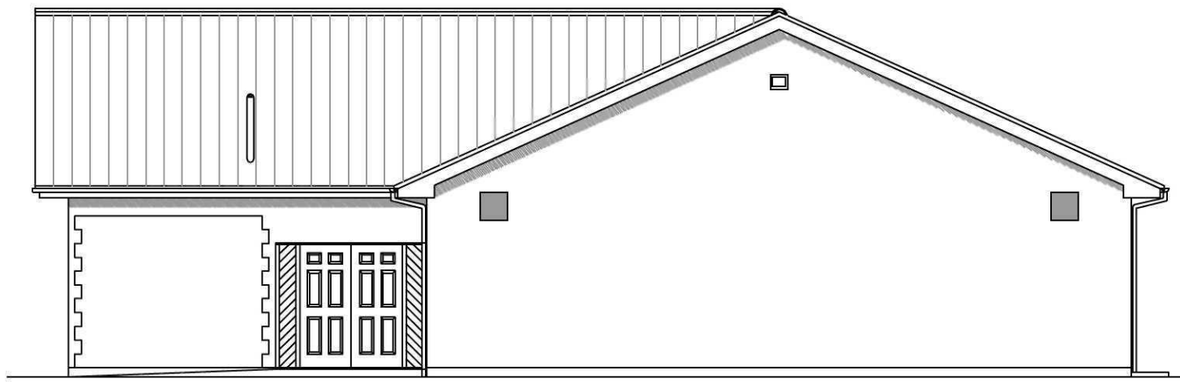


South Facing Elevation

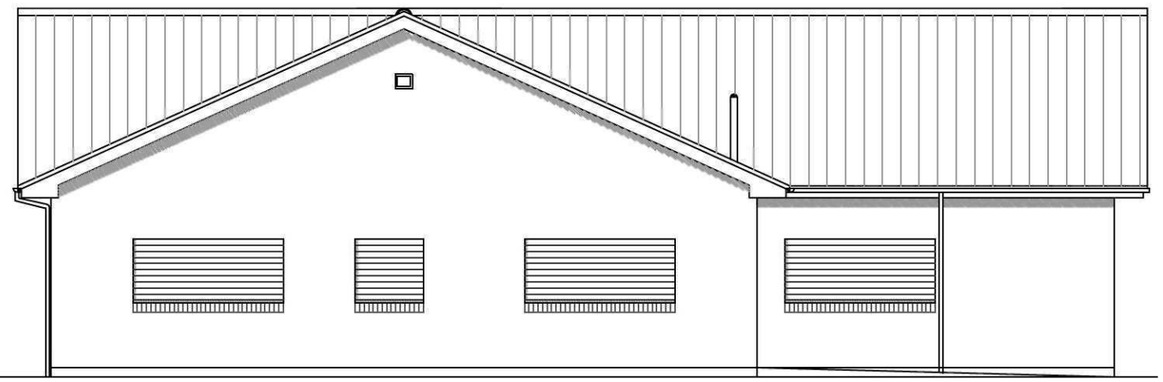

West Facing Elevation

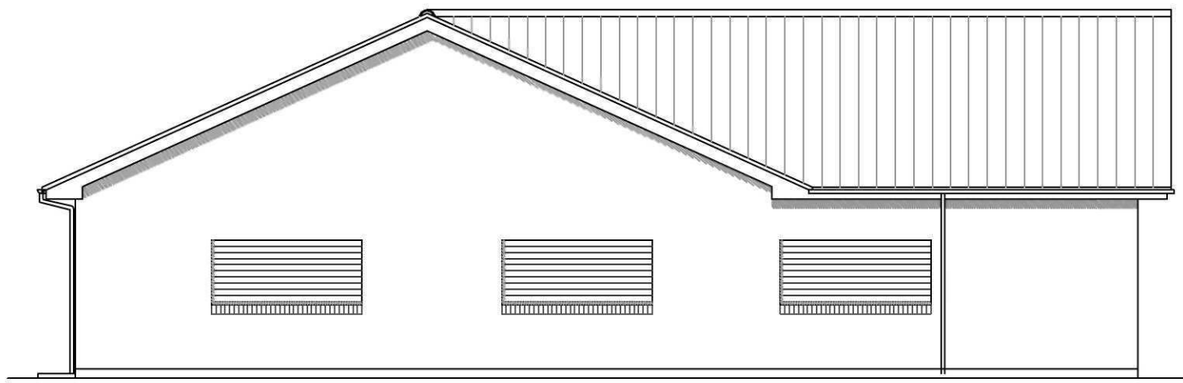

North Facing Elevation

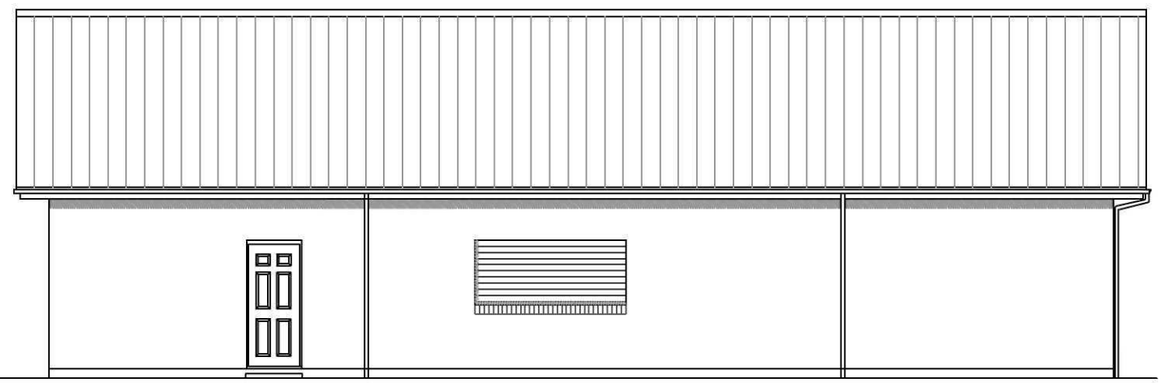

East Facing Elevation

Alterations to Kingdom Hall


Blaze Gate, Gedney, Holbeach, PE12 0AJ

0 1 2 3 4 5 m

Existing Elevations

Scale (@A3)	1:100
Date	Mar 2011
Drawing No.	0924/PL04

Internal layout indicative

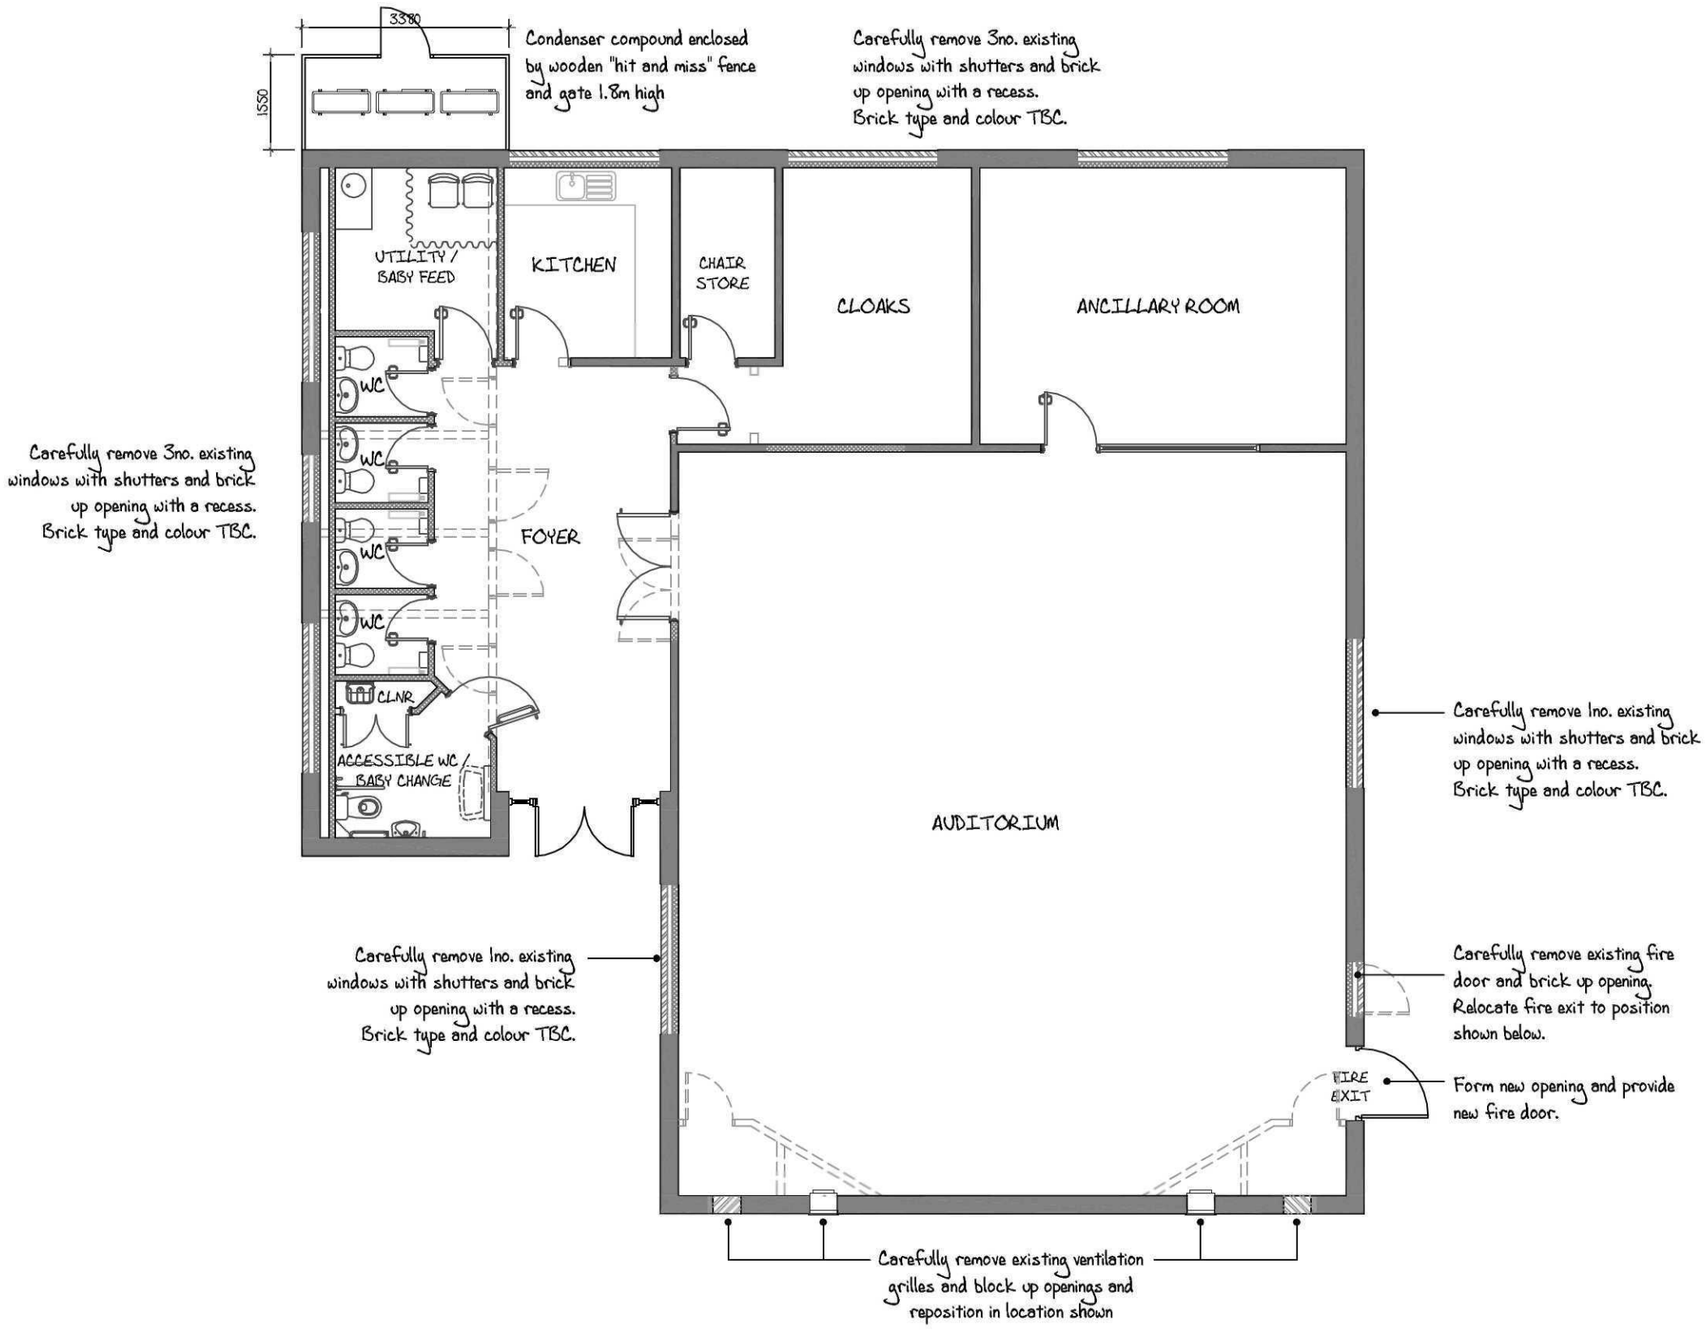

REV A: Descriptions of proposed alterations revised 11.05.11

Alterations to Kingdom Hall


Blaze Gate, Gedney, Holbeach, PE12 0AJ

NORTH

0 1 2 3 4 5 m


Proposed Block Plan

Scale (@A3)	1:100
Date	Mar 2011
Drawing No.	0924/PL05

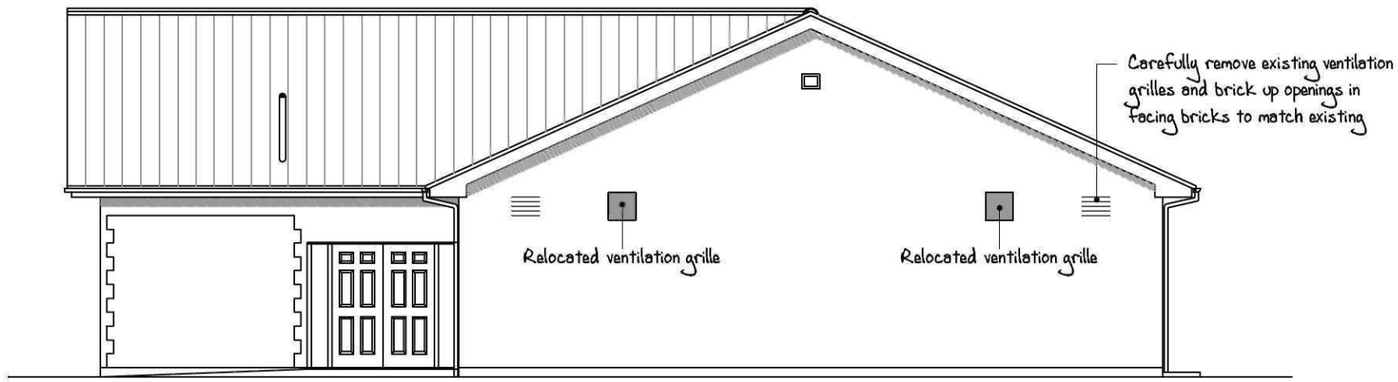

South Facing Elevation

PROPOSALS:
Carefully remove 4no. existing windows with shutters and brick up openings with a recess. Brick type and colour TBC.

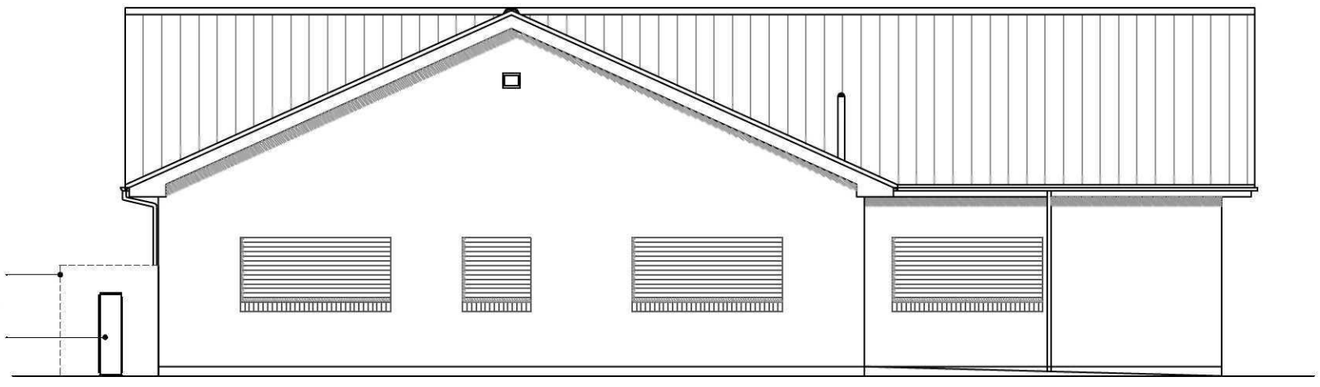

West Facing Elevation

REV A: Descriptions of proposed alterations revised 11.05.11

Alterations to Kingdom Hall


Blaze Gate, Gedney, Holbeach, PE12 0AJ

Proposed Elevations sheet 1 of 2


0 1 2 3 4 5 m

Scale (@A3)	1:100
Date	Mar 2011
Drawing No.	0924/PL06

PROPOSALS:
Carefully remove 3no. existing windows with shutters and brick up openings with a recess.
Brick type and colour TBC.

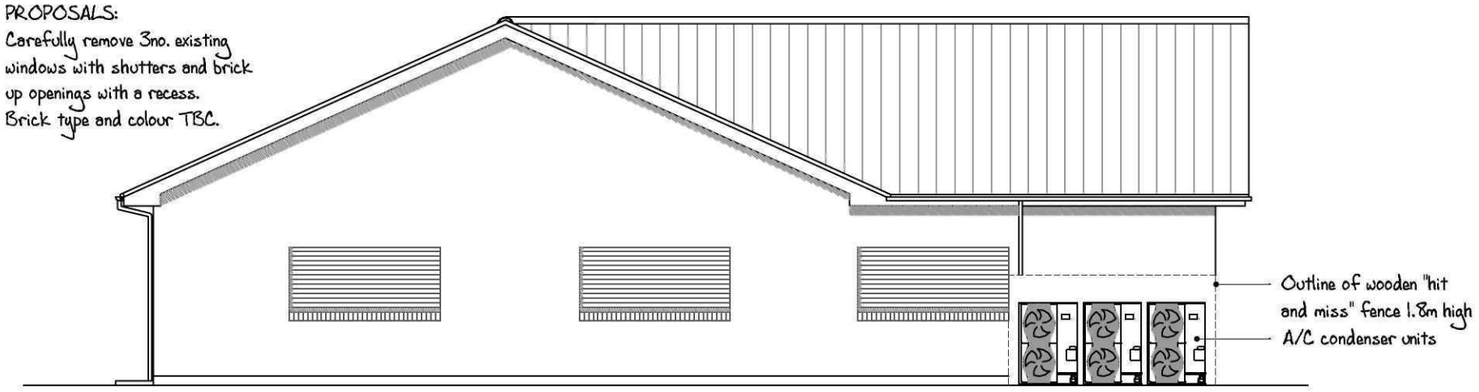

North Facing Elevation

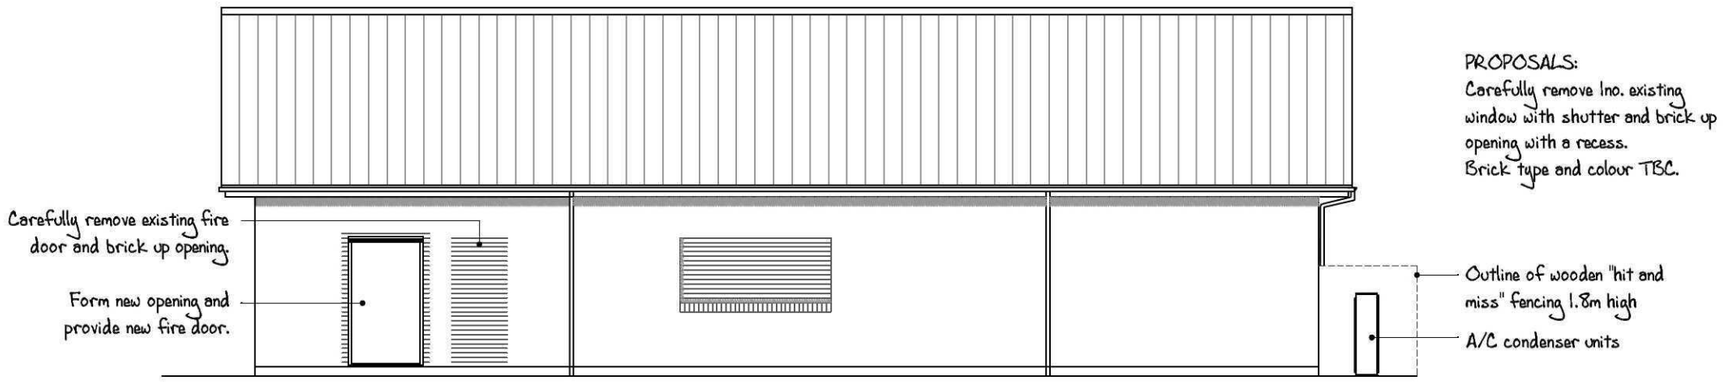

PROPOSALS:
Carefully remove 1no. existing window with shutter and brick up opening with a recess.
Brick type and colour TBC.

Outline of wooden "hit and miss" fencing 1.8m high
A/C condenser units

East Facing Elevation

REV A: Descriptions of proposed alterations revised 11.05.11

Alterations to Kingdom Hall

Blaze Gate, Gedney, Holbeach, PE12 0AJ

Proposed Elevations sheet 2 of 2

0 1 2 3 4 5 m

Scale (@A3)	1:100
Date	Mar 2011
Drawing No.	0924/PL07

North

BLAZE GATE

ACCESS

GATE

CAR PARK

PARKING

MAIN ROAD (B1359)

Alterations to Kingdom Hall

Blaze Gate, Gedney, Holbeach, PE12 0AJ

0 10 20 m

Existing Site Layout Plan

Scale (@A3)	1:500
Date	Mar 2011
Drawing No.	0924/PL08