

Contractors are responsible for checking all dimensions on site prior to work commencing.Due to areas of the structure being covered, unexposed or otherwise inaccessible the notes / specifications of existing materials are subject to confirmation of site when it is feasible to expose the relevant areas of construction. All material schedules are given in good faith and for pricing purposes only. It is the responsibility of the contractor to check their accuracy before ordering any materials. Remway Design accepts no responsibility for the accuracy of these material schedules.

A3

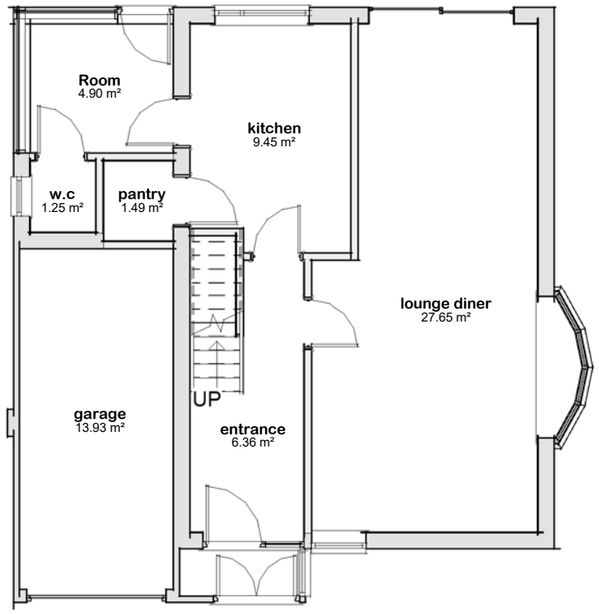


Plan 01 - Ground
1 : 100

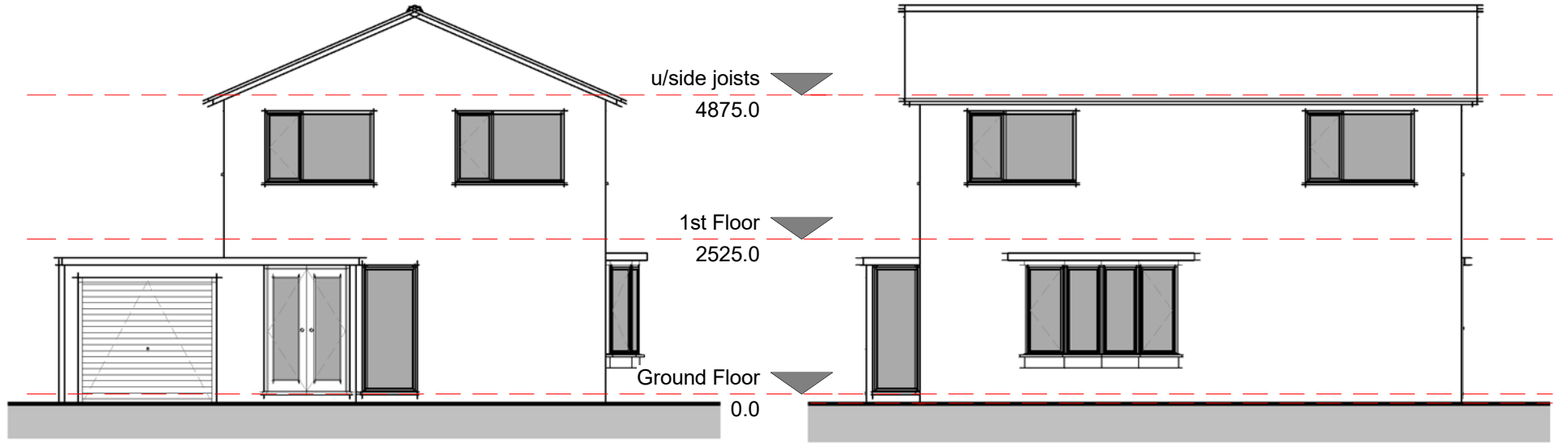


Elevation 01 - Front
1 : 100


Elevation 02 - Right
1 : 100

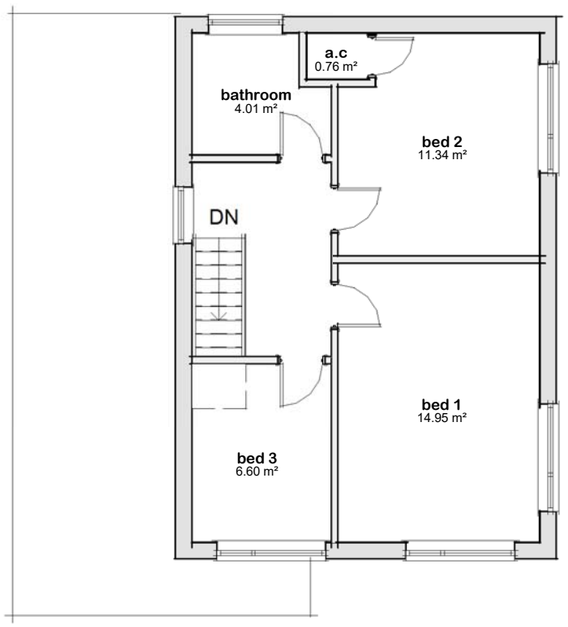

Plan 02 - First
1 : 100

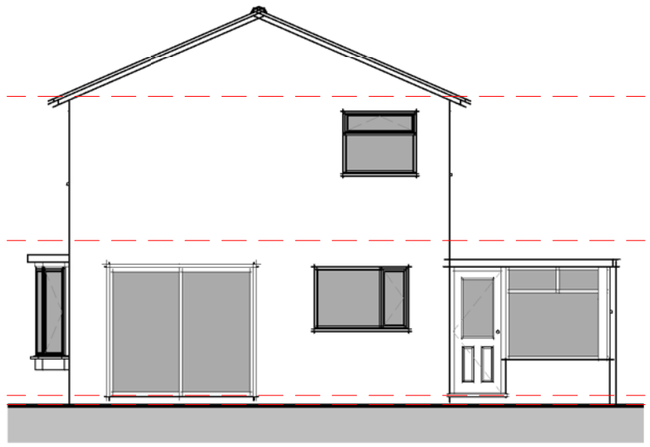

Elevation 03 - Rear
1 : 100

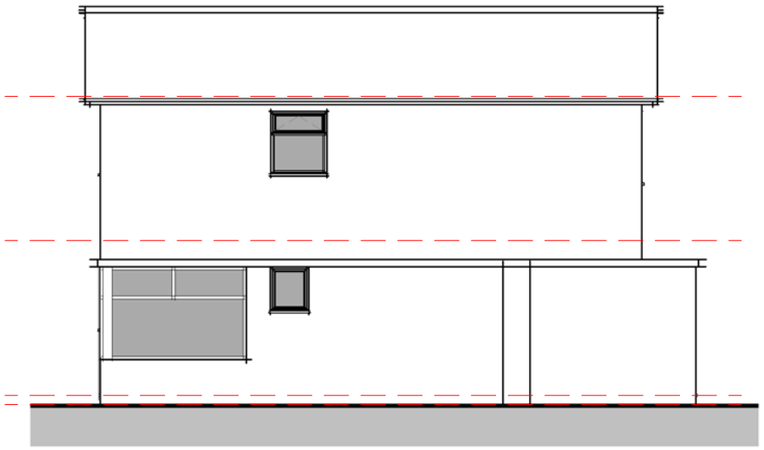

Elevation 04 - Left
1 : 100

Schedule 08 -Ground Floor Rooms		
Name	**Area**	**Perimeter**
entrance	6.35 m²	12.7 m
garage	13.95 m²	16.3 m
kitchen	9.45 m²	12.7 m
lounge diner	27.65 m²	24.0 m
pantry	1.50 m²	4.9 m
Room	4.90 m²	8.9 m
w.c	1.25 m²	4.5 m
Grand total: 7	65.05 m²	83.9 m

Schedule 09 - First Floor Rooms		
Name	**Area**	**Perimeter**
a.c	0.75 m²	3.5 m
bathroom	4.00 m²	8.5 m
bed 1	14.95 m²	15.7 m
bed 2	11.35 m²	13.8 m
bed 3	6.60 m²	10.4 m
Grand total: 5	37.65 m²	51.8 m

9 Chepstow Close | Spalding

Existing Plans and Elevations

Drg No 2688 / 02

remway Design Ltd