
Contractors are responsible for checking all dimensions on site prior to work commencing.Due to areas of the structure being covered, unexposed or otherwise inaccessible the notes / specifications of existing materials are subject to confirmation of site when it is feasible to expose the relevant areas of construction. All material schedules are given in good faith and for pricing purposes only. It is the responsibility of the contractor to check their accuracy before ordering any materials. Remway Design accepts no responsibility for the accuracy of these material schedules.

Schedule 08 -Ground Floor Rooms

Name	Area	Perimeter
entrance	6.35 m²	12.7 m
garage	13.95 m²	16.3 m
home office	9.45 m²	12.7 m
kitchen diner	27.65 m²	24.0 m
Lounge	17.55 m²	16.8 m
store	1.50 m²	4.9 m
store	2.60 m²	7.3 m
Study	11.65 m²	13.9 m
utility	4.90 m²	8.9 m
w.c	1.25 m²	4.5 m
Grand total: 10	96.85 m²	121.8 m

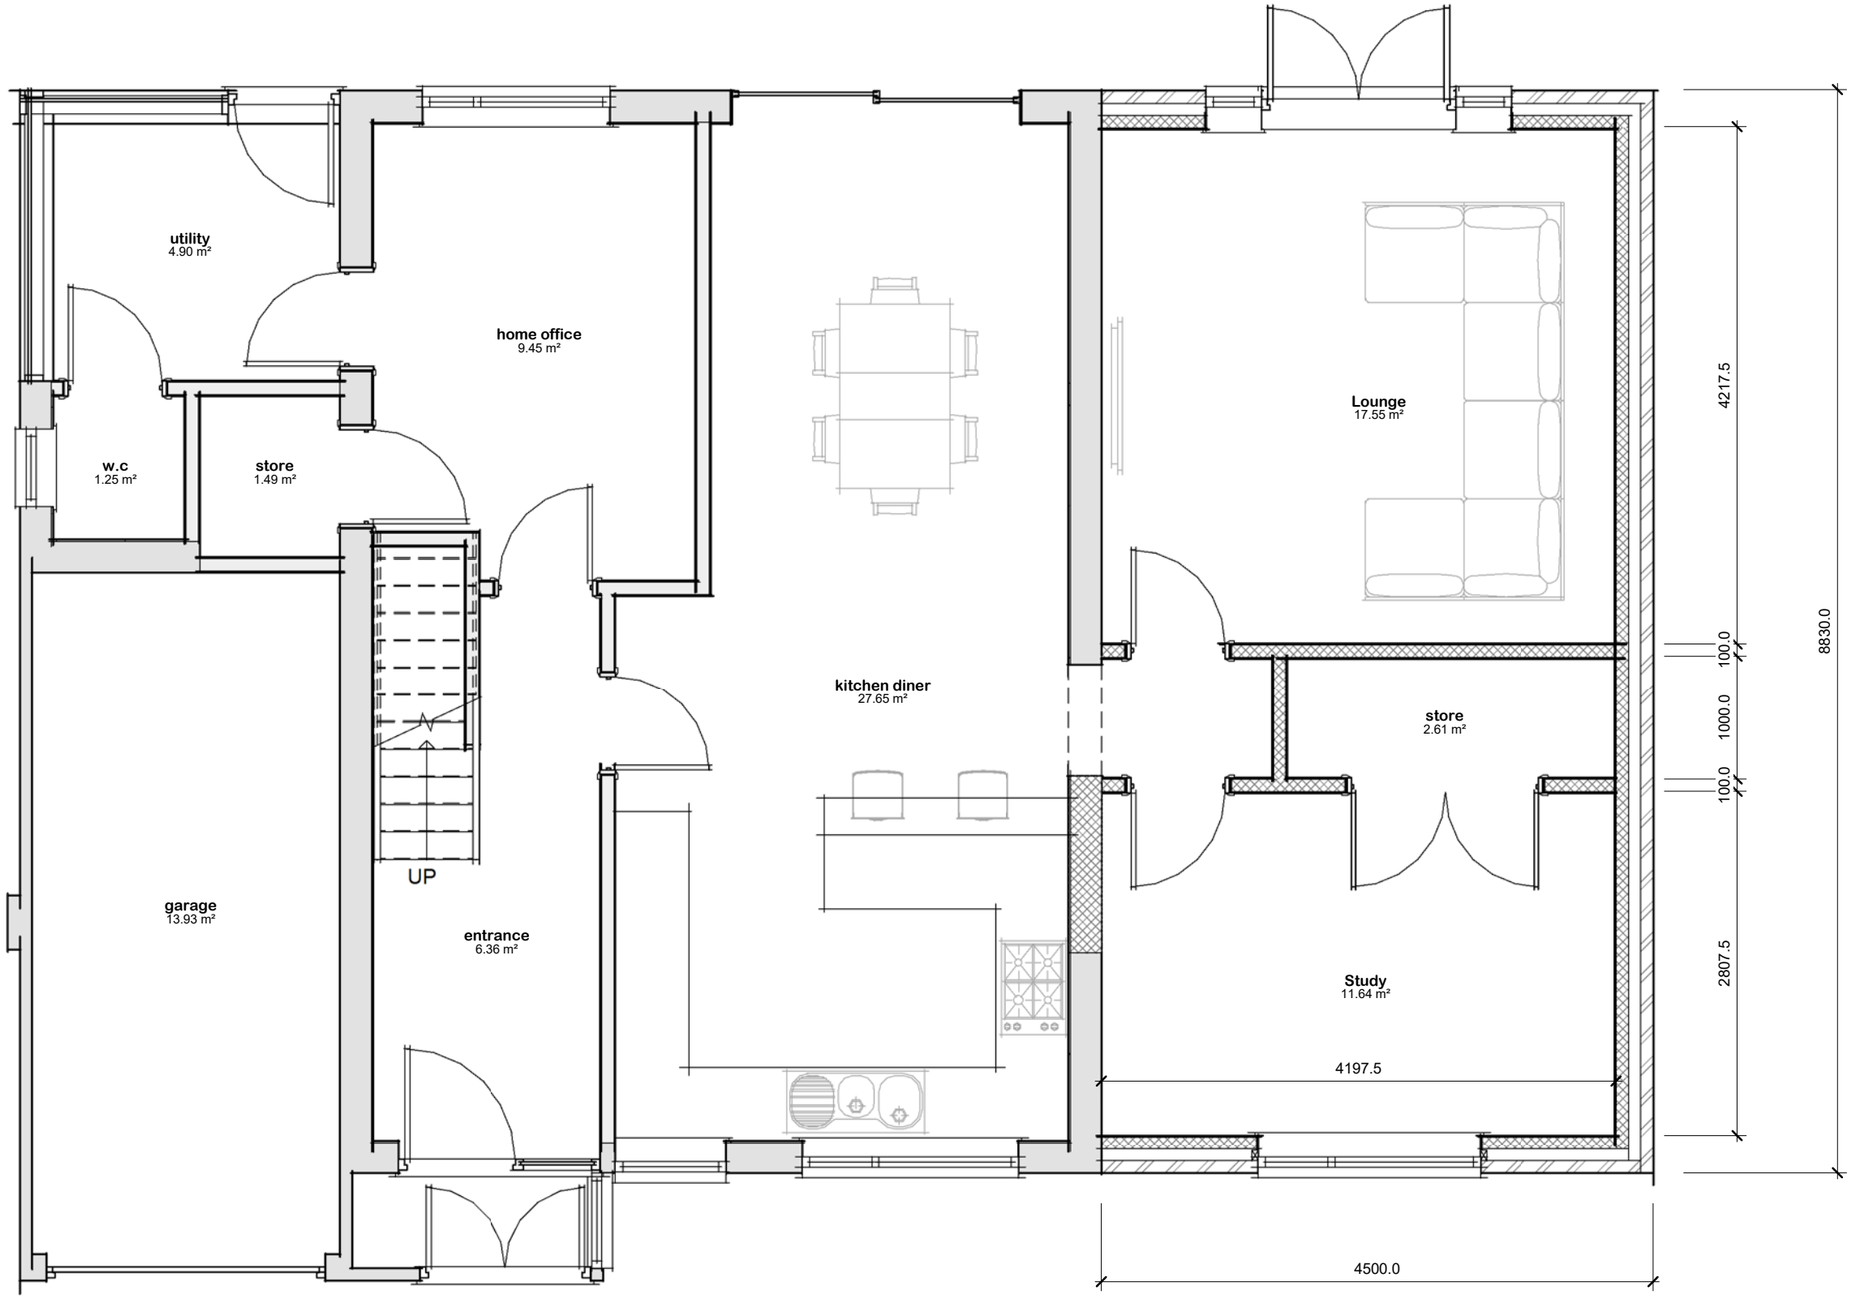

Plan 01 - Ground
1 : 50