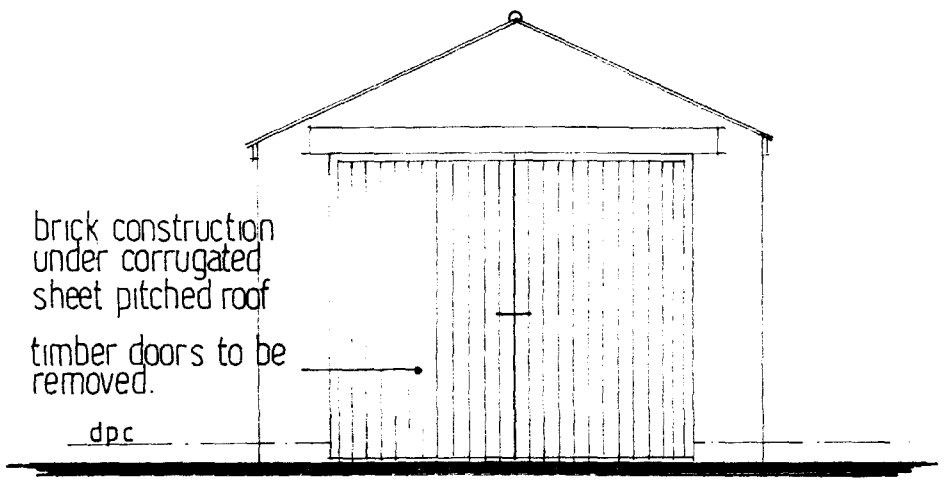



AS EXISTING

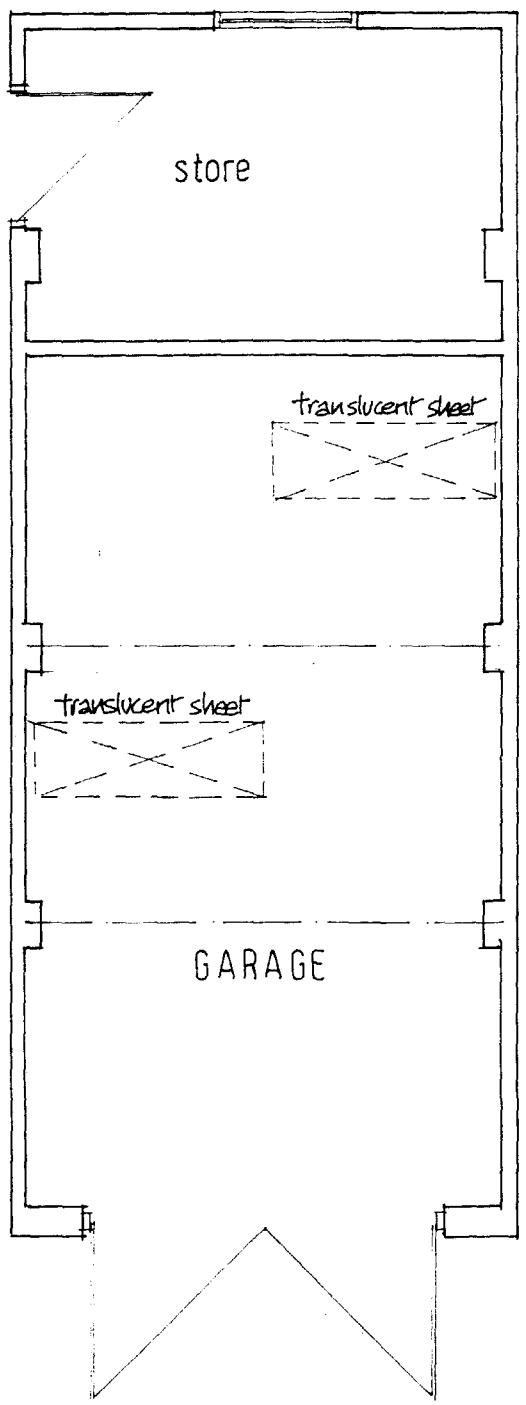

AS PROPOSED

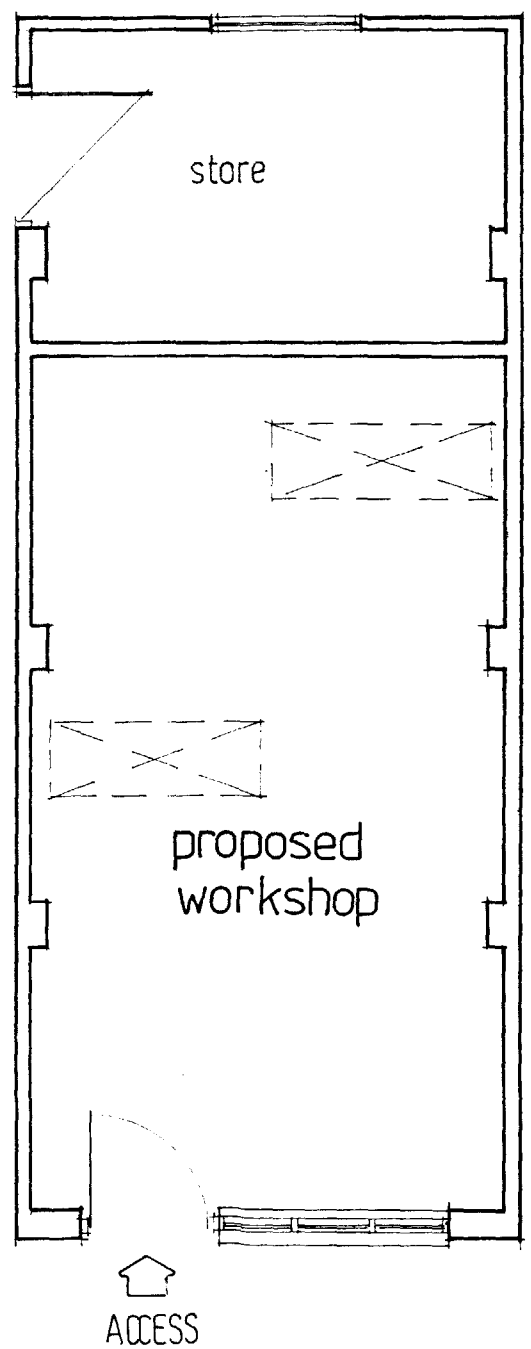

Moulton Design

Planning & Architecture

63 East Cob Gate, Moulton, Spalding, Lincolnshire. PE12 6QJ.
Tel 01406 370081 Principal: Alan J Finch.

PROPOSED CHANGE OF USE
DOMESTIC GARAGE TO WORKSHOP
15 PRIORY ROAD SPALDING
for Mr. D. Marshall

PLAN & ELEVATION AS EXISTING
PLAN & ELEVATION AS PROPOSED

1: 50 scale

march 1997 **970303/002**