



ELEVATIONS

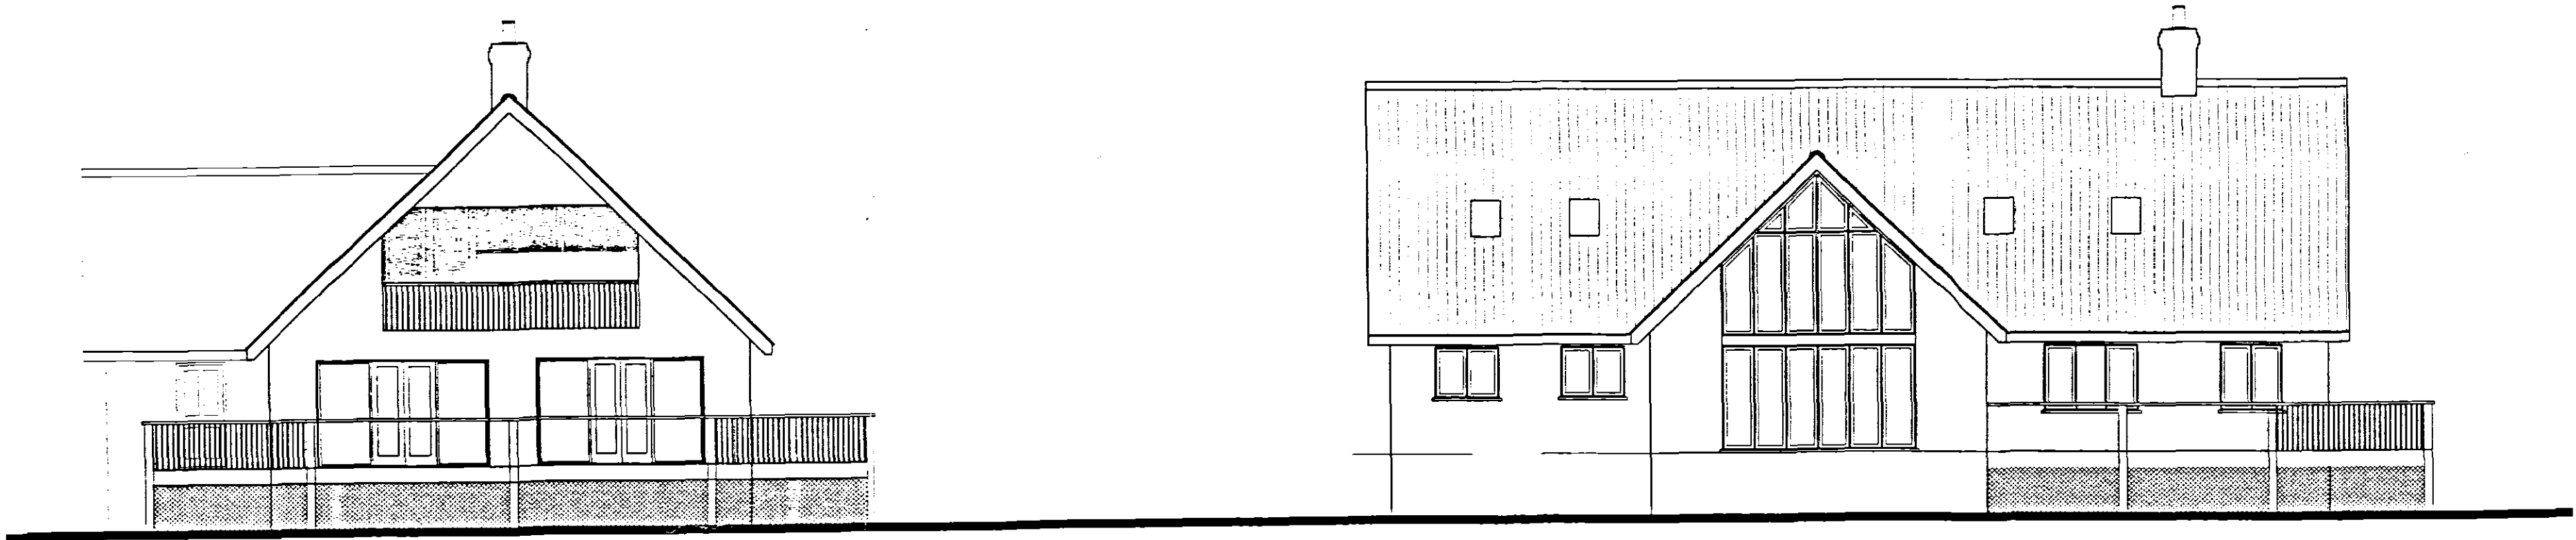


south - west

north - west

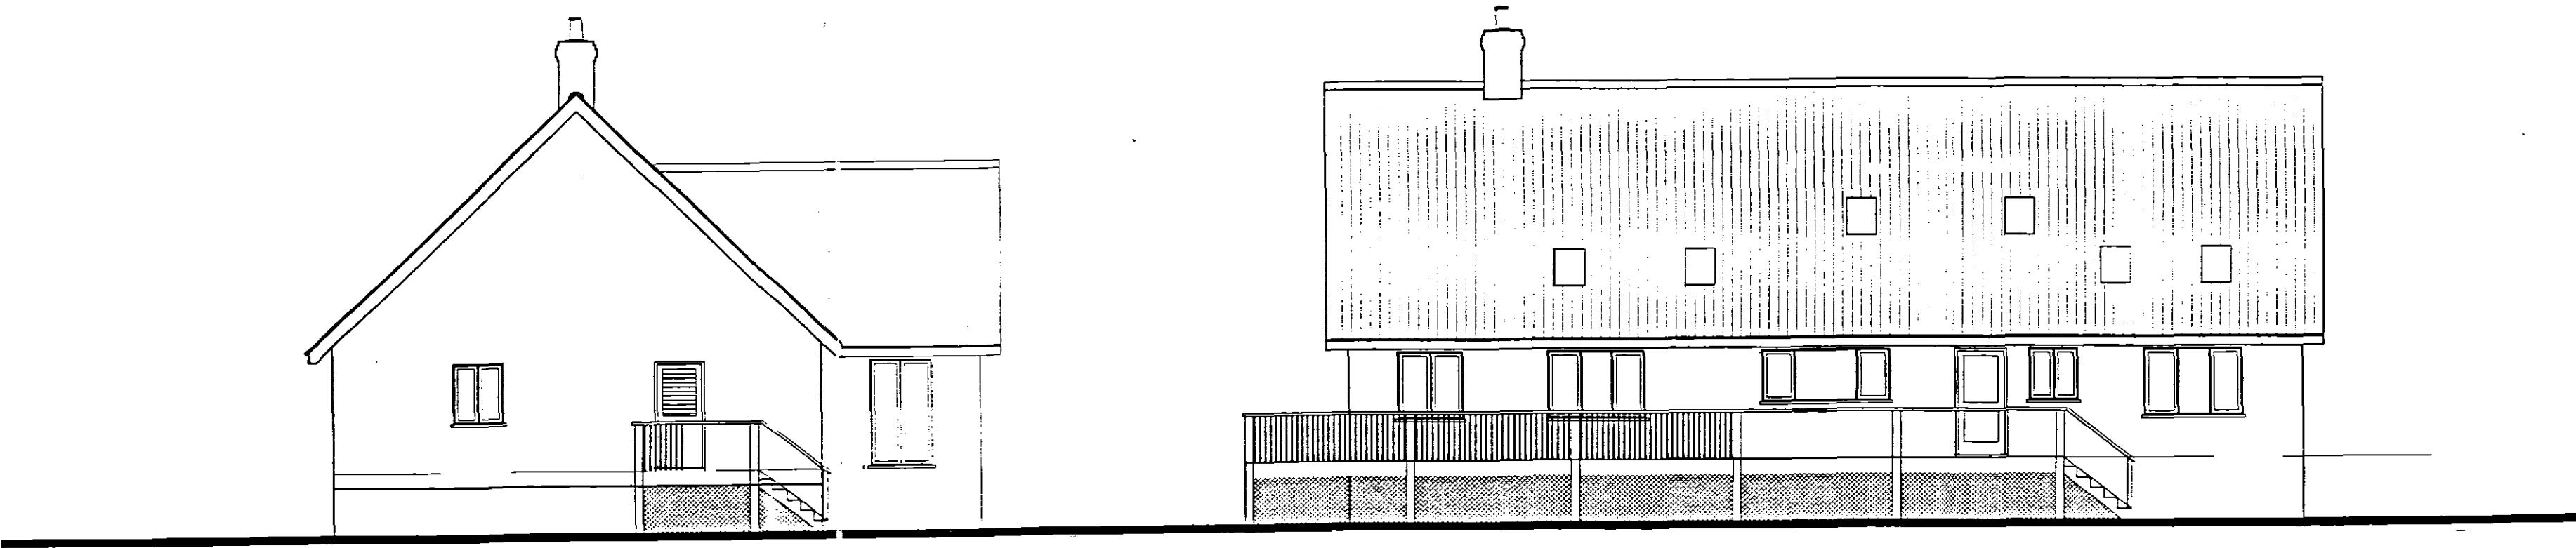

north - east

south - east

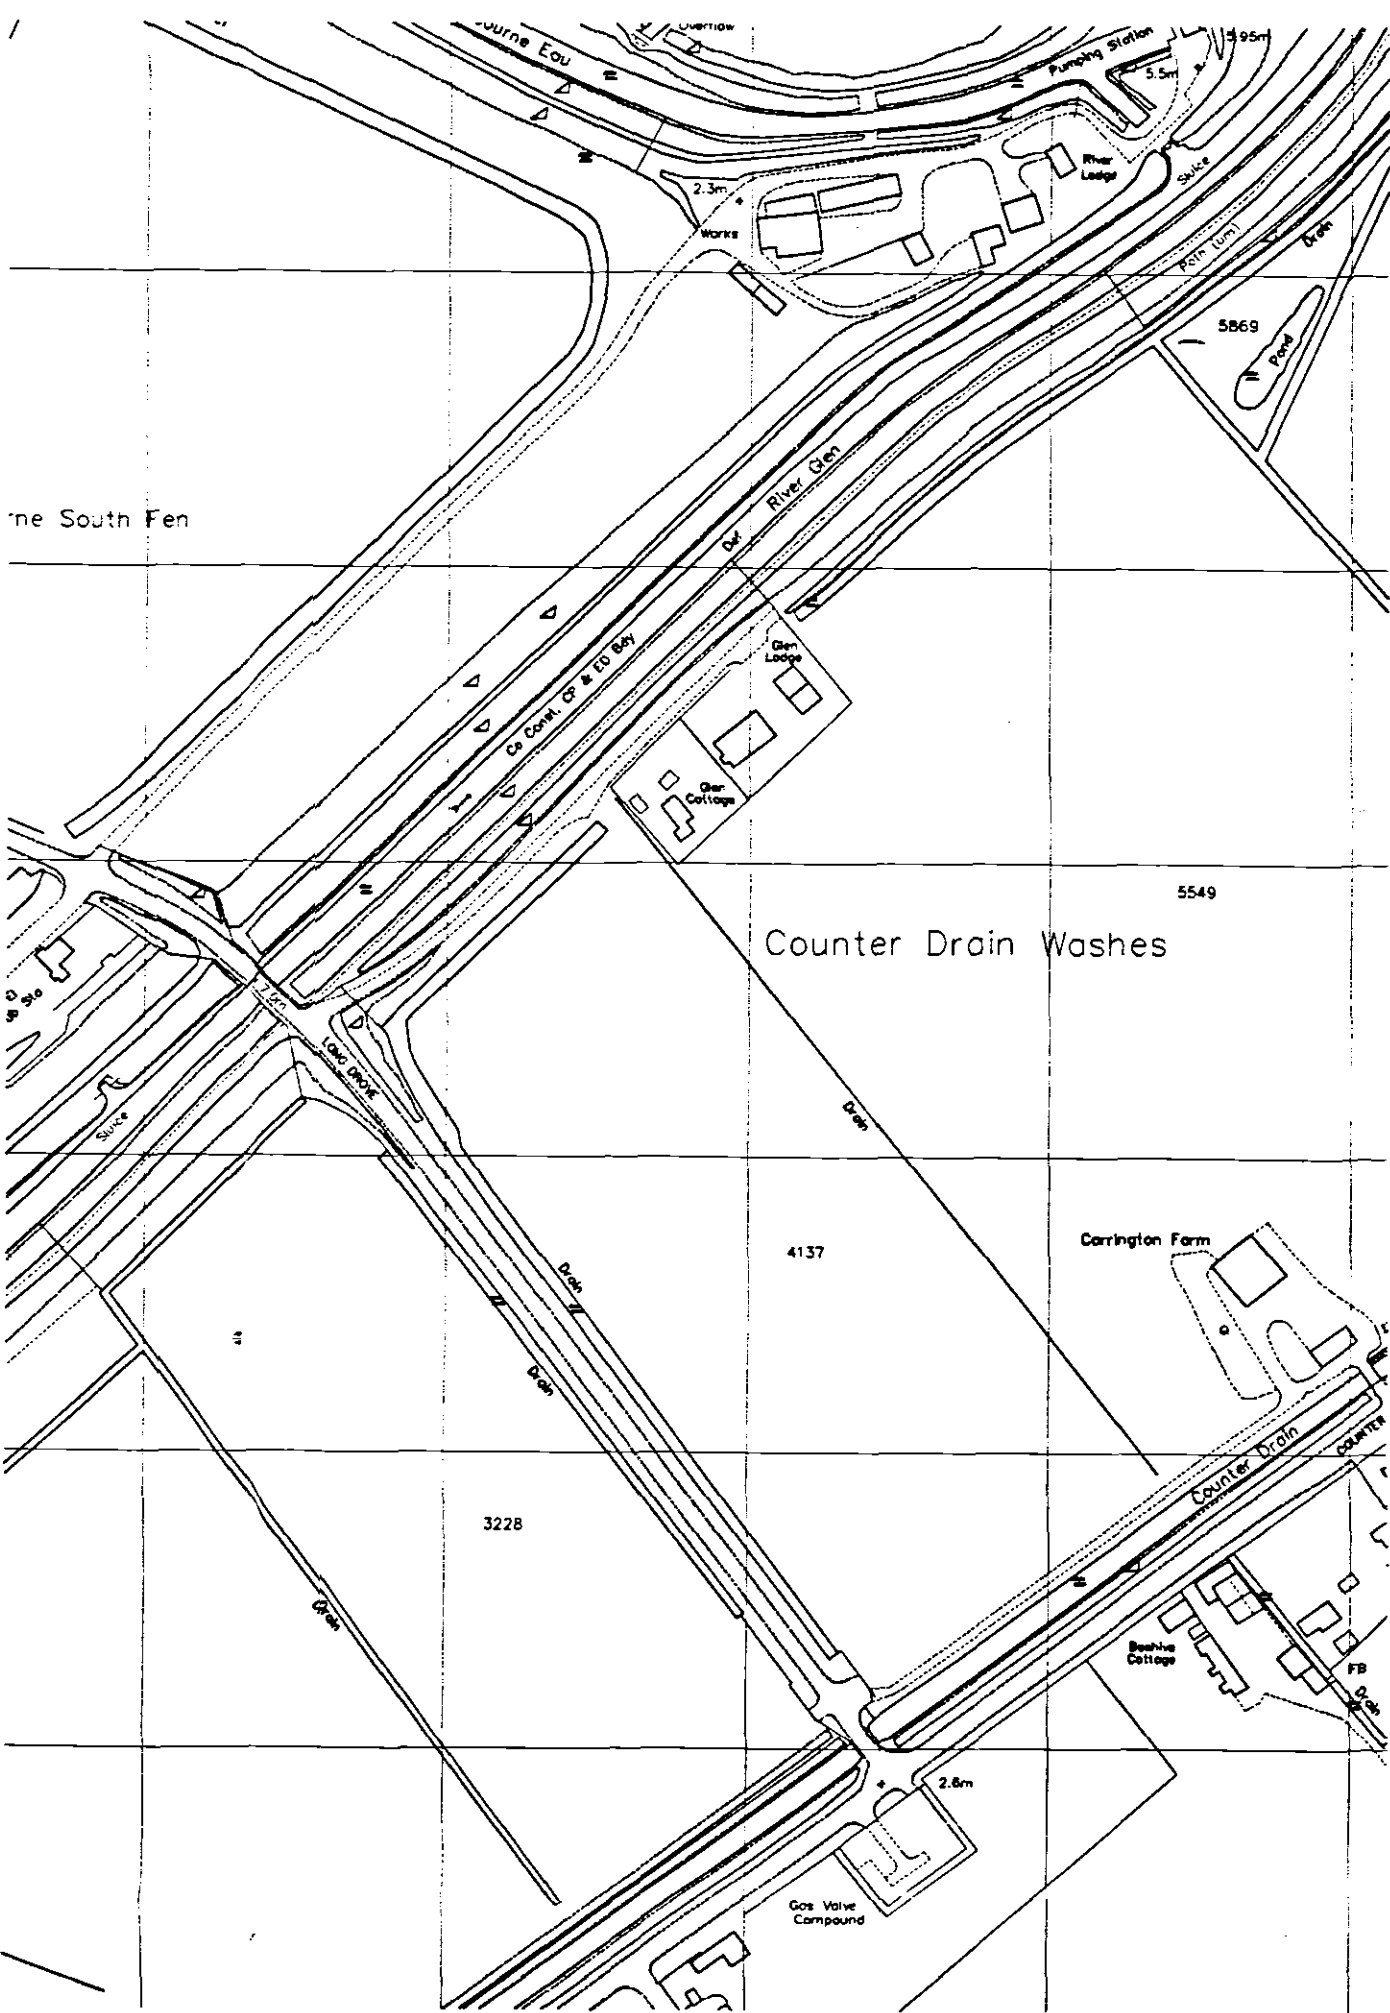

LOCATION PLAN

Scale: 1:2500

REPRODUCED FROM THE 1/2500 SCALE ORDNANCE SURVEY MAP UNDER LICENSE BY PERMISSION OF THE CONTROLLER OF HER MAJESTY'S STATIONERY OFFICE
CROWN COPYRIGHT RESERVED
PLAN FOR IDENTIFICATION PURPOSES ONLY

AMENDMENTS

A

L. A. Building Design
Architectural and Surveying Practice
55 Hannam Boulevard
Spalding
Lincolnshire PE11 1LB
Telephone/Fax: Spalding (01775) 711437

Peter S Lithgow MCOB MCAT

Member of the Chartered Institute of Building and
Member of the Chartered Institute of Architectural Technologists

Project
Proposed Replacement Dwelling at
Glen Cottage, South Fen Road,
Bourne, Lincolnshire, PE10 0DN

Client

MR P WORTLEY

Drawing Design Drawing New Dwelling ELEVATIONS AND LOCATION PLAN	
Date	Scale(s)
February 2007	1:100 1:2500
Drawn by	Checked
Peter Lithgow	PSL
Job no	Drawing no
07/07	01