



ELEVATIONS

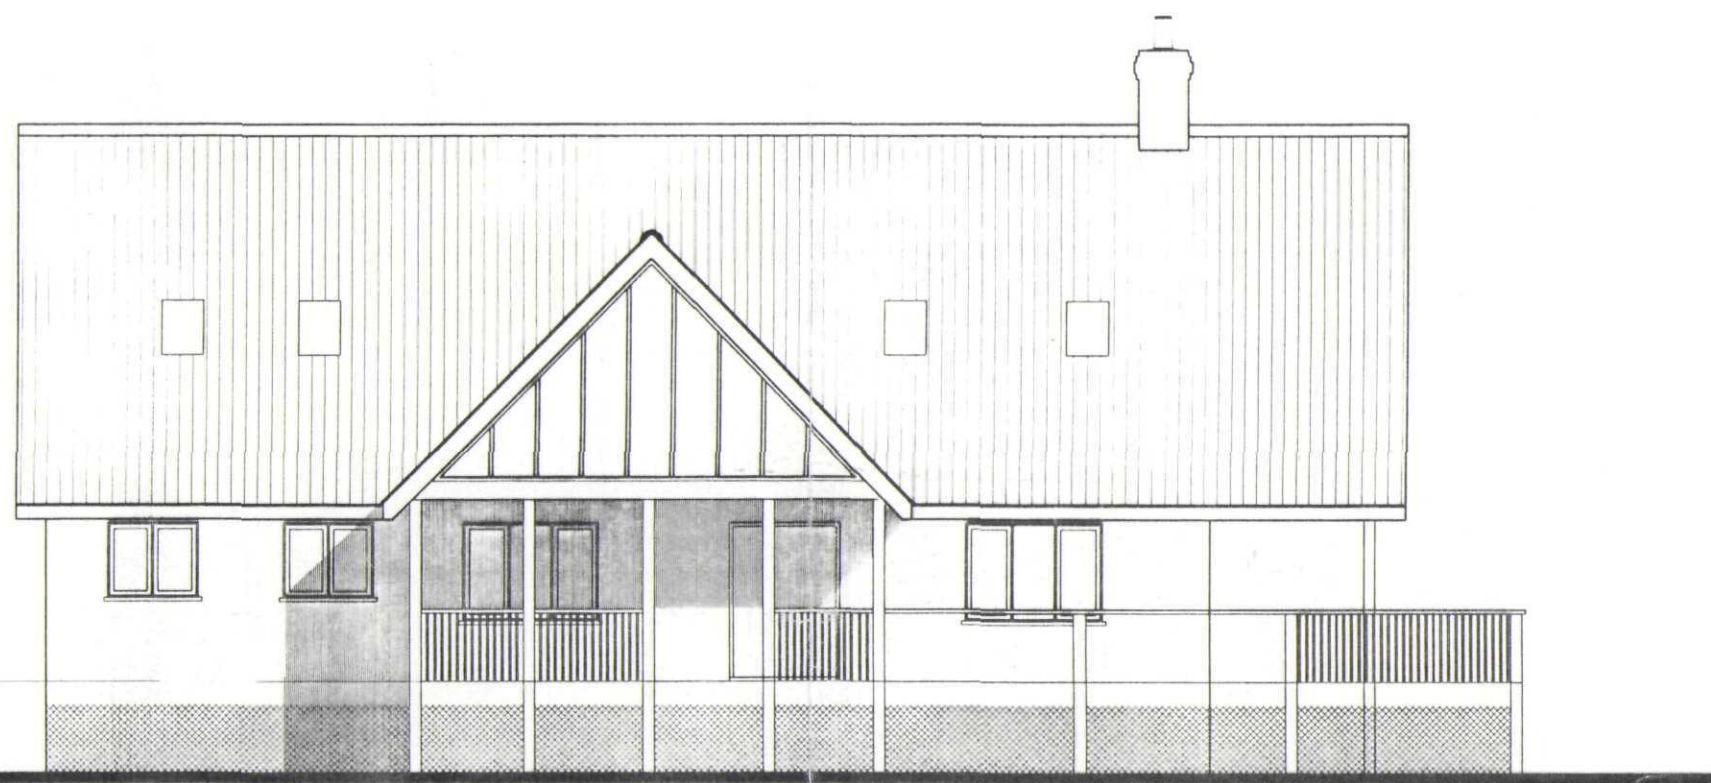

south - west



north - west

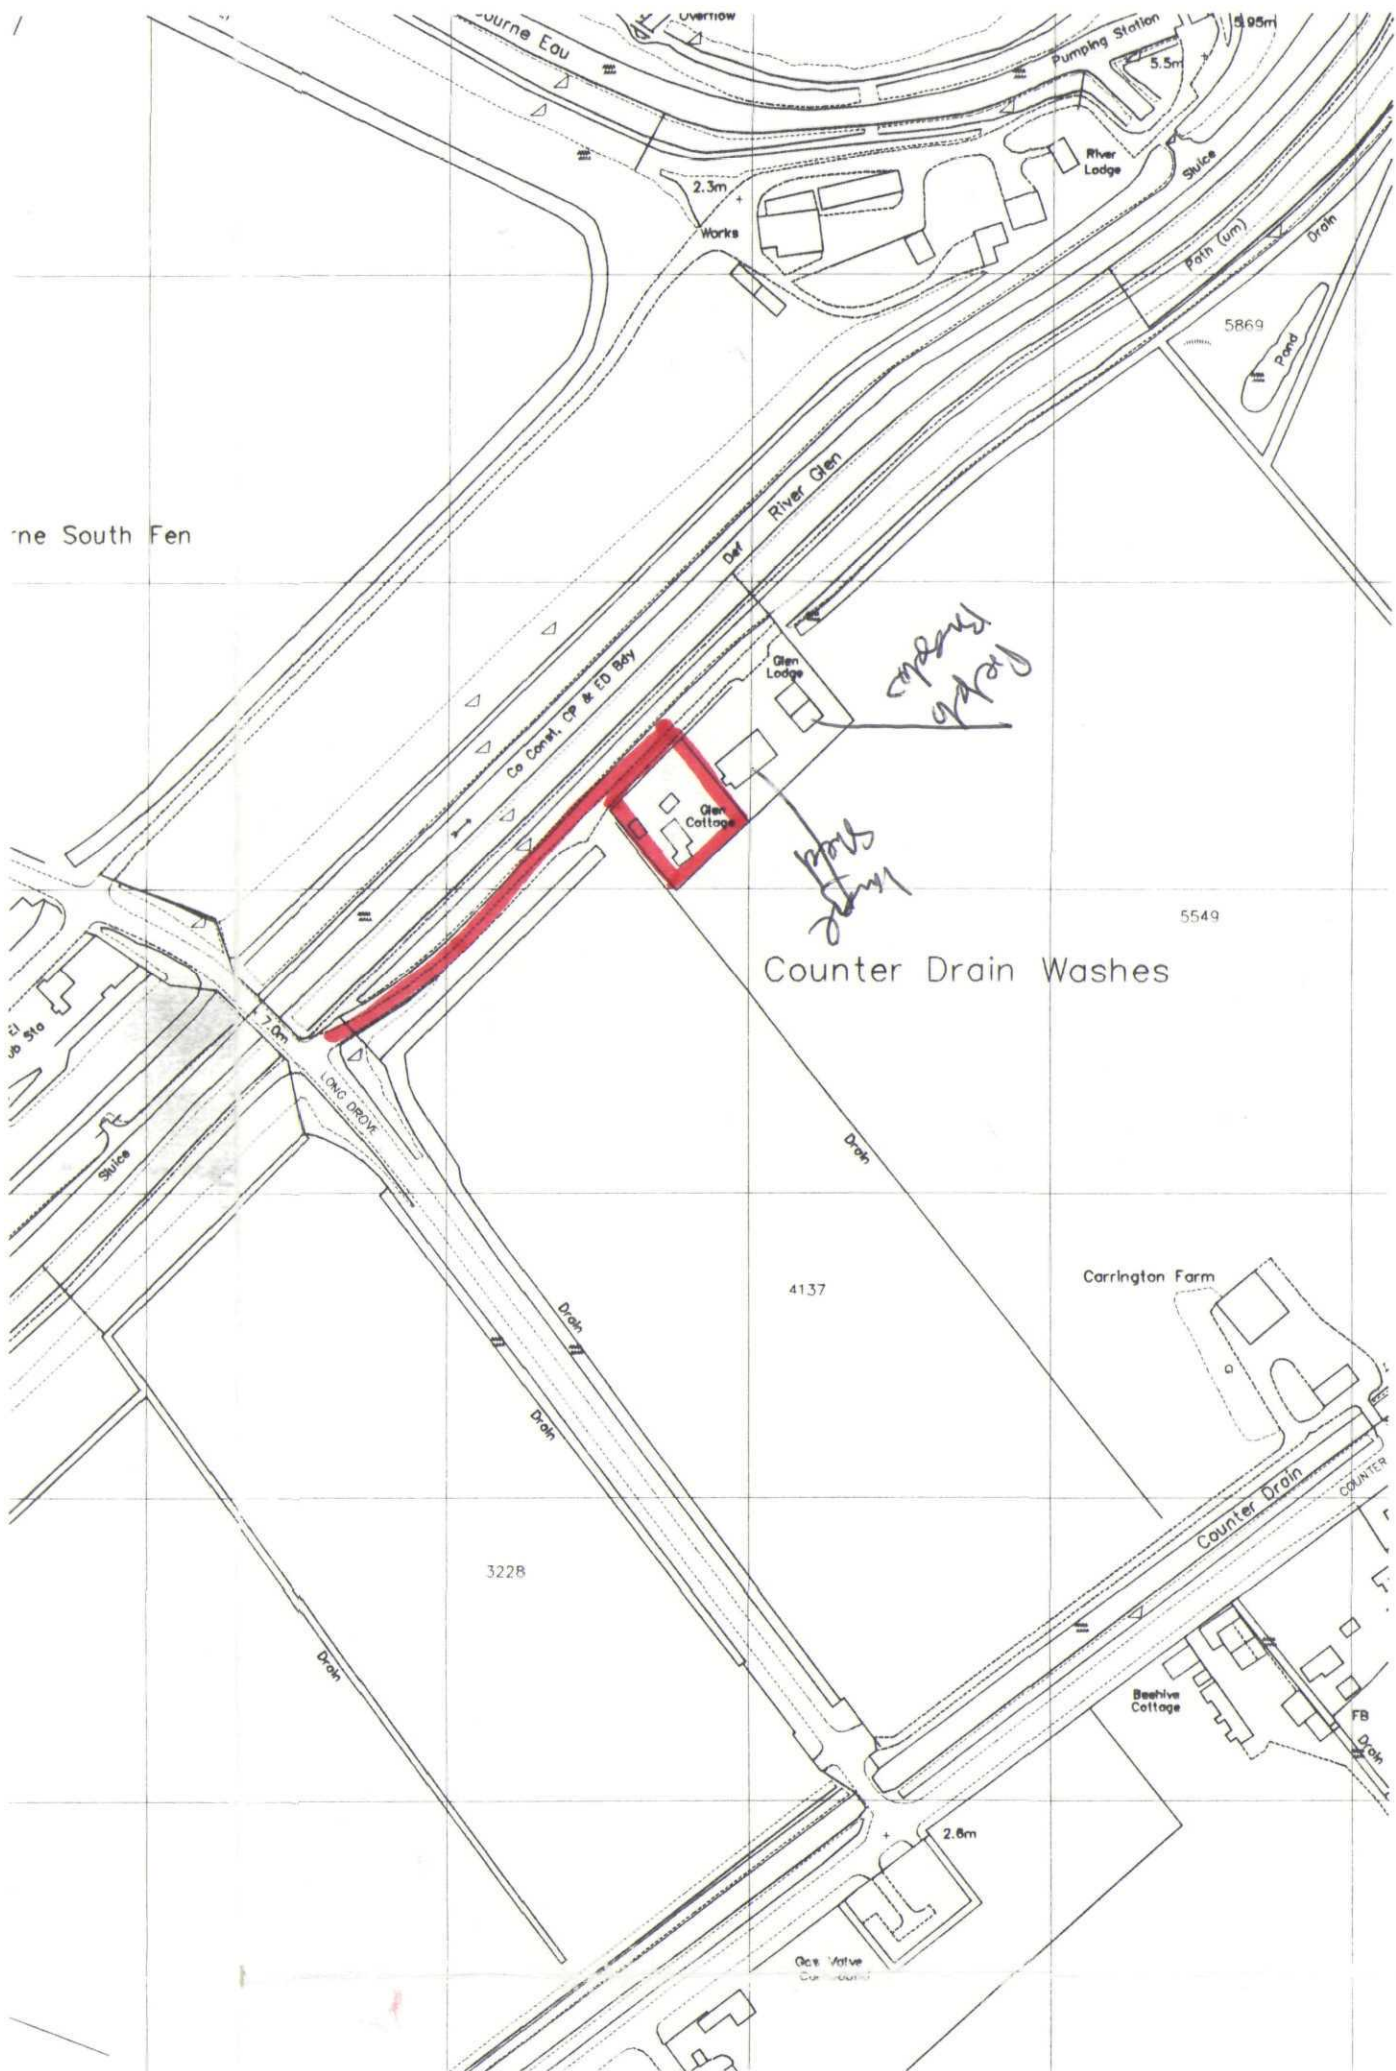

LOCATION PLAN

Scale: 1:2500

AMENDMENTS

A

L. A. Building Design
Architectural and Surveying Practice
55 Hannam Boulevard
Spalding
Lincolnshire PE11 1LB
Telephone/Fax: Spalding (01775) 711437

Peter S Lithgow MCIOB MBIAT

Member of the Chartered Institute of Building and
Member of the British Institute of Architectural Technologists

proposed
Replacement Dwelling at
Glen Cottage, South Fen Road,
Boume, Lincolnshire, PE10 0DN

client
MR R MALONE and MRS C MORRIS

drawing
Design Drawing
New Dwelling
Planning Drawing

date

Peter Lithgow

job no

03/35

scale(s)

drawing no

04

DETERMINED

SHDC
Planning & Development
15 MAR 2004
Plot 0344/04