


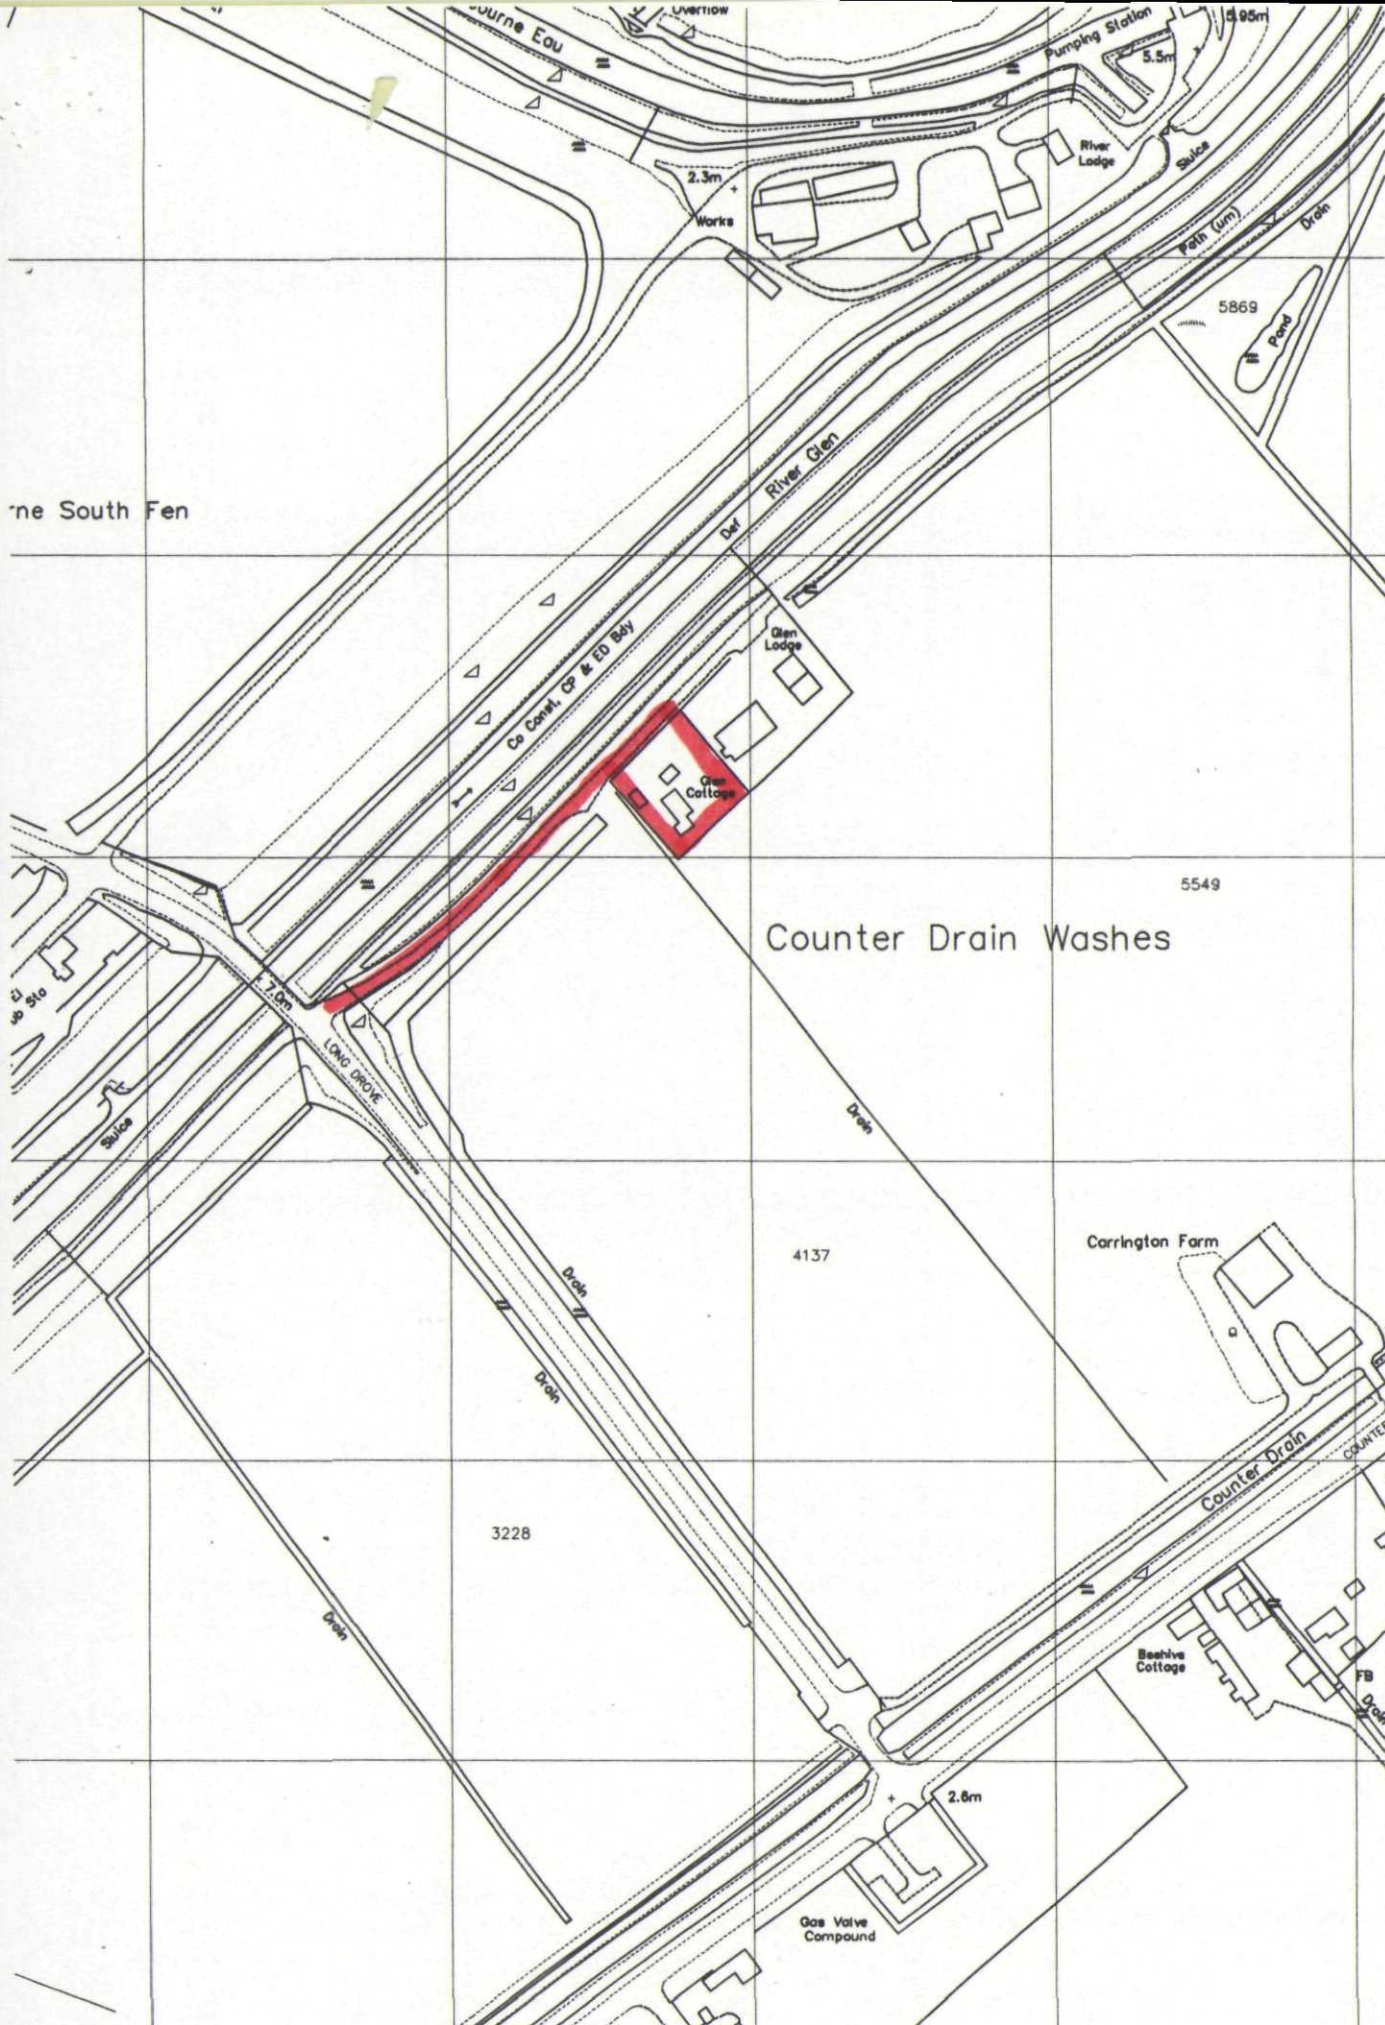

LOCATION PLAN

Scale: 1:2500