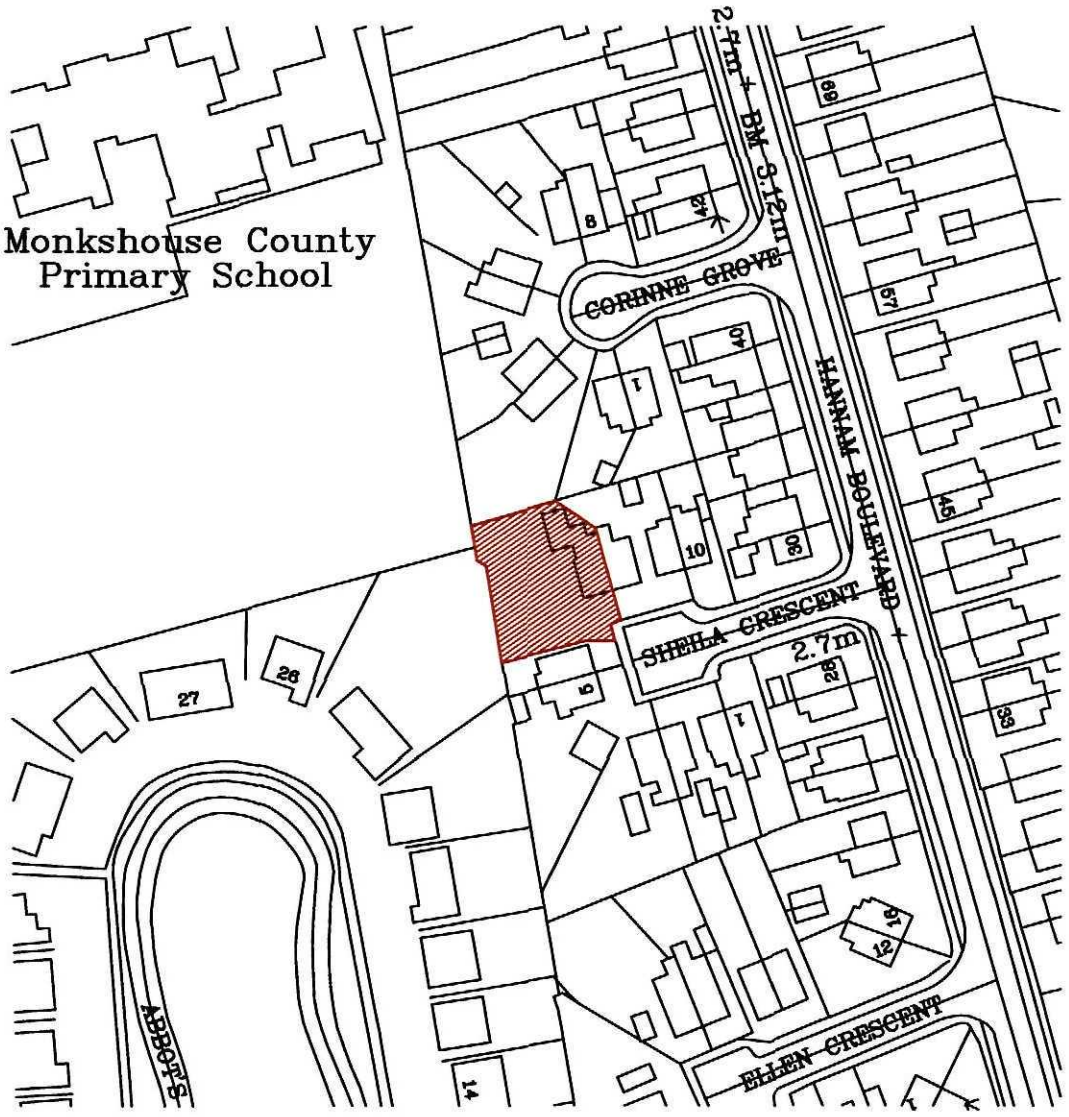

SKDC
Planning & Development
29 MAY 2009
Ref: 0345/09

DETERMINED PLAN

Site Location Plan

Scale 1:1250

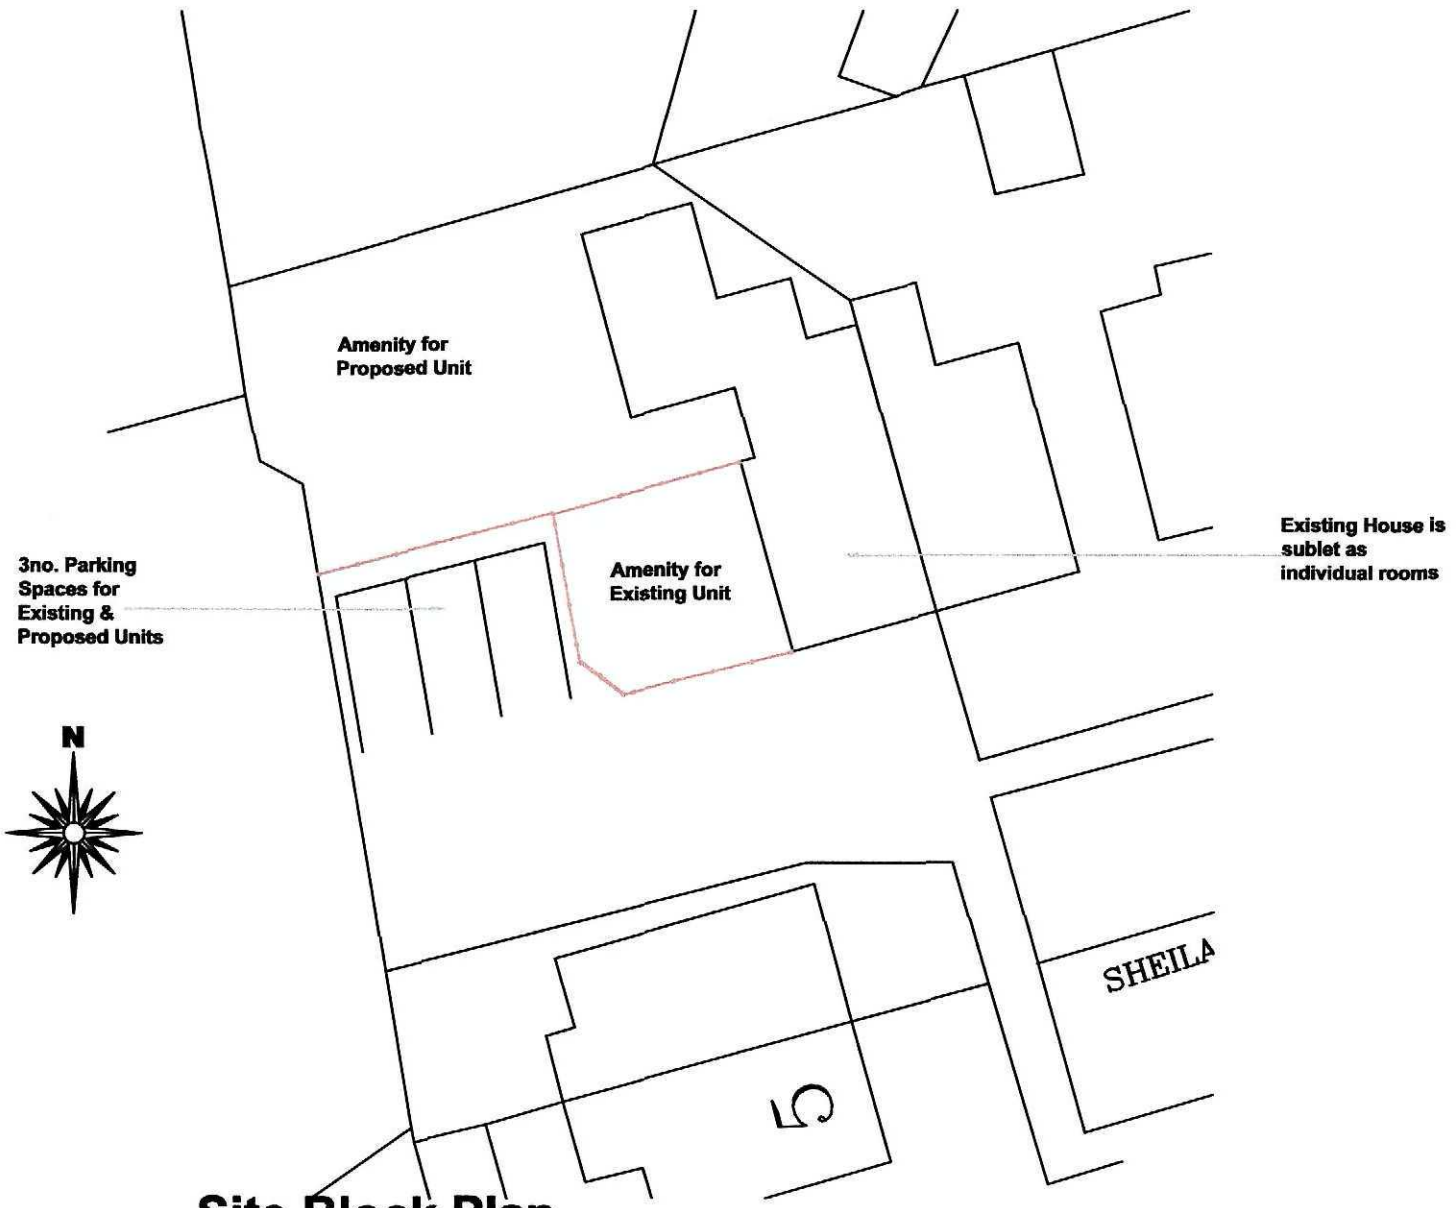

Site Block Plan

Scale 1:250

rev "A" - 29.05.09 - Amenity & Car Spaces added

remway Design Ltd
2nd Floor - 5B Sheepmarket
Spalding
PE11 1BH
Tel: 01775 768 921
e-mail: enquiries@remwaydesign.co.uk

Site :
Conversionof Outbuildings into Self Contained Residential Unit:
7 Sheila Crescent
Spalding
PE11 1LE

Client :
Mr D.M Wilson

Date : *****
Scale : as noted

Drawing No:
1732 - 02 "A"