
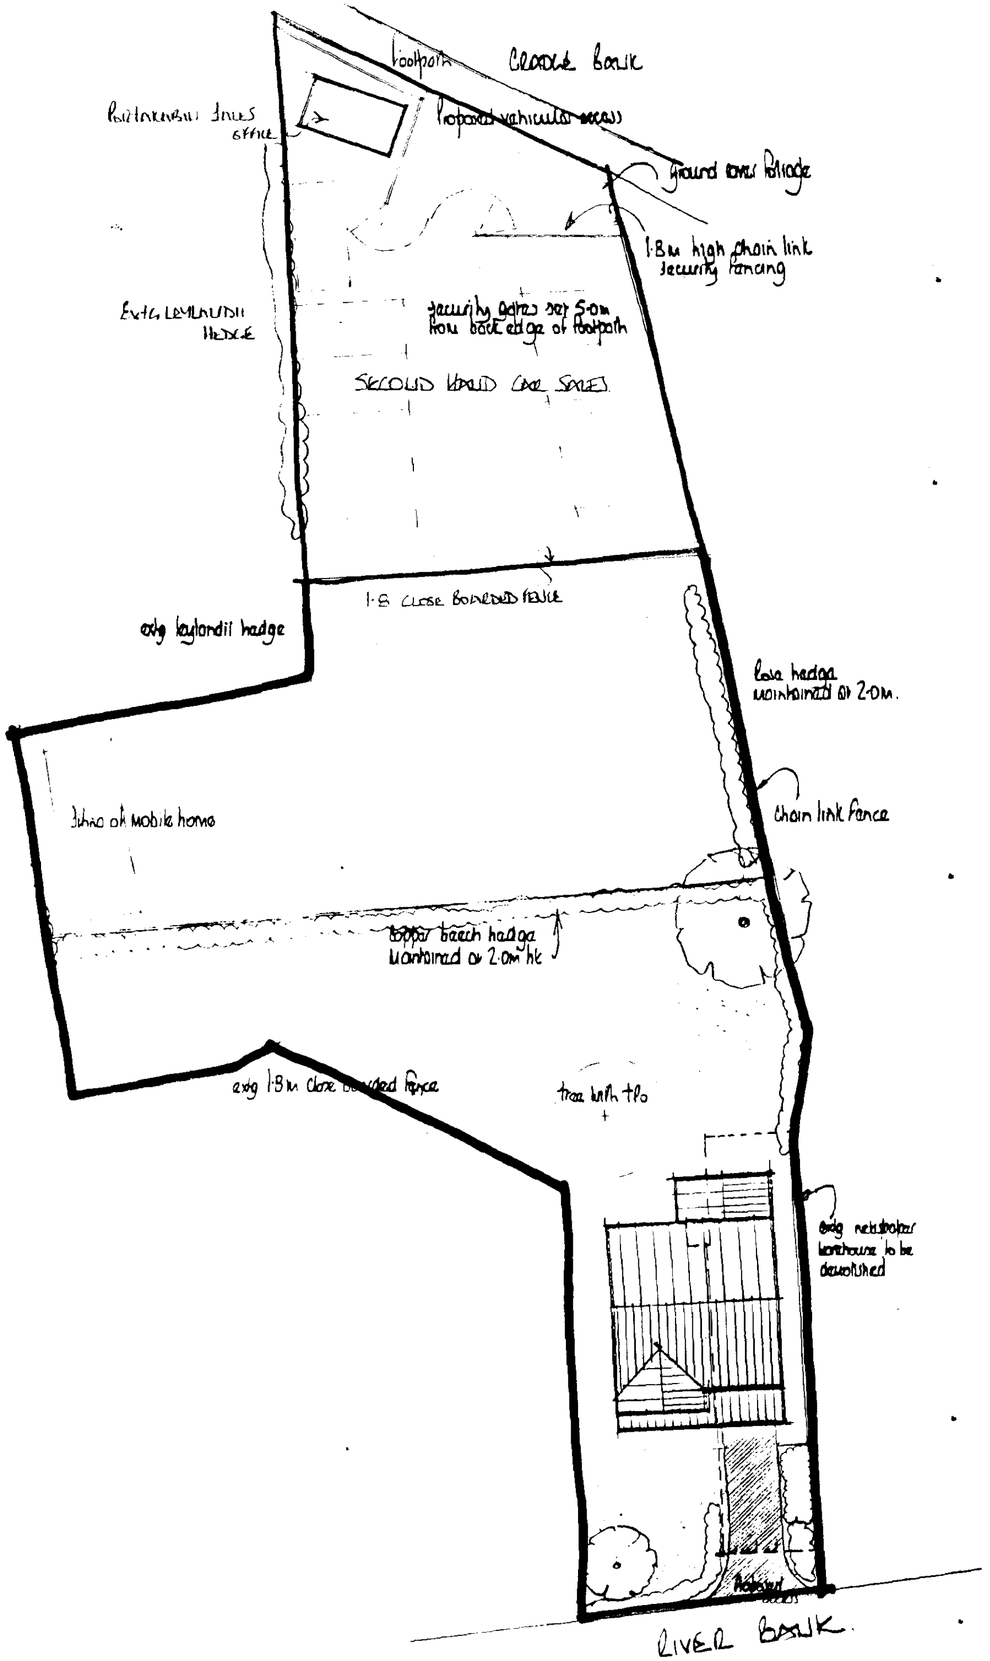


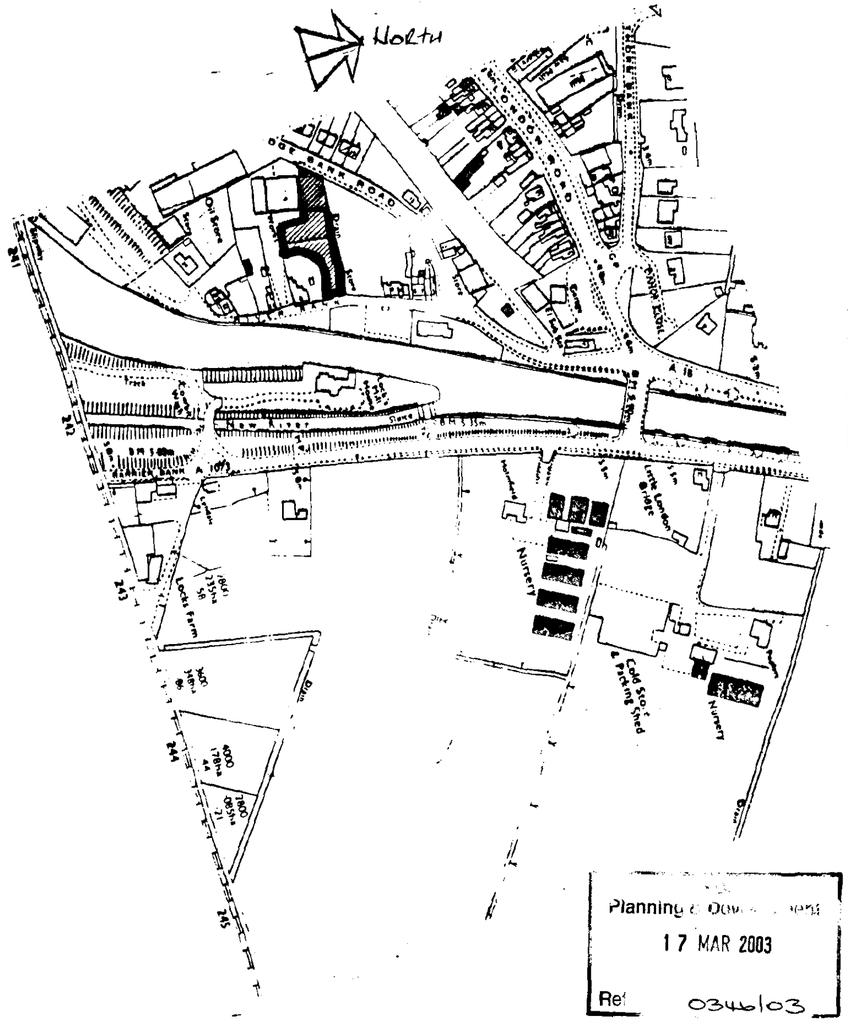

A	17-03-03	Second consultation area & Cradock Bank
	Date	Revision

© copyright

East Midlands Design Associates

"Willow Lodge",
Horseshoe Road,
Spalding,
Lincs. PE11 3JA
Tel: Spalding (0775) 767968

Client
MISS A BATES

Job Title
PROPOSED RE-DEVELOPMENT AT CRADOCK BANK SPALDING.

Planning & Development
17 MAR 2003
Ref 0346/03

Drawing Title
BLOCK & LOCATION PLANS

Scale 1:200 & 1:2500

Date Sept 03 | Drawn by

Drg. No. 95/58/01 | Rev