
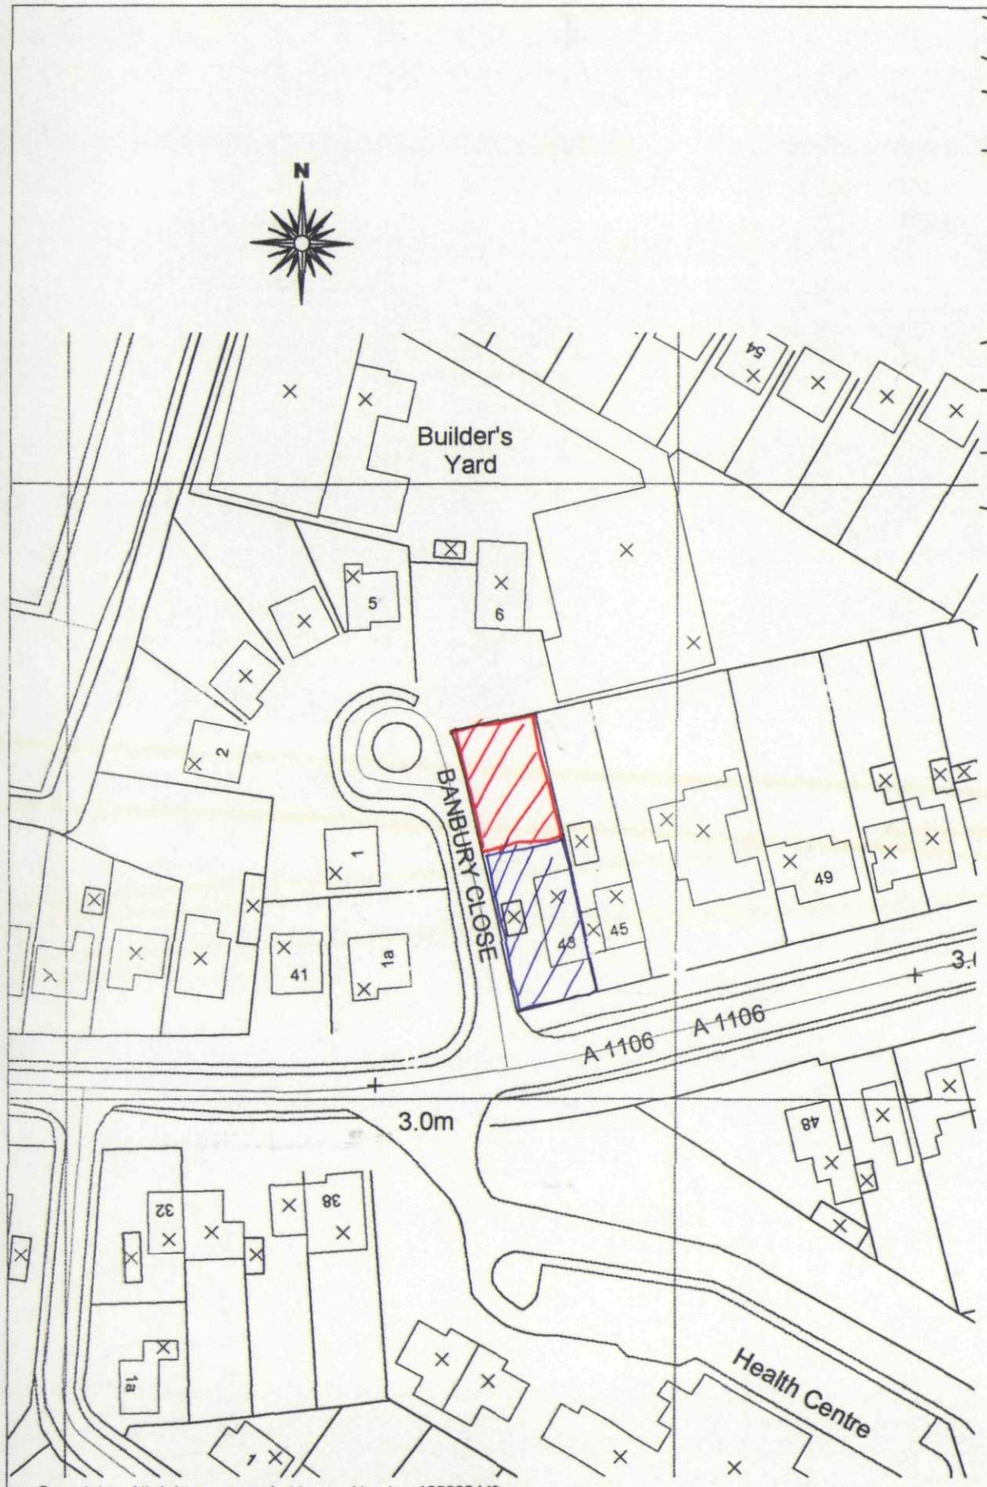


wn Copyright. All rights reserved. Licence Number 100020449

LOCATION PLAN
Scale 1:1000

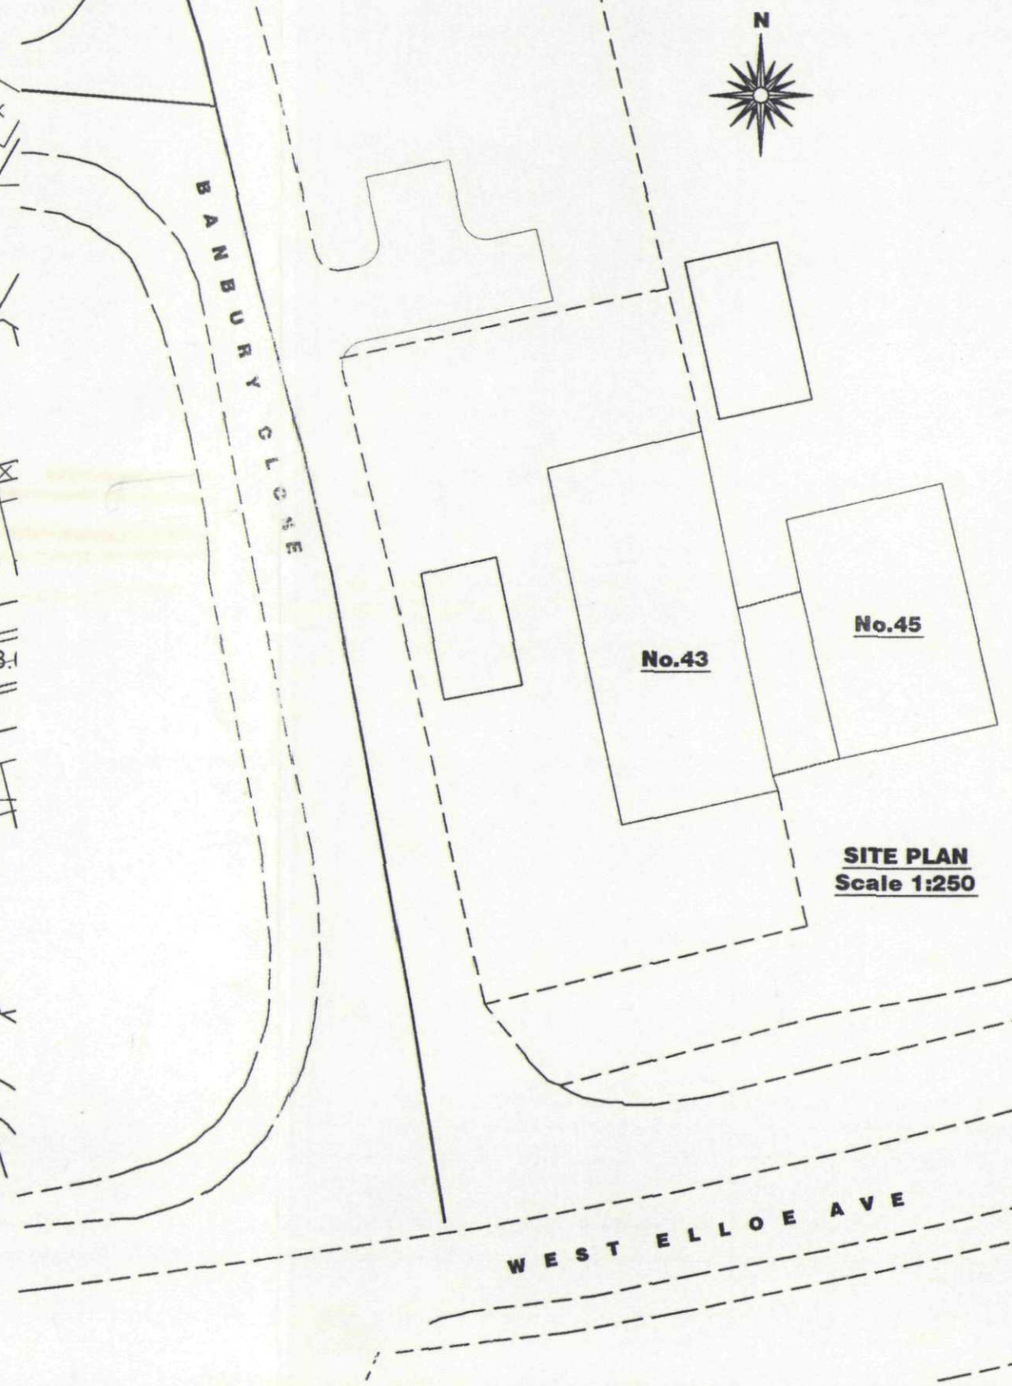

SITE PLAN
Scale 1:250

DETERMINED PLAN

SHDC
Planning & Development
16 MAR 2004
Ref 0346/04

remway design
Plans drawn for: Local Authority - Planning permission & Building Control.
3, Rembrandt Way
Spalding
Lincs
PE11 3HX
Tel: 07815 112 058
Fax: 01775 768 921
e-mail: jason@remwaydesign.co.uk

Project: Residential Development at Rear of 43 West Elloe Avenue, Spalding, PE11 2BH

Client: Mr N Geeson
43 West Elloe Ave
Spalding
PE11 2BH

Date: march 04 | DRG No NG-01 | REV: