

SOUTH HOLLAND DC
HOUSING & PLANNING
30 MAR 1998
Ref: 0346/98.

PROPOSED ALTERATION TO REAR BOUNDARY AT
35 REMBRANDT WAY. SPALDING, LINCS.

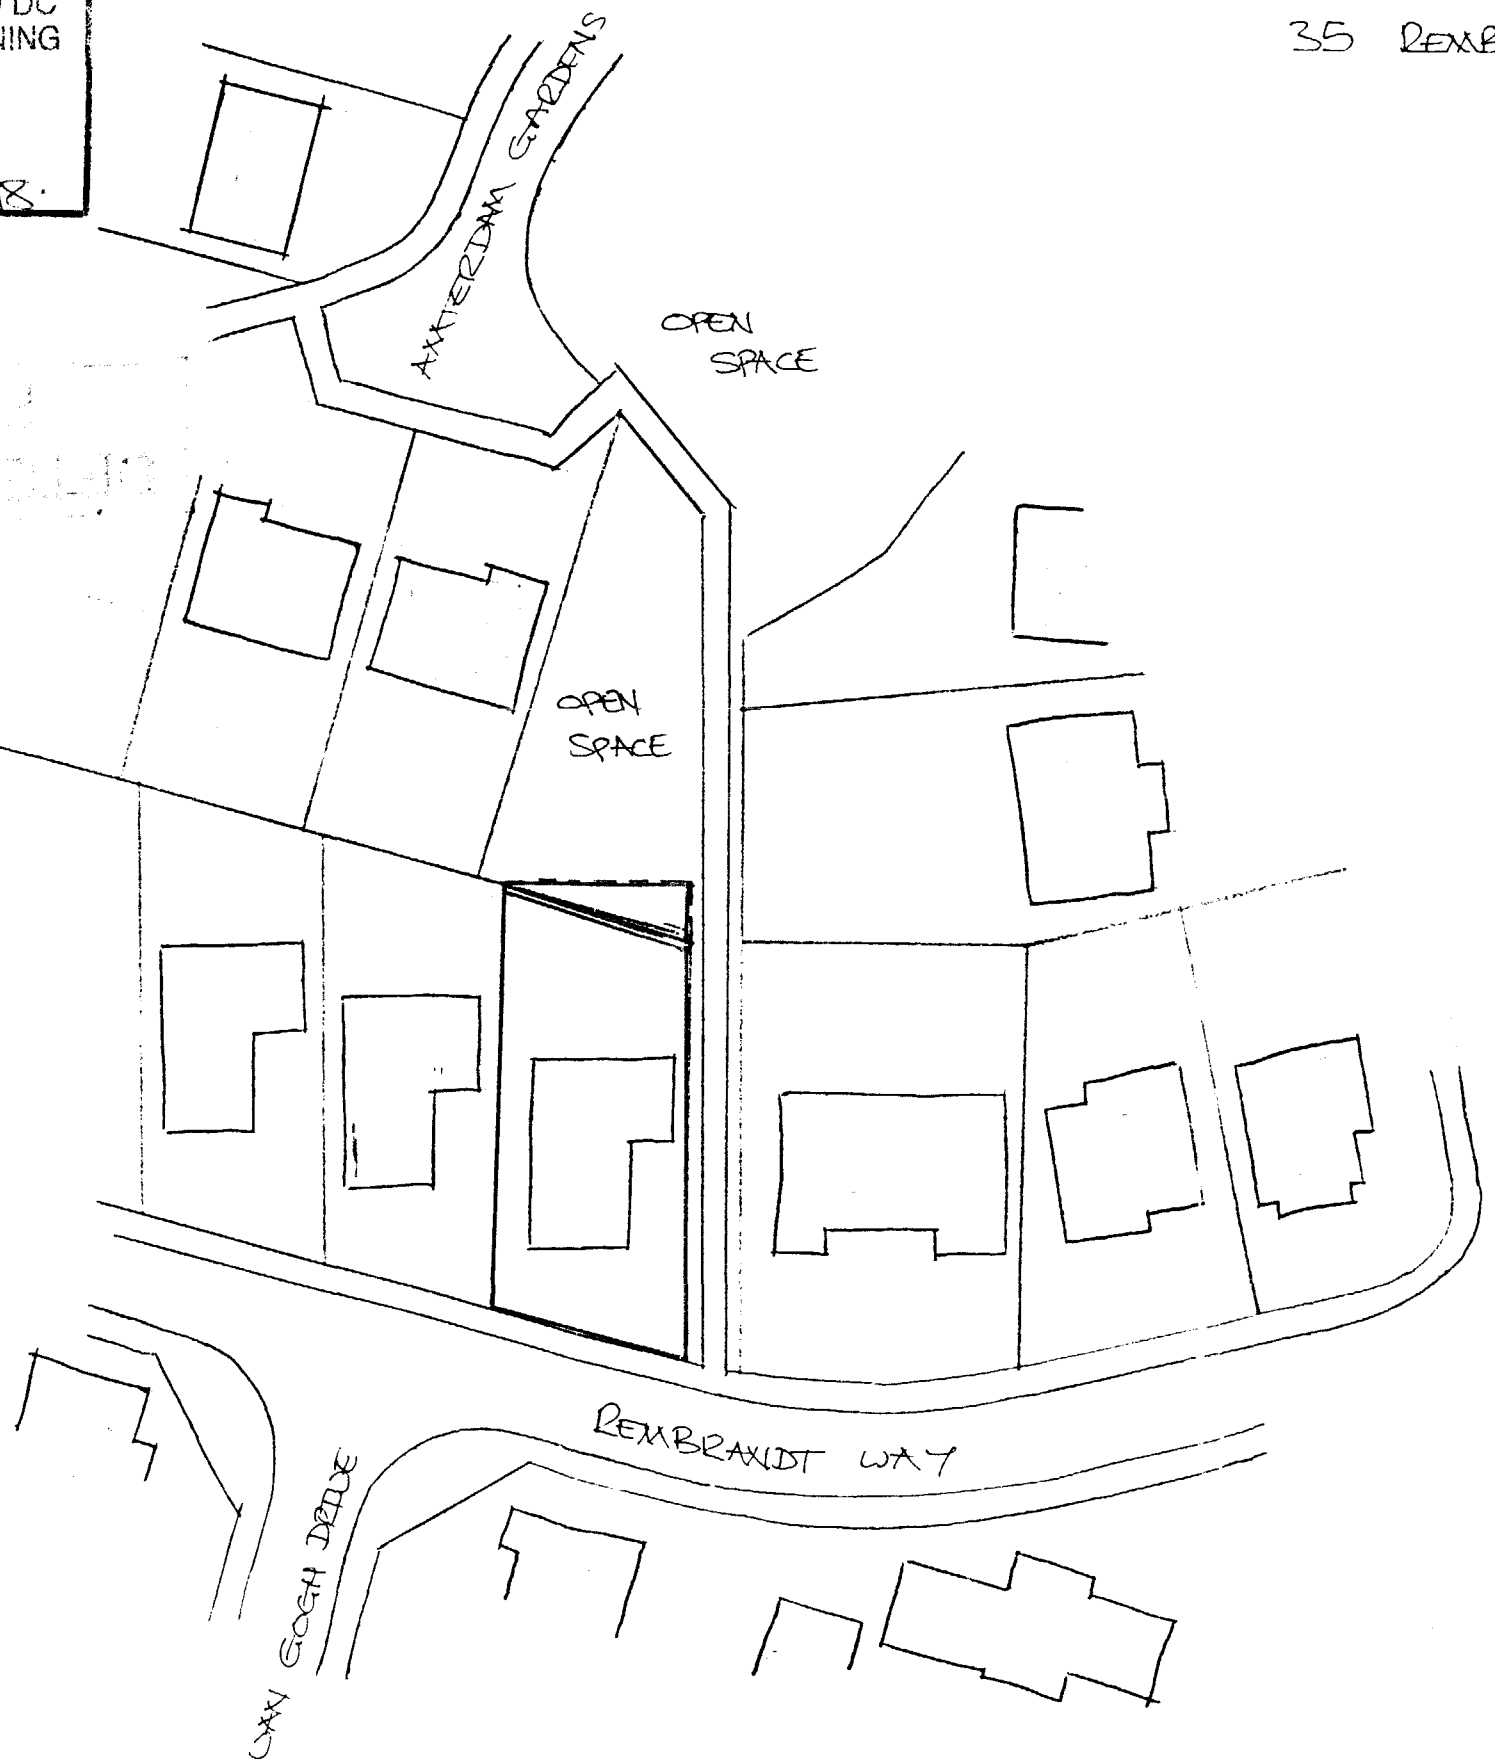

Location Plan
Scale 1:500

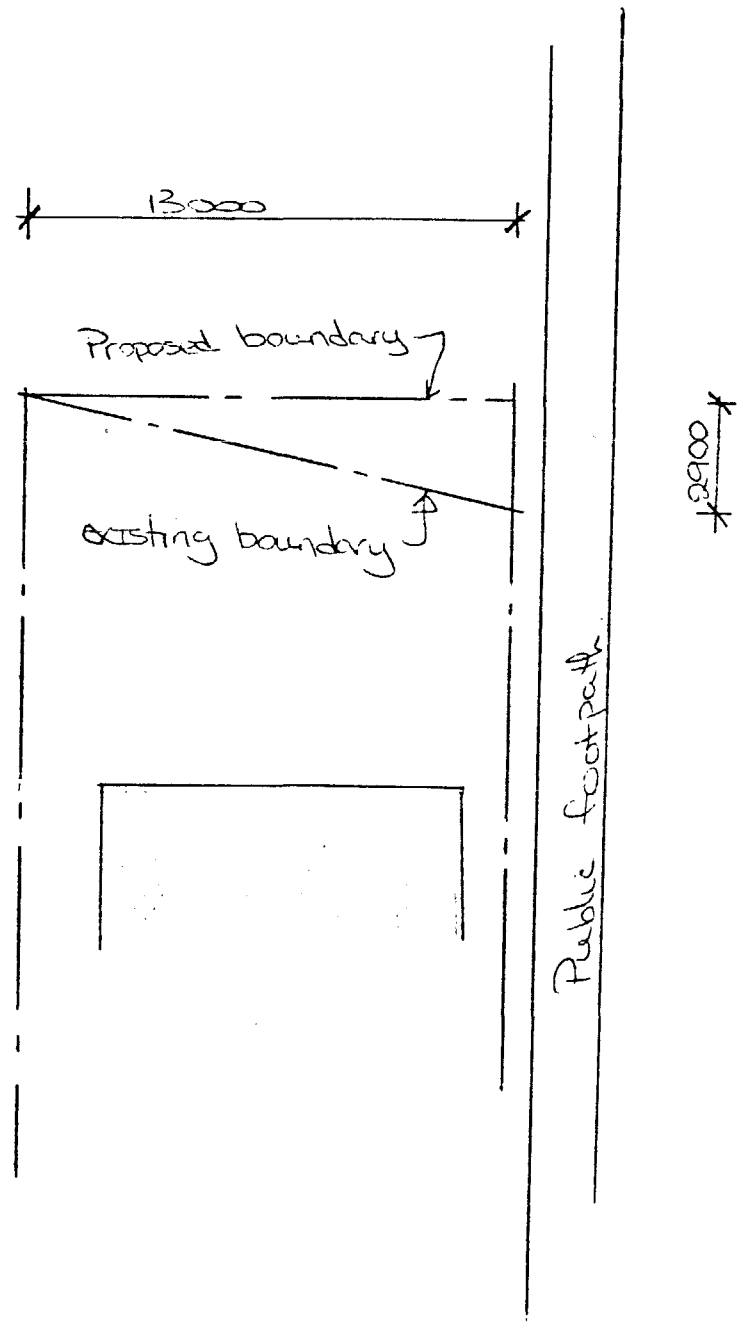

Site layout
Scale 1:200