


## Notes

1. No Dimensions are to be scaled from this drawing.
2. Contractors must verify all figured dimensions at site before commencing any work or making any Shop drawings.
3. This drawing is the sole copyright of Savills and no part may be reproduced without the written consent of the above.
4. Site Location Plans are prepared from the Ordnance Survey Map with the sanction of the Controller of H.M. Stationery Office. Crown Copyright Reserved.

| No. | Revisions | By | Date |
|---|---|---|---|


Savills PLANNING
UNEX HOUSE 132-134 HILLS ROAD CAMBRIDGE CB2 8PA
Telephone: (01223) 347000
Facsimile: (01223) 347111
www.savills.com


Client
ASHLEY KING DEVELOPMENTS

Job
CLAY LAKE
SPALDING

Drawing Title
EXISTING SITE LAYOUT

| Scale | Date |
|---|---|
| 1:1000 @ A1 | MAY 2011 |
| Drawn By: MJ | Checked By: CS |

| Drawing No. | Rev. | Job No. |
|---|---|---|
| 209 / 621 / 001 | | CAPL 209621 |




## Notes

1. No Dimensions are to be scaled from this drawing.
2. Contractors must verify all figured dimensions at site before commencing any work or making any Shop drawings.
3. This drawing is the sole copyright of Savills and no part may be reproduced without the written consent of the above.
4. Site Location Plans are prepared from the Ordnance Survey Map with the sanction of the Controller of H.M. Stationery Office. Crown Copyright Reserved.

| No. | Revisions | By | Date |
|---|---|---|---|


Savills PLANNING
UNEX HOUSE 132-134 HILLS ROAD CAMBRIDGE CB2 8PA
Telephone: (01223) 347000
Facsimile: (01223) 347111
www.savills.com



Client
ASHLEY KING DEVELOPMENTS

Job
CLAY LAKE
SPALDING


Drawing Title
INDICATIVE PROPOSED
SITE LAYOUT

| Scale | Date |
|---|---|
| 1:1000 @ A1 | MAY 2011 |
| Drawn By: MJ | Checked By: CS |


| Drawing No. | Rev. | Job No. |
|---|---|---|
| 209 / 621 / 002 | | CAPL 209621 |

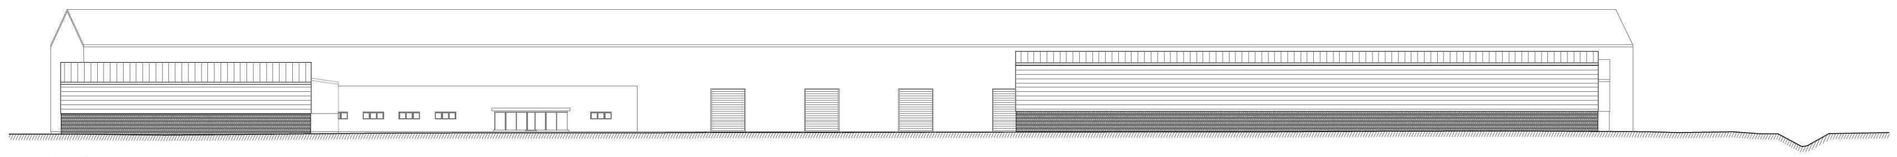


SECTION A-A

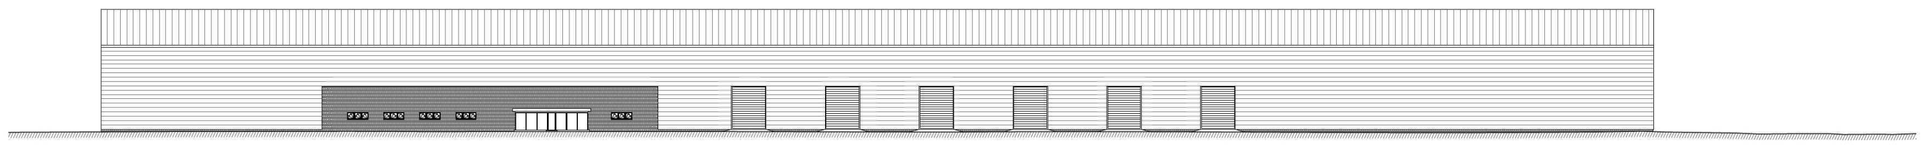


SECTION B-B

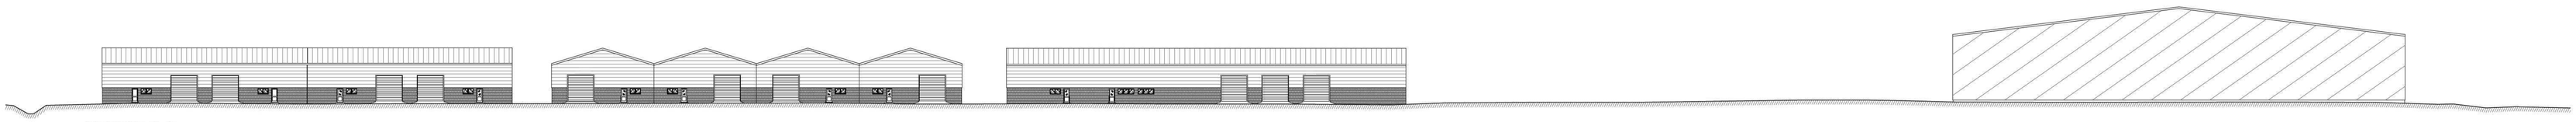

SECTION C-C

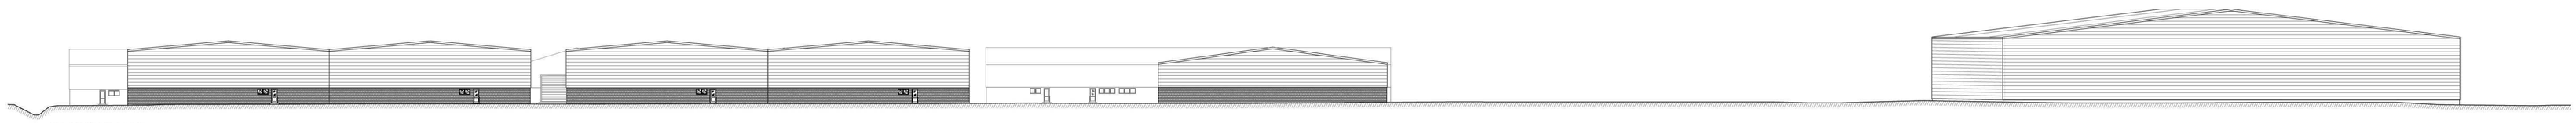

SECTION D-D

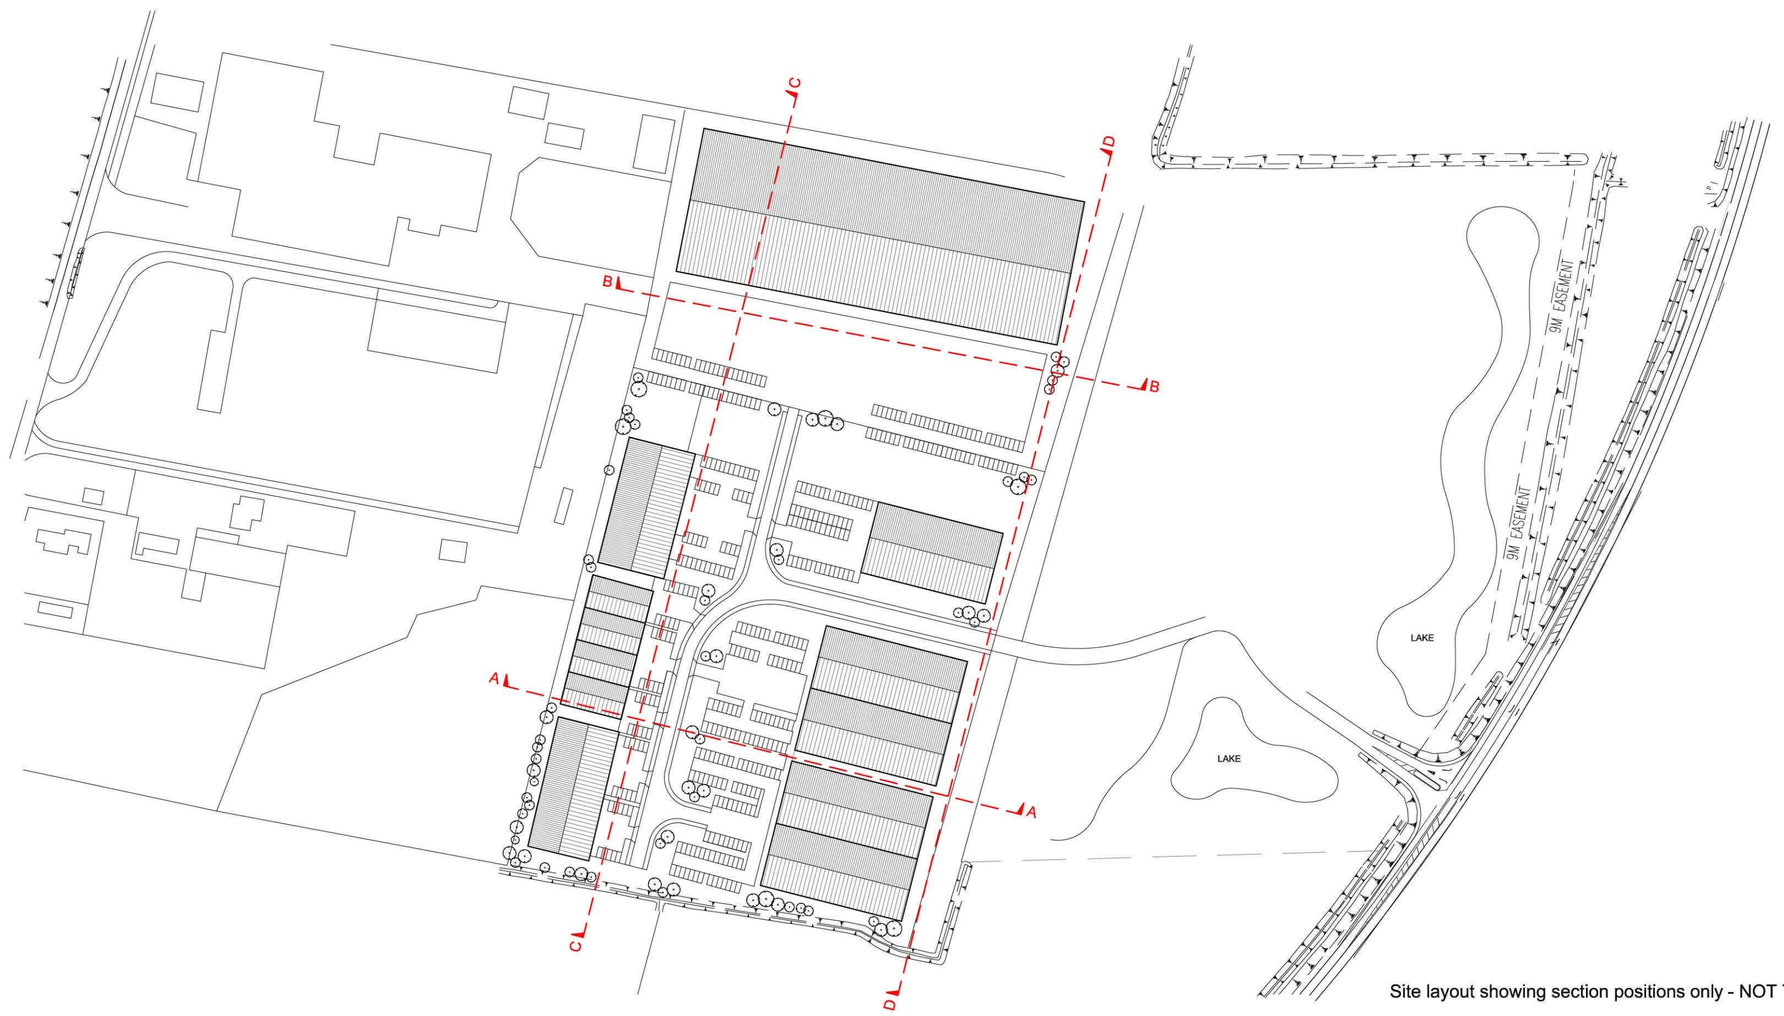


Site layout showing section positions only - NOT TO SCALE

## Notes

1. No Dimensions are to be scaled from this drawing.
2. Contractors must verify all figured dimensions at site before commencing any work or making any Shop drawings.
3. This drawing is the sole copyright of Savills and no part may be reproduced without the written consent of the above.
4. Site Location Plans are prepared from the Ordnance Survey Map with the sanction of the Controller of H.M. Stationery Office. Crown Copyright Reserved.

| No. | Revisions | By | Date |
|---|---|---|---|


Savills PLANNING
UNEX HOUSE 132-134 HILLS ROAD CAMBRIDGE CB2 8PA
Telephone: (01223) 347000
Facsimile: (01223) 347111
www.savills.com



Client
ASHLEY KING DEVELOPMENTS

Job
CLAY LAKE
SPALDING


Drawing Title
SITE SECTIONS A, B, C & D

| Scale | Date |
|---|---|
| 1:500 @ A1 | MAY 2011 |
| Drawn By: MJ | Checked By: CS |


| Drawing No. | Rev. | Job No. |
|---|---|---|
| 209 / 621 / 003 | | CAPL 209621 |

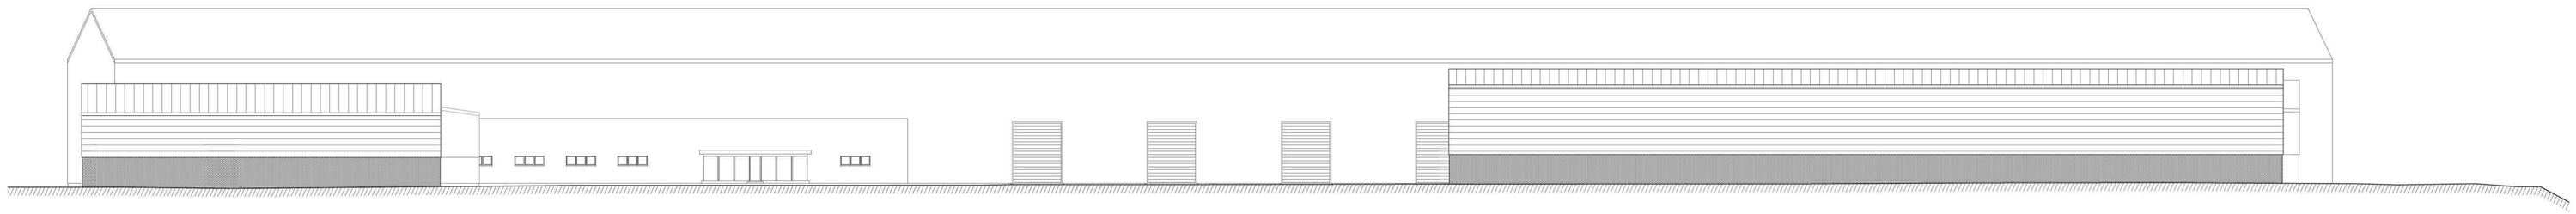


SECTION A-A

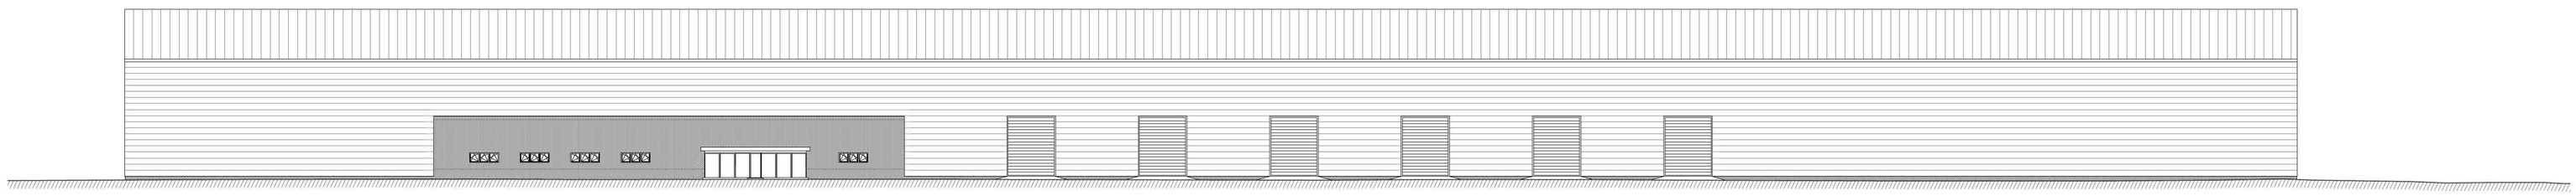

SECTION B-B

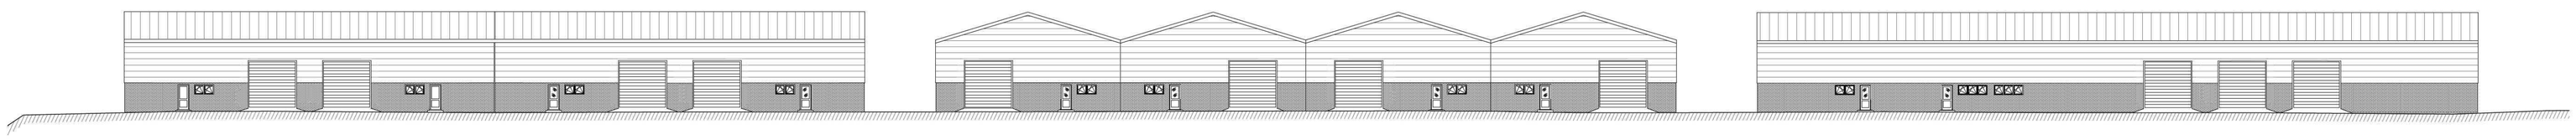

SECTION C-C

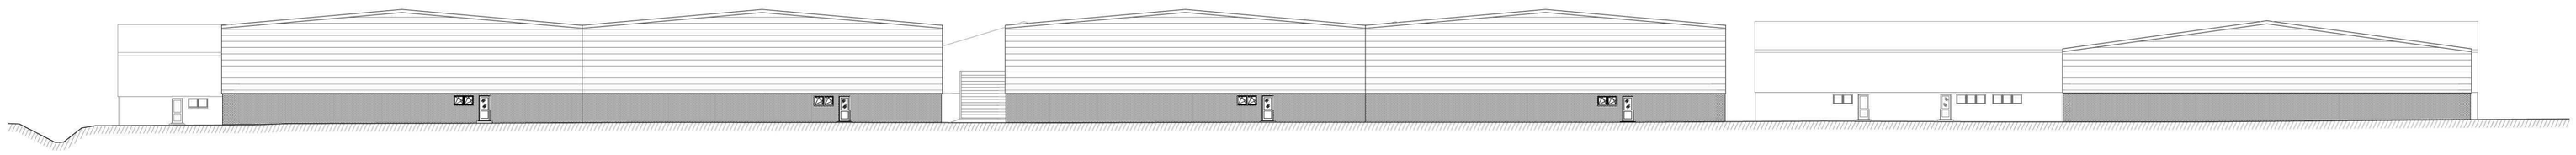

SECTION D-D

**Notes**

1. No Dimensions are to be scaled from this drawing.
2. Contractors must verify all figured dimensions at site before commencing any work or making any Shop drawings.
3. This drawing is the sole copyright of Savills and no part may be reproduced without the written consent of the above.
4. Site Location Plans are prepared from the Ordnance Survey Map with the sanction of the Controller of H.M. Stationery Office. Crown Copyright Reserved.

| No. | Revisions | By | Date |
|---|---|---|---|


Savills PLANNING
UNEX HOUSE 132-134 HILLS ROAD CAMBRIDGE CB2 8PA
Telephone: (01223) 347000
Facsimile: (01223) 347111
www.savills.com


Client
ASHLEY KING DEVELOPMENTS

Job
CLAY LAKE
SPALDING

Drawing Title
INDICATIVE ELEVATIONS

| Scale | Date |
|---|---|
| N.T.S | MAY 2011 |
| Drawn By: MJ | Checked By: CS |
| Drawing No. | Rev. / Job No. |
| 209 / 621 / 004 | CAPL 209621 |