


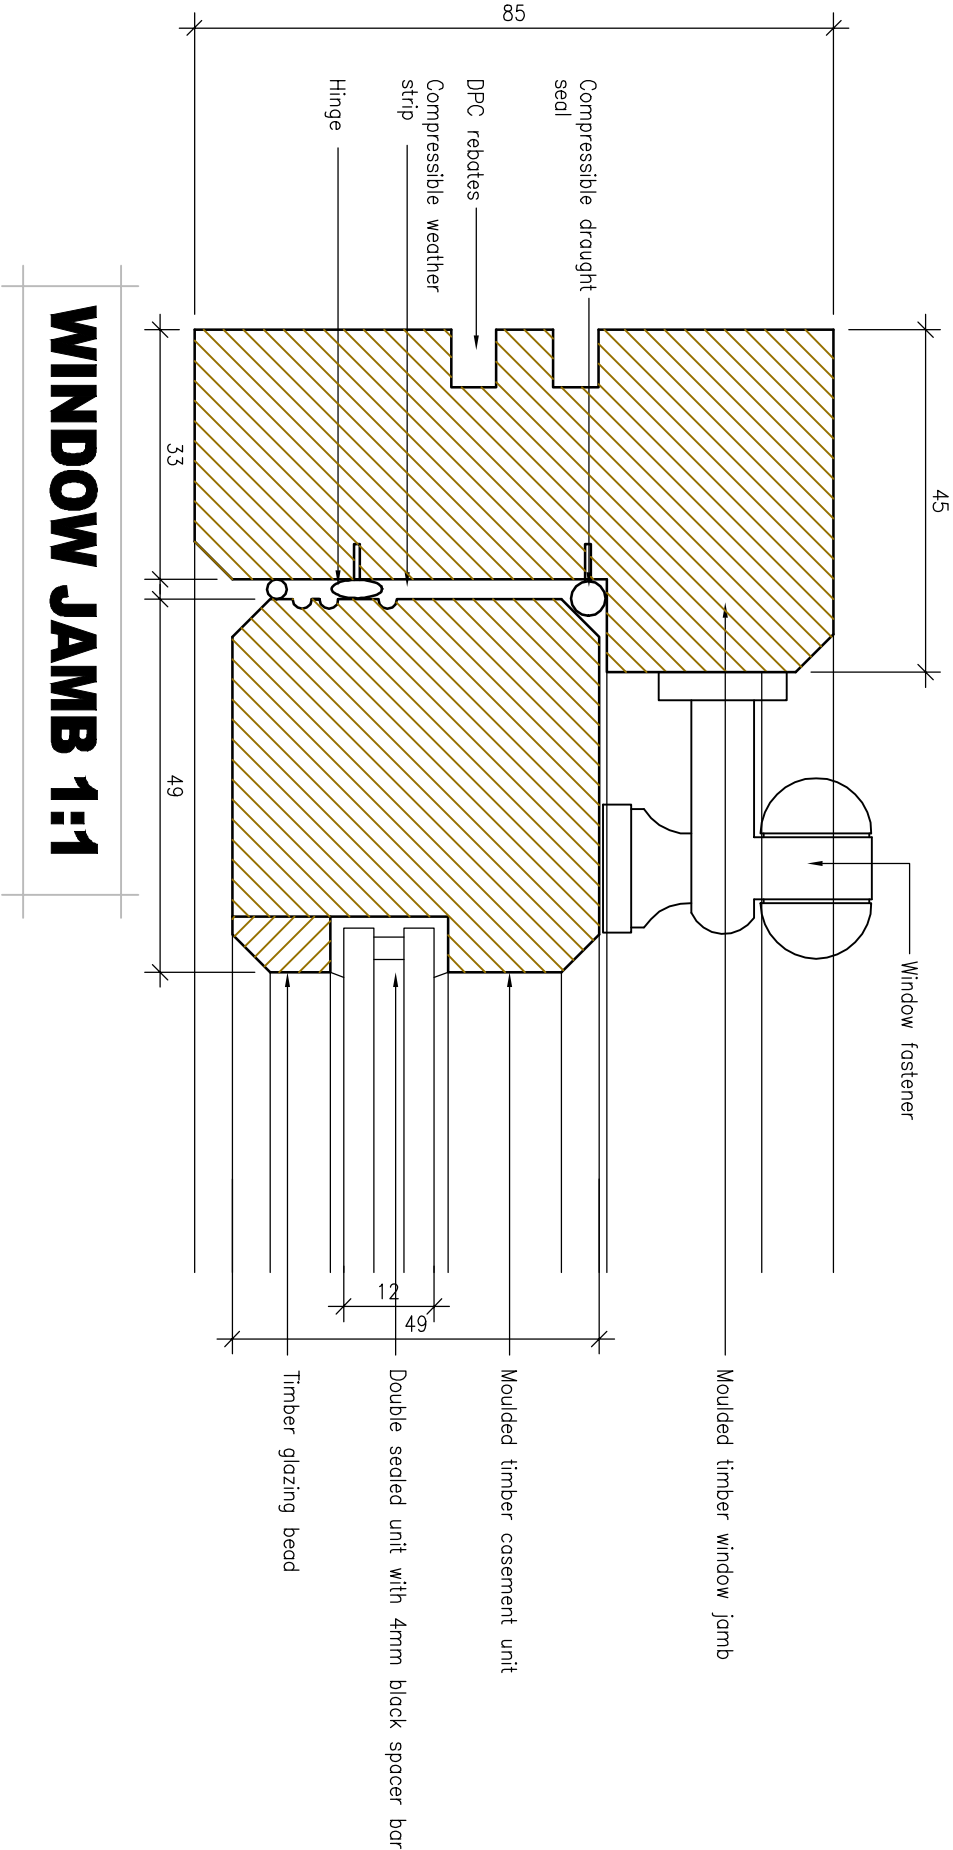


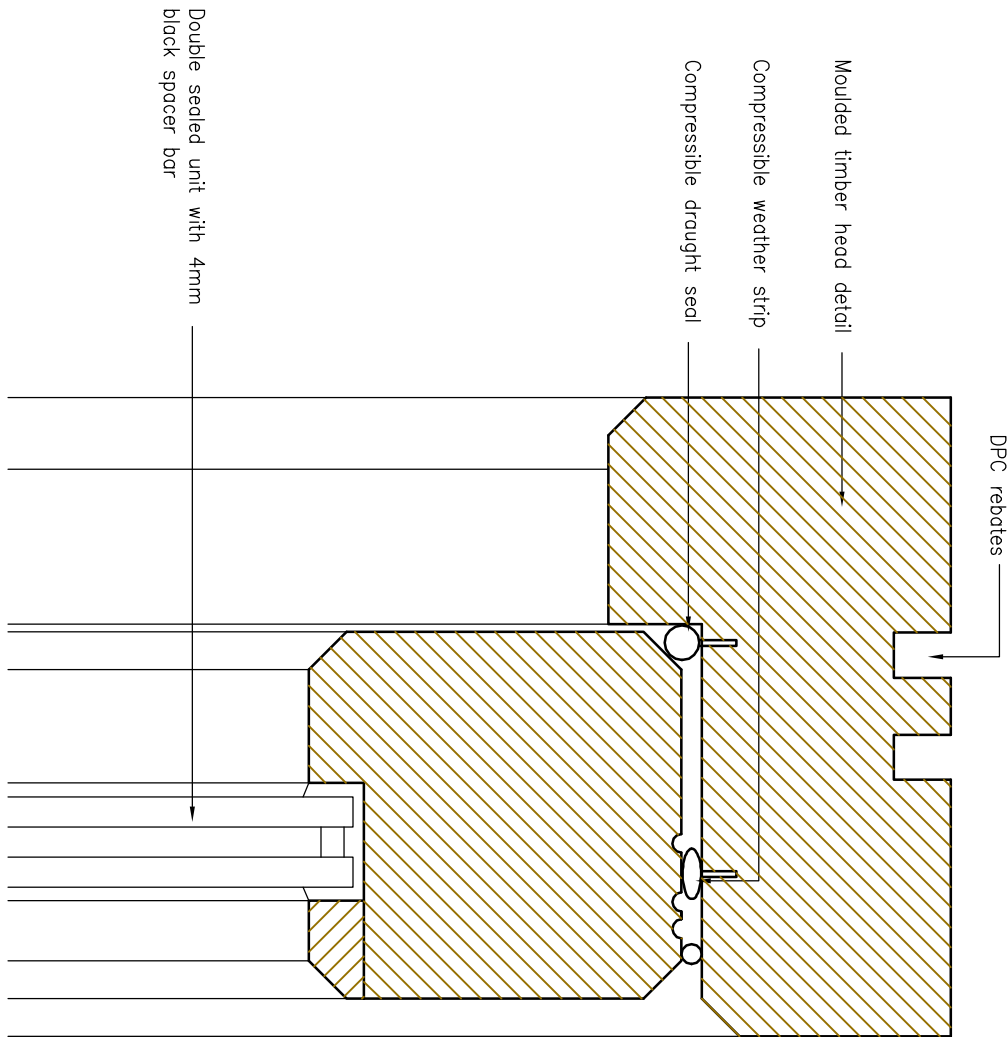

HEAD/CASEMENT DETAIL 1:1

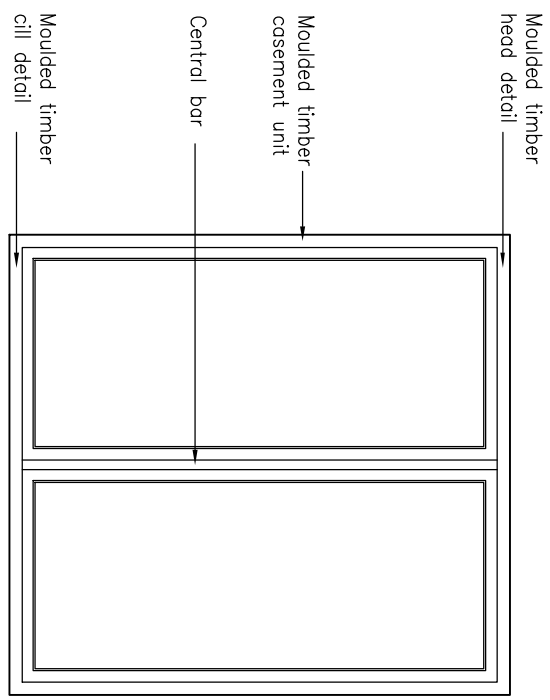

WINDOW ELEVATION 1:20

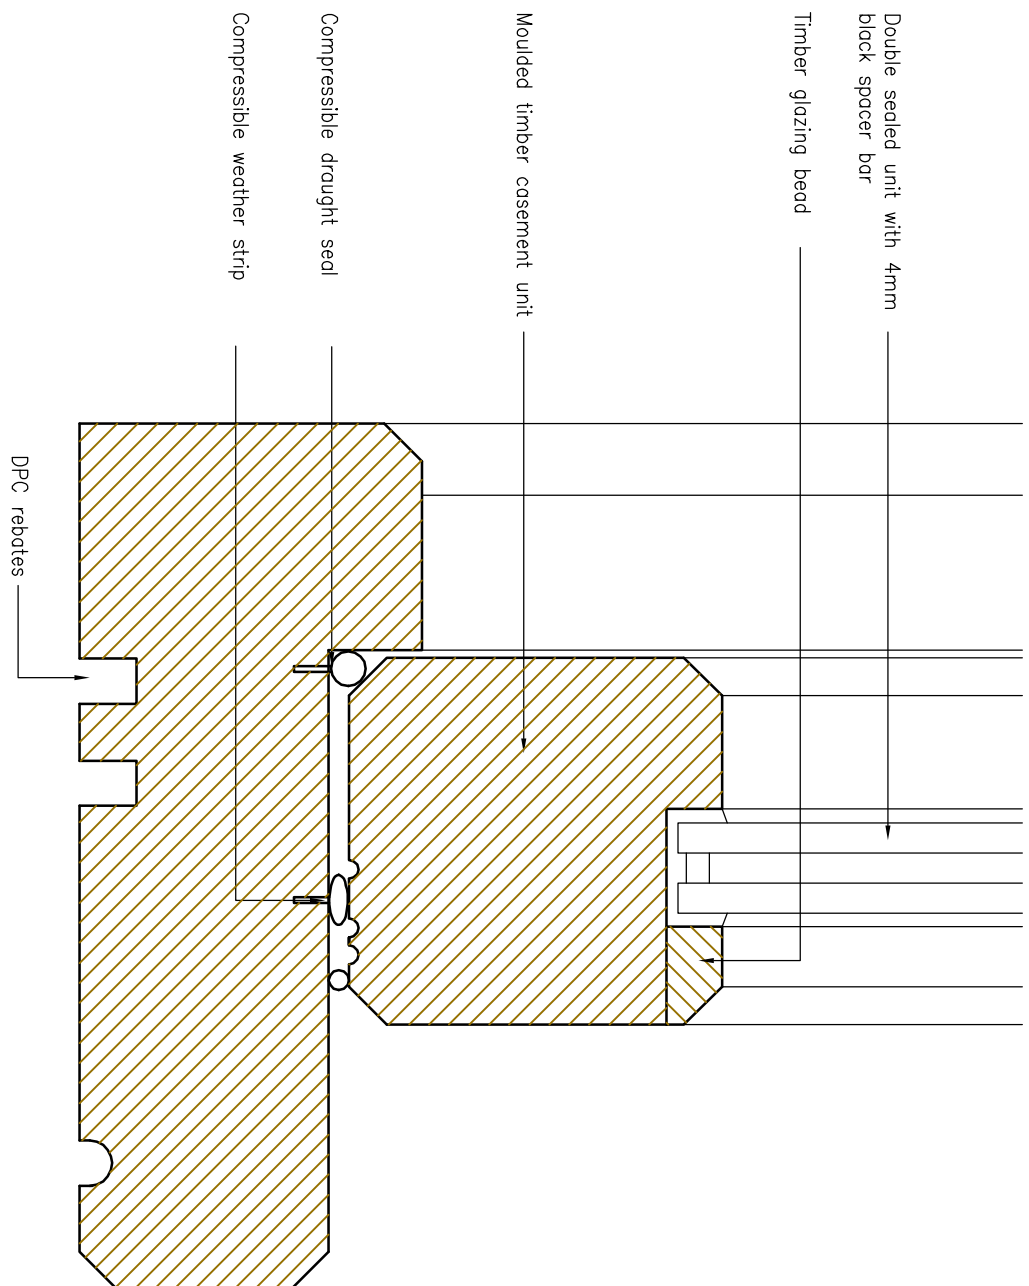

CILL/CASEMENT DETAIL 1:1