
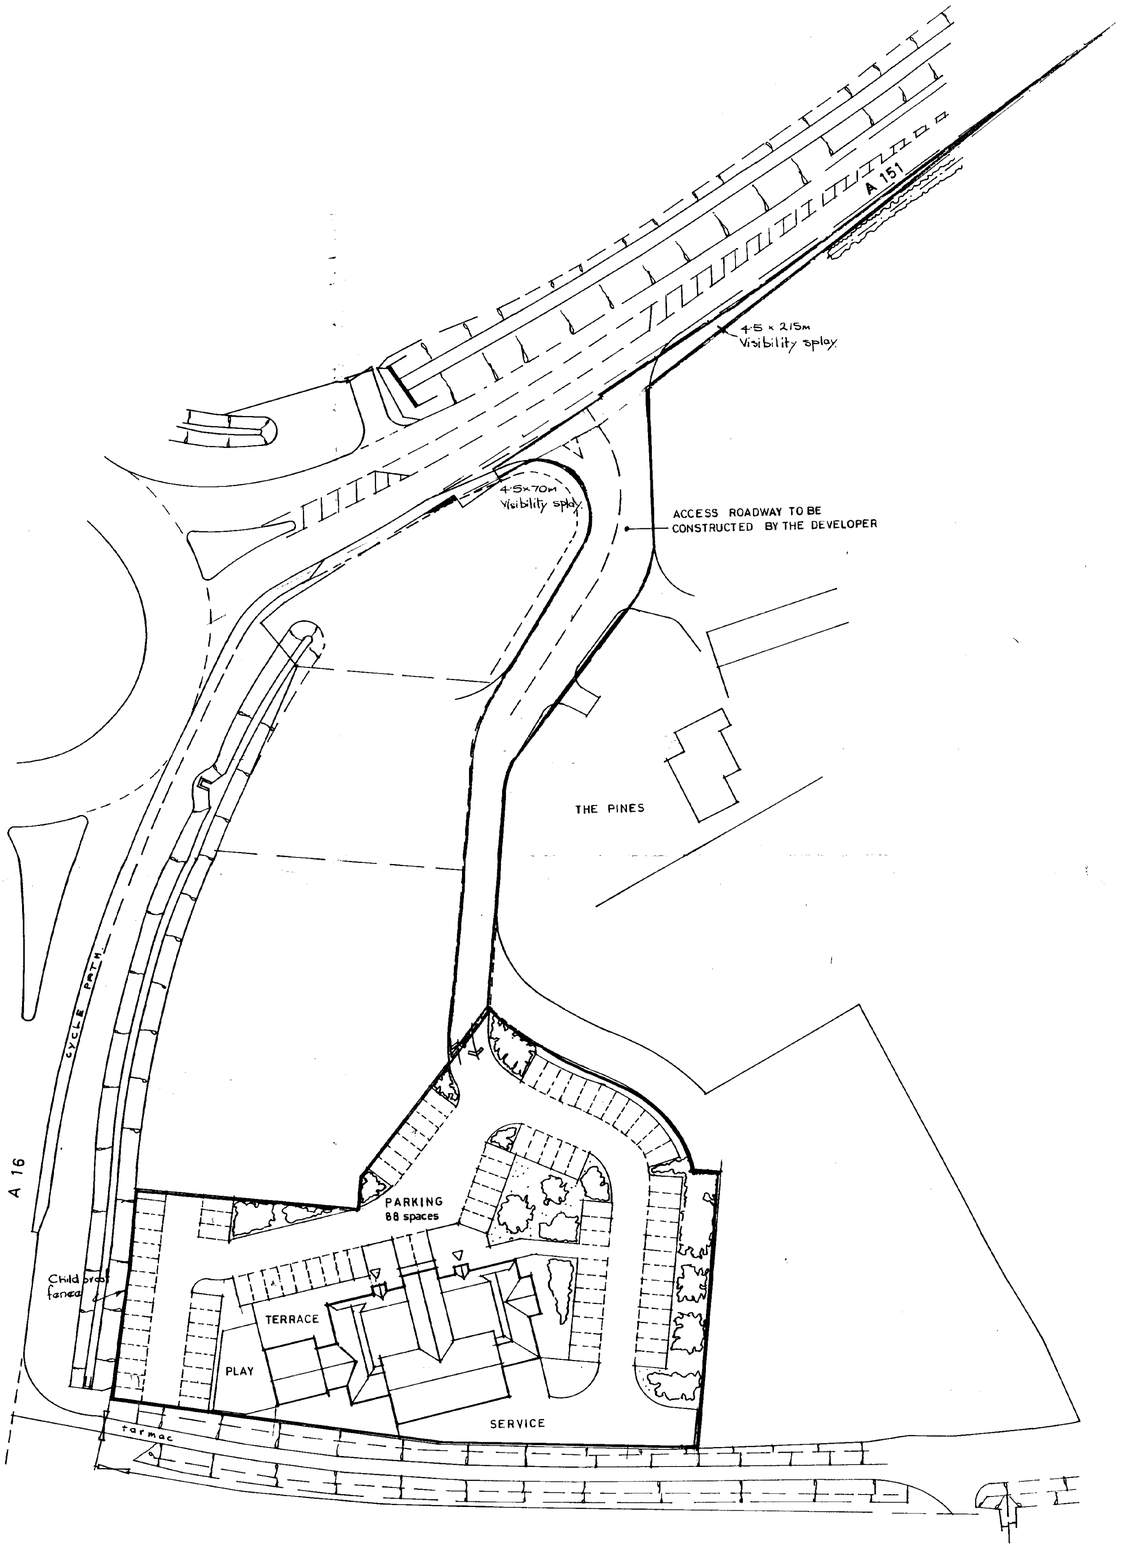


SITE PLAN 1:500

N

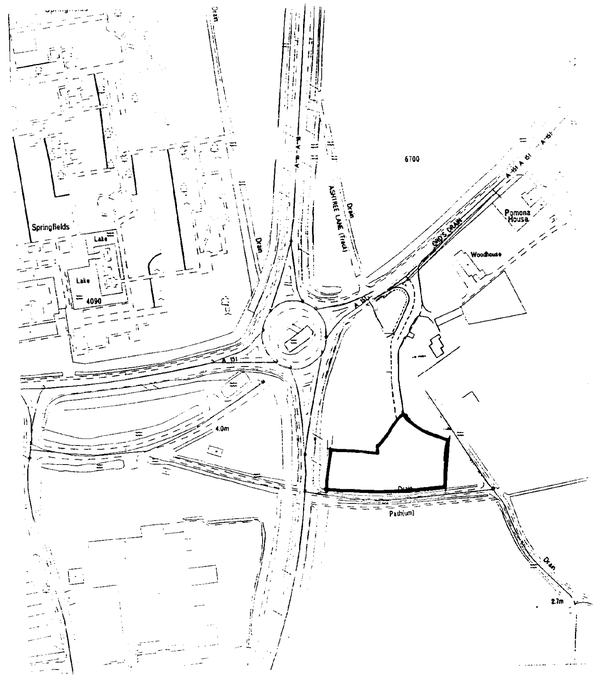

LOCATION PLAN 1:2500

SOUTH HOLLAND DC
HOUSING & PLANNING
27 APR 1998
Ref: 0347/98

A 7.4.98 Notes re Access Roadway added.
REVISIONS

PROJECT

TRADING POST
SPALDING

FOR MANSFIELD BREWERY PLC

DRAWING


SITE PLAN 1:500
&
LOCATION PLAN 1:2500

DATE	SCALE	JOB	DWG	REV
03/98	As shown	9724	04	A

KEVIN BRADBURY & ASSOCIATES
ARCHITECTS *and* INTERIOR DESIGNERS


SPEEDWELL MILL
OLD COACH ROAD
TANSLEY, MATLOCK
DERBYS. DE4 5FY

TEL: 01629 580555
FAX: 01629 580333

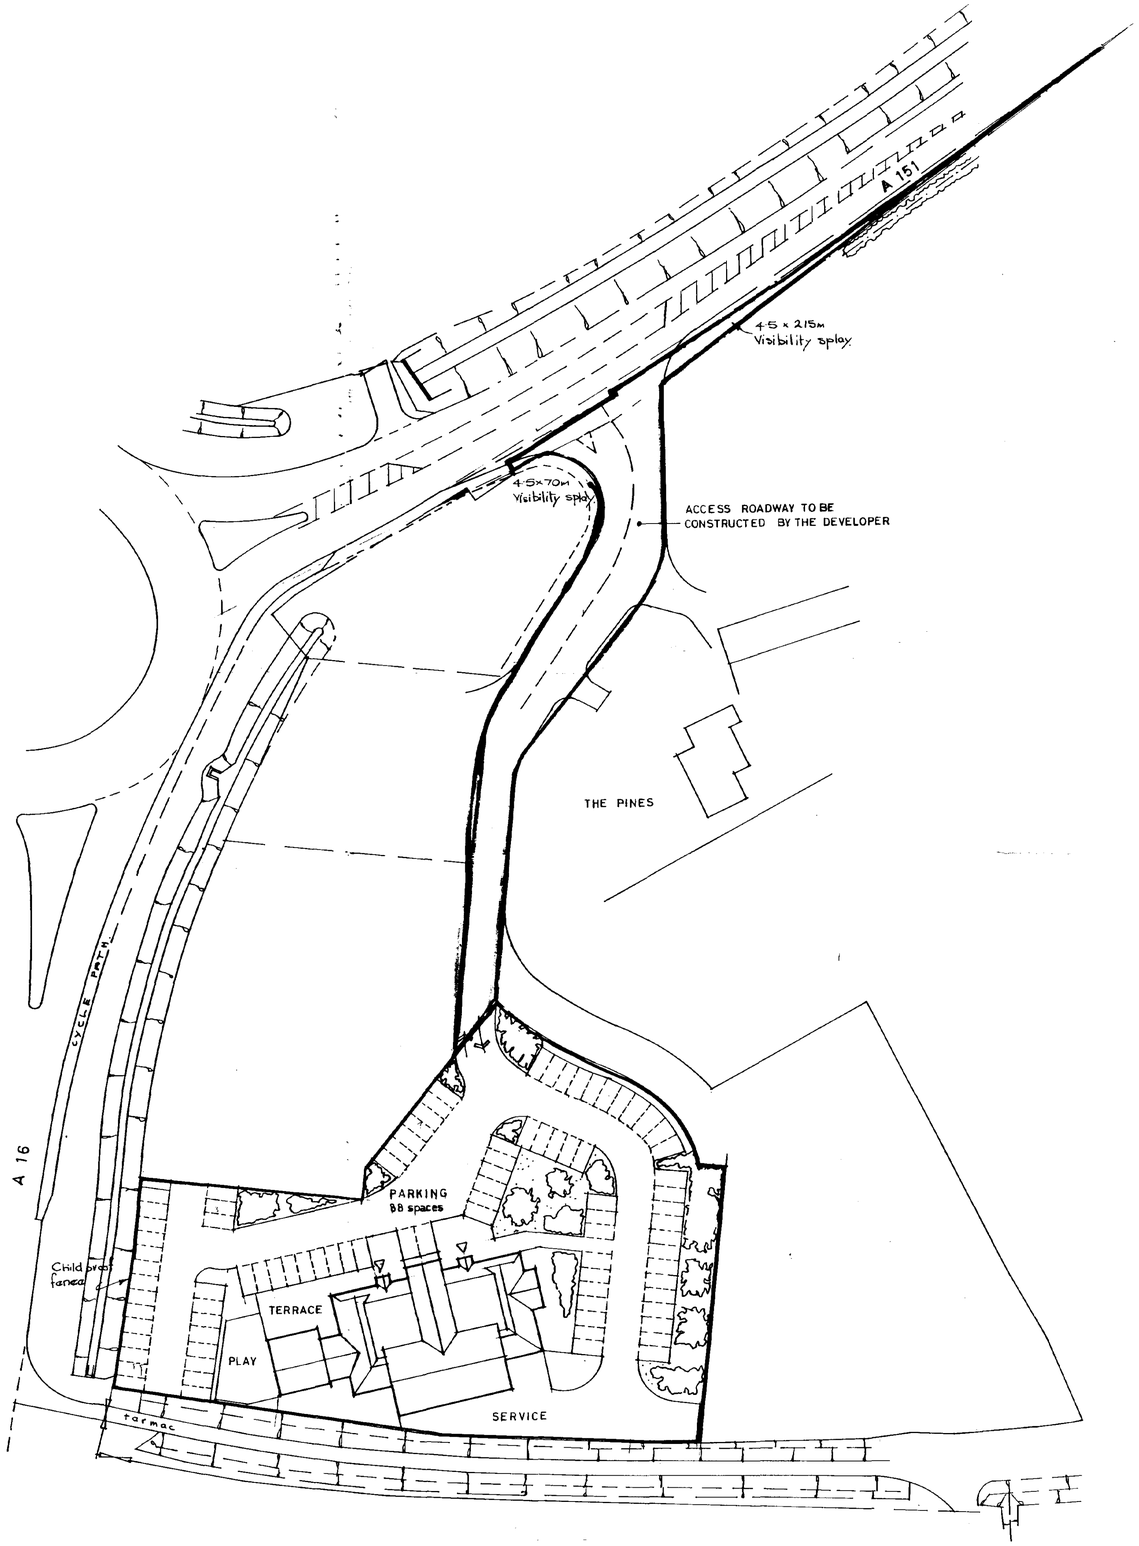

SITE PLAN 1:500

N

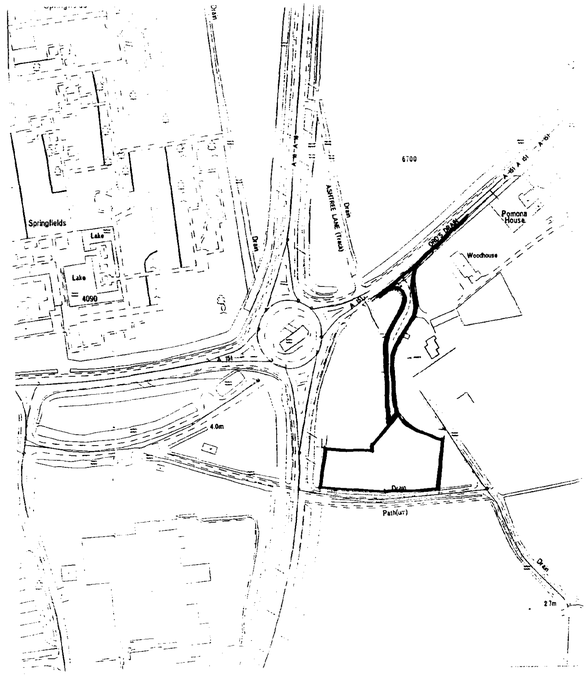

LOCATION PLAN 1:2500

SUBMITTED
27 APR 1998
Ref: 0347/98

SUPERSEDED

REVISIONS A 5.9.98 Notes re Access Roadway added.

PROJECT

TRADING POST
SPALDING

FOR MANSFIELD BREWERY PLC


DRAWING

SITE PLAN 1:500
&
LOCATION PLAN 1:2500

DATE	SCALE	JOB	DWG	REV
03/98	As shown	9724	04	A


KEVIN BRADBURY & ASSOCIATES
ARCHITECTS *and* INTERIOR DESIGNERS

SPEEDWELL MILL
OLD COACH ROAD
TANSLEY, MATLOCK
DERBYS. DE4 5FY
TEL: 01629 580555
FAX: 01629 580333

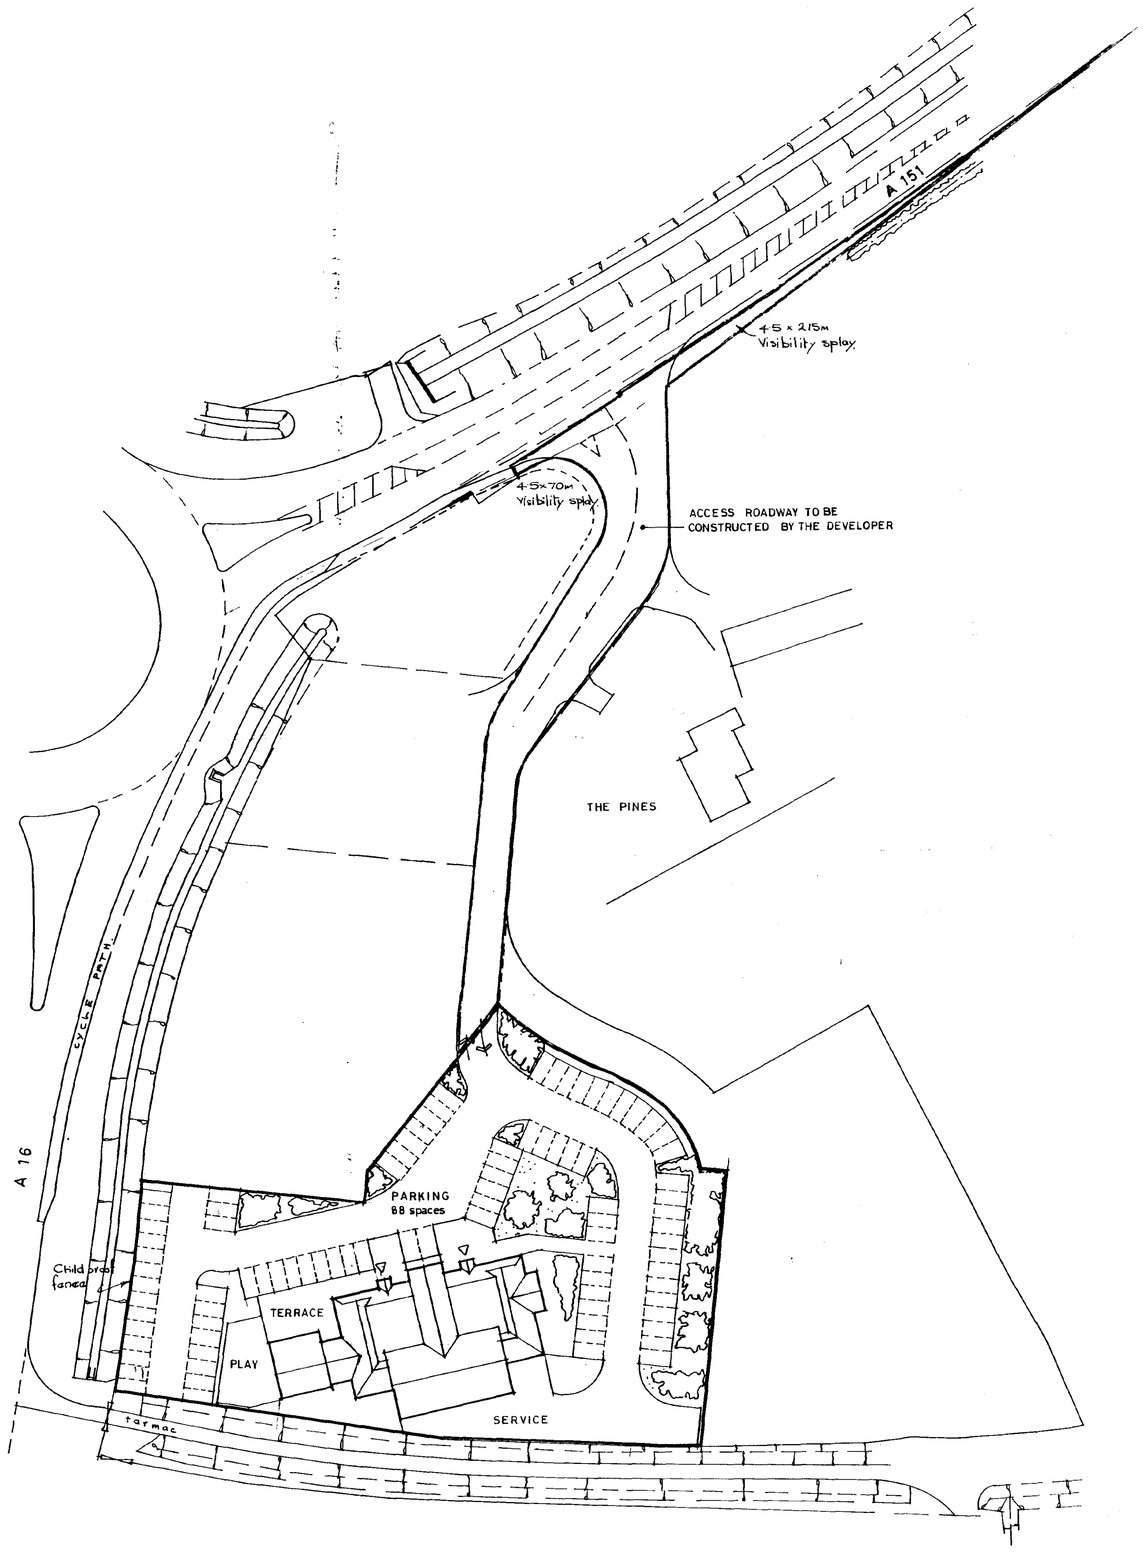

SITE PLAN 1:500

N

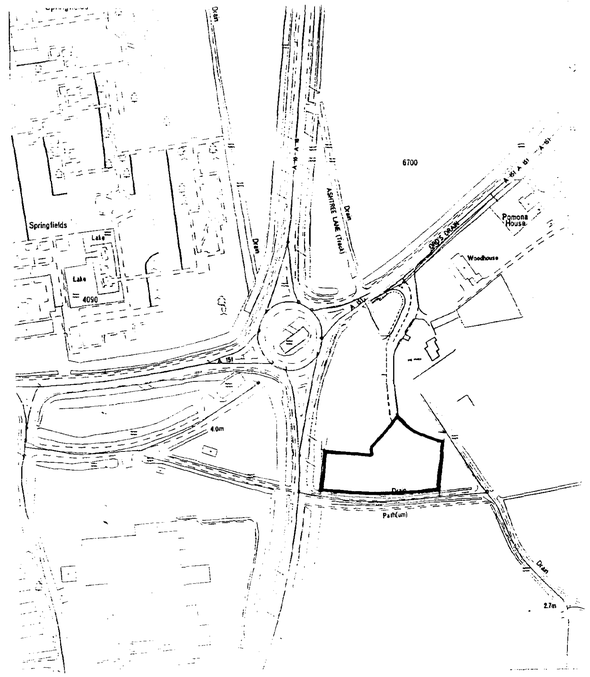

LOCATION PLAN 1:2500

SOUTH ... DC
HOUSING ... PLANNING
27 APR 1998
Ref: 0347/98

A. 5·6·98. Notes re Access Roadway added.
REVISIONS

PROJECT

TRADING POST
SPALDING

FOR MANSFIELD BREWERY PLC


DRAWING

SITE PLAN 1:500
&
LOCATION PLAN 1:2500


DATE	SCALE	JOB	DWG	REV
03/98	As shown	9724	04	A

KEVIN BRADBURY & ASSOCIATES
ARCHITECTS *and* INTERIOR DESIGNERS


SPEEDWELL MILL
OLD COACH ROAD
TANSLEY, MATLOCK
DERBYS. DE4 5FY
TEL: 01629 580555
FAX: 01629 580333

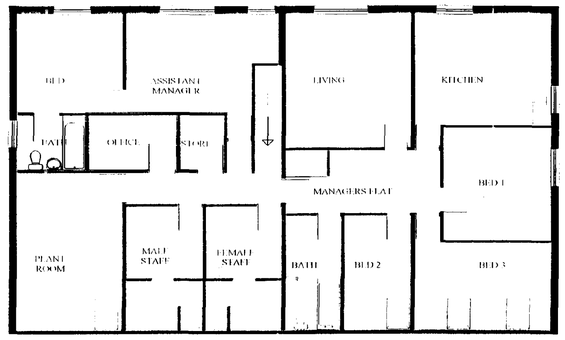

FIRST FLOOR

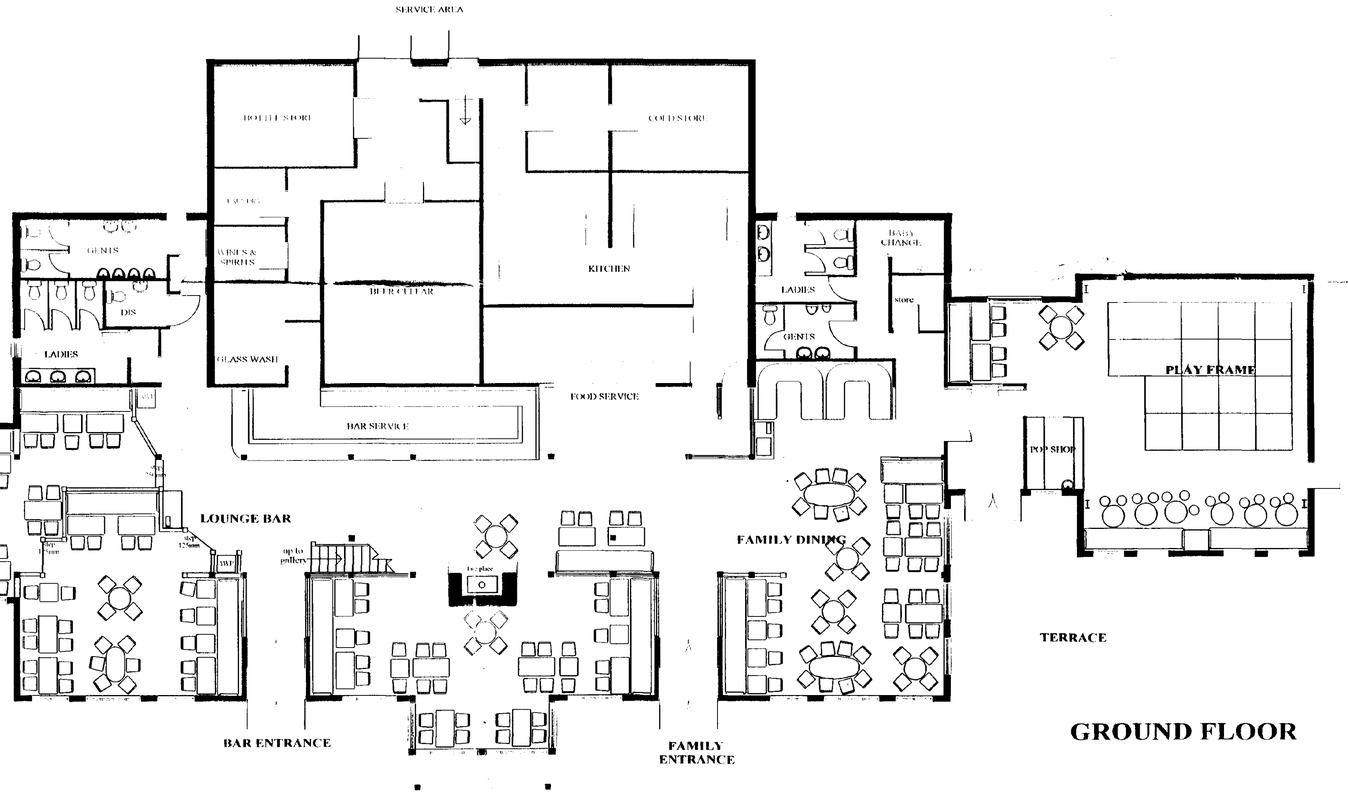

GROUND FLOOR

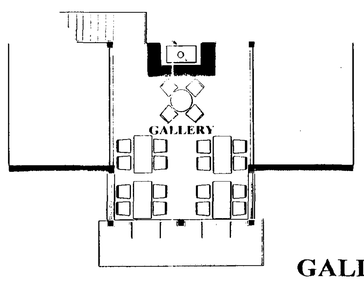

GALLERY LEVEL

SOUTH HOLLAND DC
HOUSING & PLANNING
30 MAR 1998
Ref: 0314/98

PROJECT
TRADING POST
SPALDING

FOR MANSFIELD BREWERY PLC.


DRAWING
PROPOSED
FLOOR PLANS

DATE	SCALE	JOB	NO	REV
9/3/98	1:100	9724	02	-


KEVIN BRADBURY & ASSOCIATES
ARCHITECTS and INTERIOR DESIGNERS

SPEEDWELL MILL
OLD COACH ROAD
LITTLEOVER
DERBY DE23 7FY


TEL 01629 580555
FAX 01629 580333

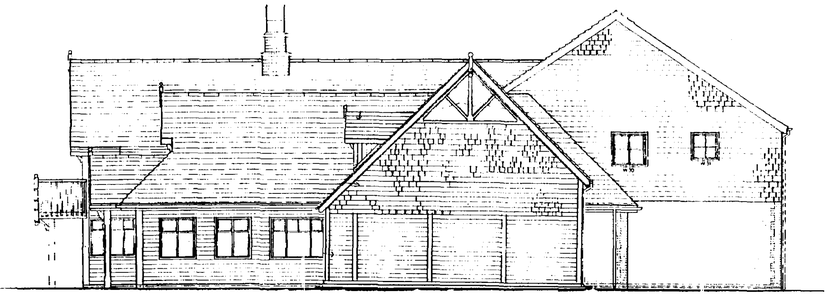

WEST ELEVATION

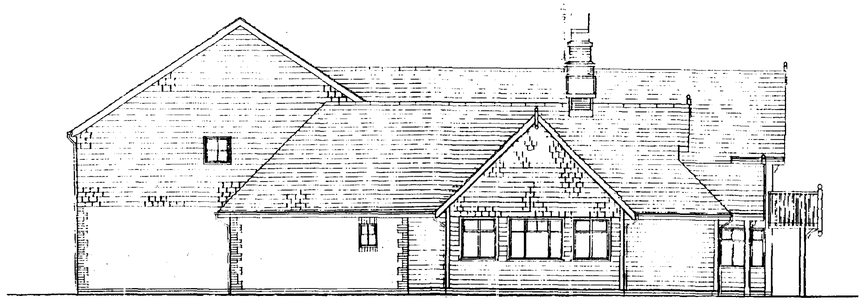

EAST ELEVATION

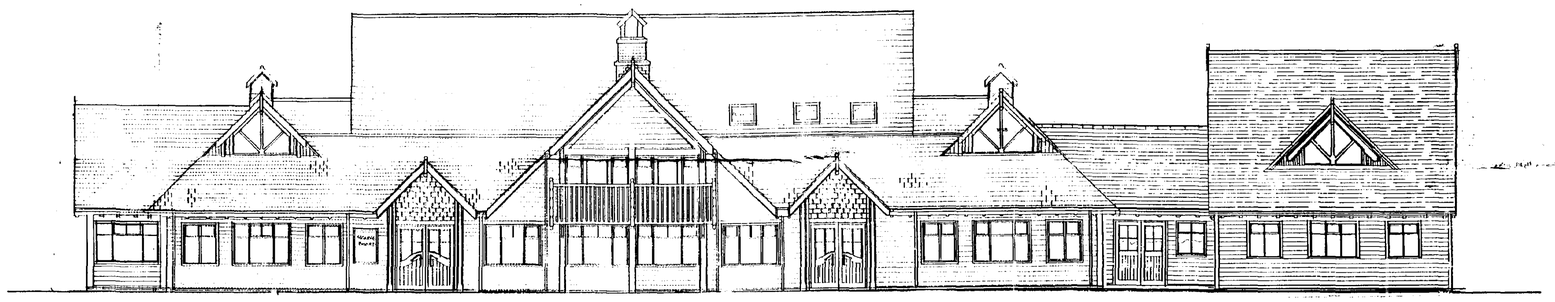

NORTH ELEVATION



SOUTH ELEVATION

SOUTH HOLLAND DC
HOUSING & PLANNING
30 MAR 1998
Ref: CBL/98.

REVISIONS

PROJECT

TRADING POST
SPALDING

FOR MANSFIELD BREWERY PLC

DRAWING


PROPOSED
ELEVATIONS

DATE	SCALE	JOB	DWG	REV
03/98	1:100	9724	03	

KEVIN BRADBURY & ASSOCIATES
ARCHITECTS *and* INTERIOR DESIGNERS


SPEEDWELL MILL
OLD COACH ROAD
TANSLEY, MATLOCK
DERBYS. DE4 5FY

TEL: 01629 580555
FAX: 01629 580333

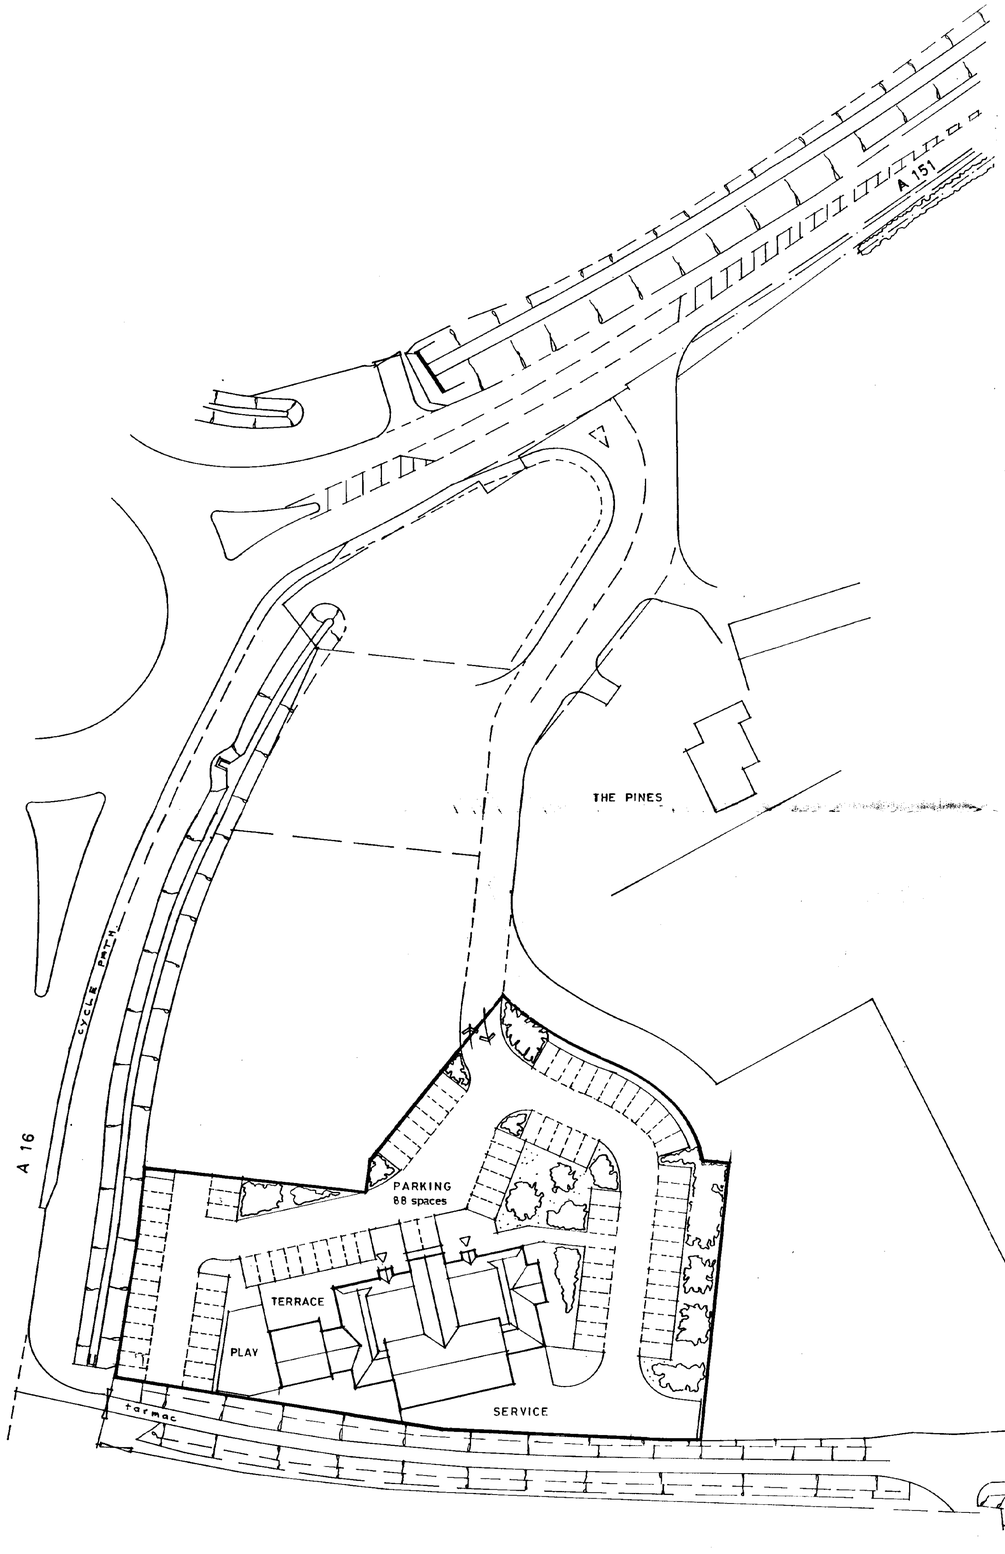

SITE PLAN 1:500

N

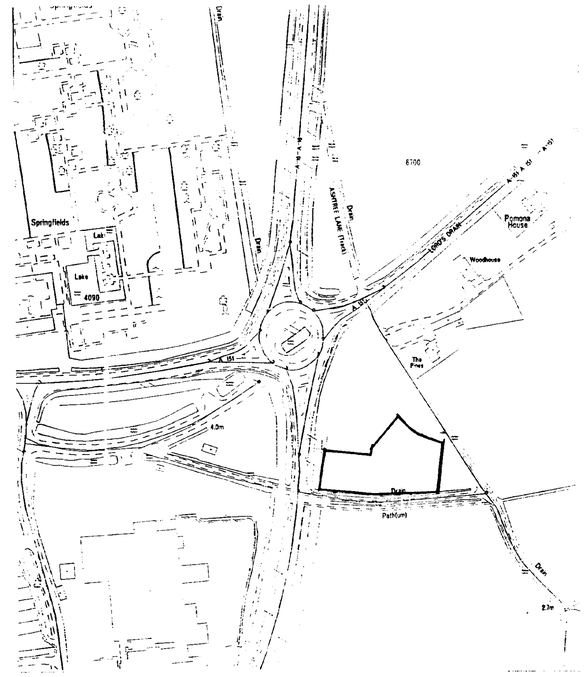

LOCATION PLAN 1:2500

SOUTH HOLLAND DC
HOUSING & PLANNING
30 MAR 1998
Ref: 0347/98

REVISIONS

PROJECT

TRADING POST
SPALDING

FOR MANSFIELD BREWERY PLC

DRAWING


SITE PLAN 1:500
&
LOCATION PLAN 1:2500

DATE	SCALE	JOB	DWG	REV
03/98	As shown	9724	04	

KEVIN BRADBURY & ASSOCIATES
ARCHITECTS *and* INTERIOR DESIGNERS


SPEEDWELL MILL
OLD COACH ROAD
TANSLEY, MATLOCK
DERBYS. DE4 5FY

TEL: 01629 580555
FAX: 01629 580333

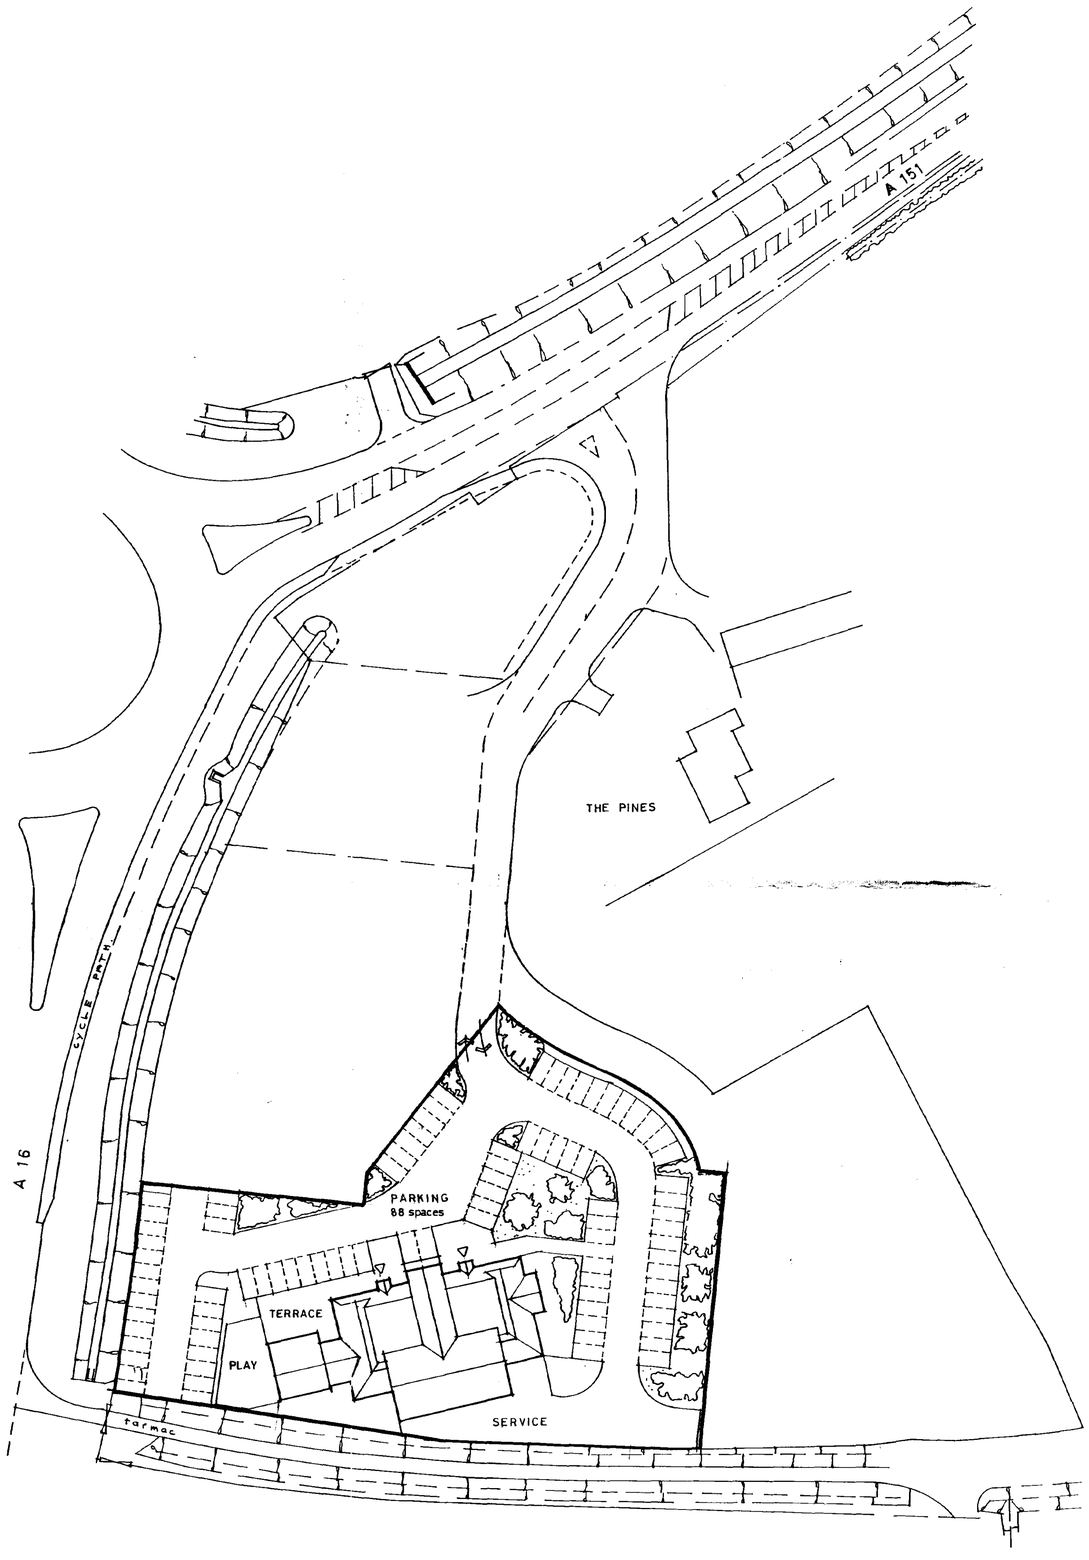

SITE PLAN 1:500

N

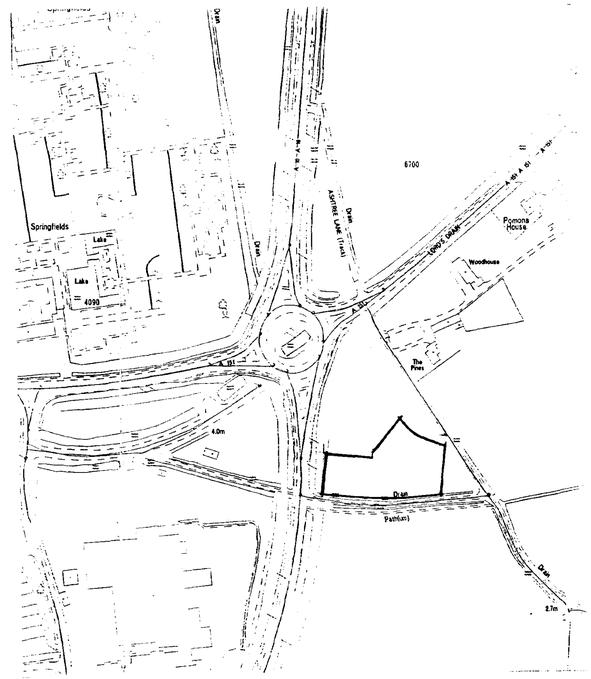

LOCATION PLAN 1:2500

SOUTH HOLLAND DC
HOUSING & PLANNING
30 MAR 1998
Ref: 03/4/98.

REVISIONS SUPERSEDED

PROJECT

TRADING POST
SPALDING

FOR MANSFIELD BREWERY PLC

DRAWING

SITE PLAN 1:500
&
LOCATION PLAN 1:2500

DATE	SCALE	JOB	DWG	REV
03/98	As shown	9724	04	

KEVIN BRADBURY & ASSOCIATES
ARCHITECTS *and* INTERIOR DESIGNERS

SPEEDWELL MILL
OLD COACH ROAD
TANSLEY, MATLOCK
DERBYS. DE4 5FY

TEL: 01629 580555
FAX: 01629 580333