



THIS DRAWING IS PROTECTED BY COPYRIGHT AND MUST NOT BE COPIED OR REPRODUCED WITHOUT THE WRITTEN CONSENT OF R G PARTNERSHIP LIMITED.

Crown Copyright and Database Rights 2025 OS 100060020

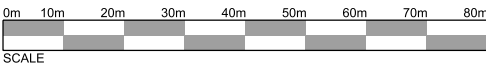

- KEY
- OWNERSHIP BOUNDARY
 - APPLICATION BOUNDARY
AREA: 1,987 Sqm / 0.198 Ha

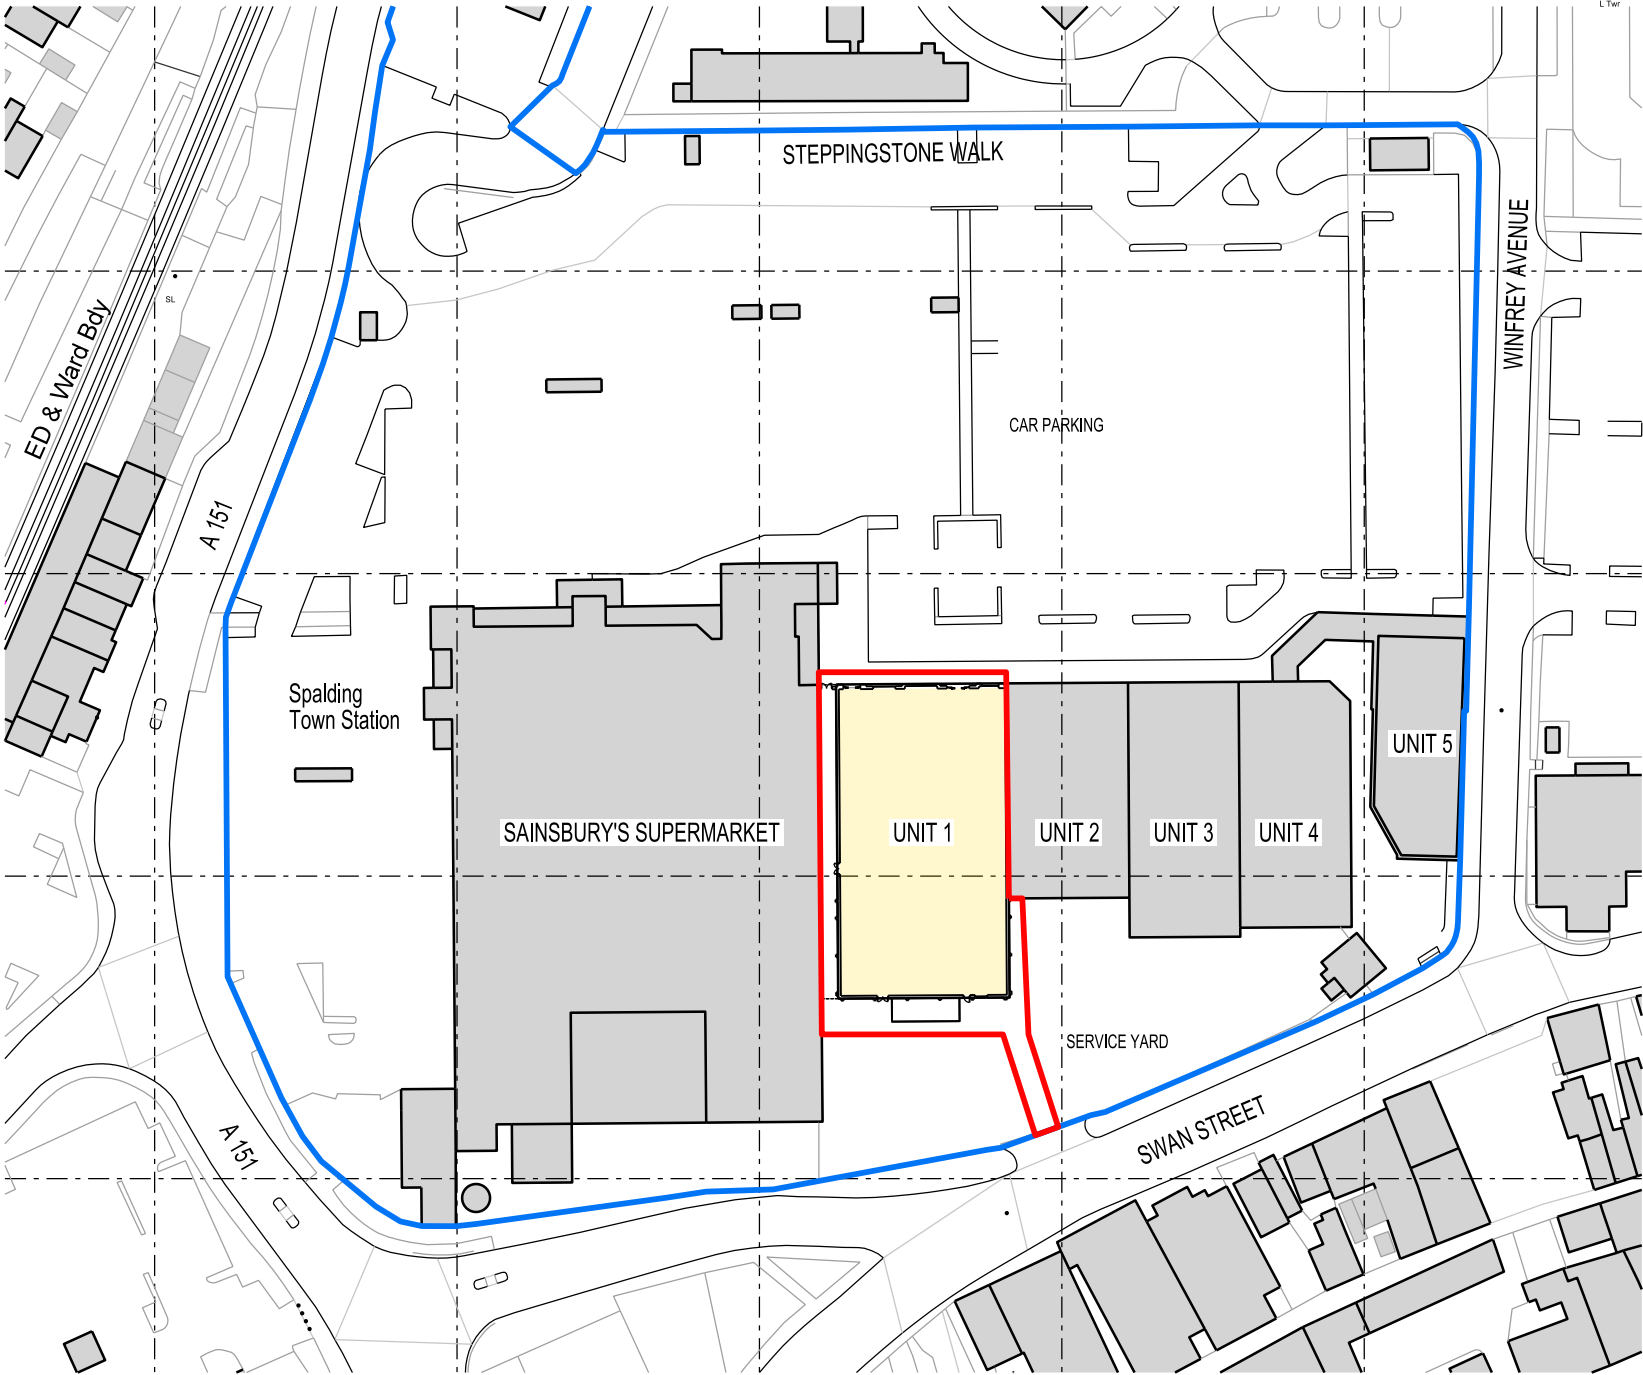

A	03.04.25	PLANNING ISSUE	CF
REV.	DATE	NOTES	INIT.

CLIENT / PROJECT
SCHRODERS
UNIT 1, HOLLAND MKT, WINFREY AVE
SPALDING - PE11 1RQ

DRAWING TITLE
SITE LOCATION PLAN

STATUS				
PLANNING				
DATE		DRAWN		SCALE @ A3
20.03.2025		CF		1:1250
PROJECT NUMBER	UNIT / BLOCK	CI / SFB CODE	TYPE & NUMBER	REVISION LETTER
DRAWING NO.				
11746		L	001	A
Site Location Plans	L	GA Plans	P	Elevations
Sections	S	Details	D	Prefix: Colour

THE RATCLIFFE GROVES PARTNERSHIP
LONDON
19 BEDFORD ROW
LONDON WC1R 4EB
T. 020 7600 6666 E. london@rgp.uk.com
www.rgp.uk.com

MANCHESTER
105 MANCHESTER ROAD
BURY LANCASHIRE BL9 0TD
T. 0161 797 6000 E. manchester@rgp.uk.com

