

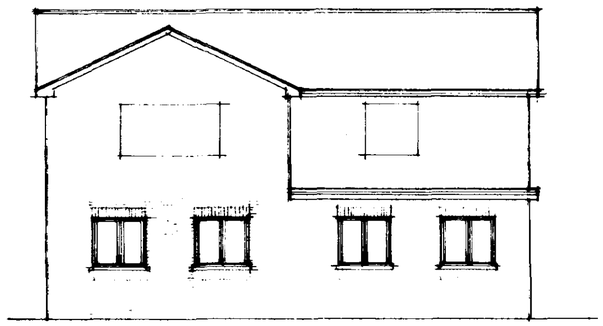



north

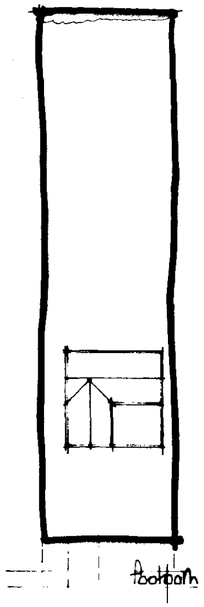

block plan

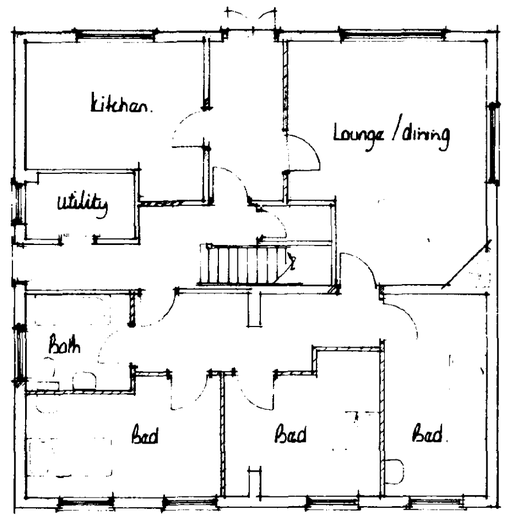

ground floor

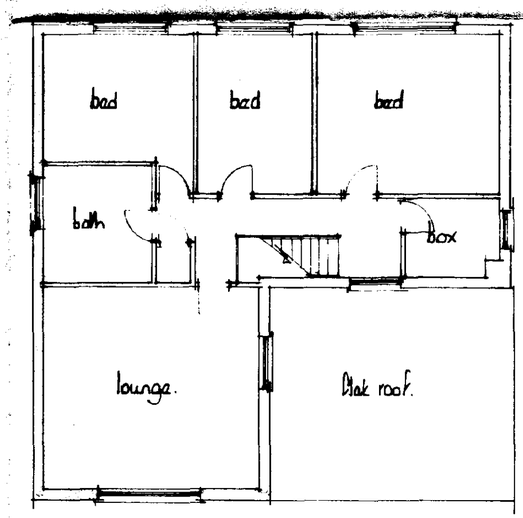

first floor

DETERM PL

Mr Robinson
23-1-95
No amendments
received since app.
If wanted hatta
Dimmers would
assess in mins
PDJ

A		
	Date	Revisions

© copyright

East
Midlands
Design
Associates

"Willow Lodge",
Horseshoe Road,
Spalding,
Lincs. PE11 3JR
Tel: Spalding (0775) 767968

Client
Mr & Mrs J. Robinson

Job Title
Change of use & Alterations to form Residential Home at 232 Pennygate Spalding for Mr J & Mrs P. Robinson

Drawing Title
Plans & Elevation

SOUTH HOLLAND DC
HOUSING & PLANNING
31 MAR 1995
Ref: 0348/95

Scale 1:100 . 1:500

Date Mar 95 | Drawn by AL

Drg. No 95/18/01 | Rev