


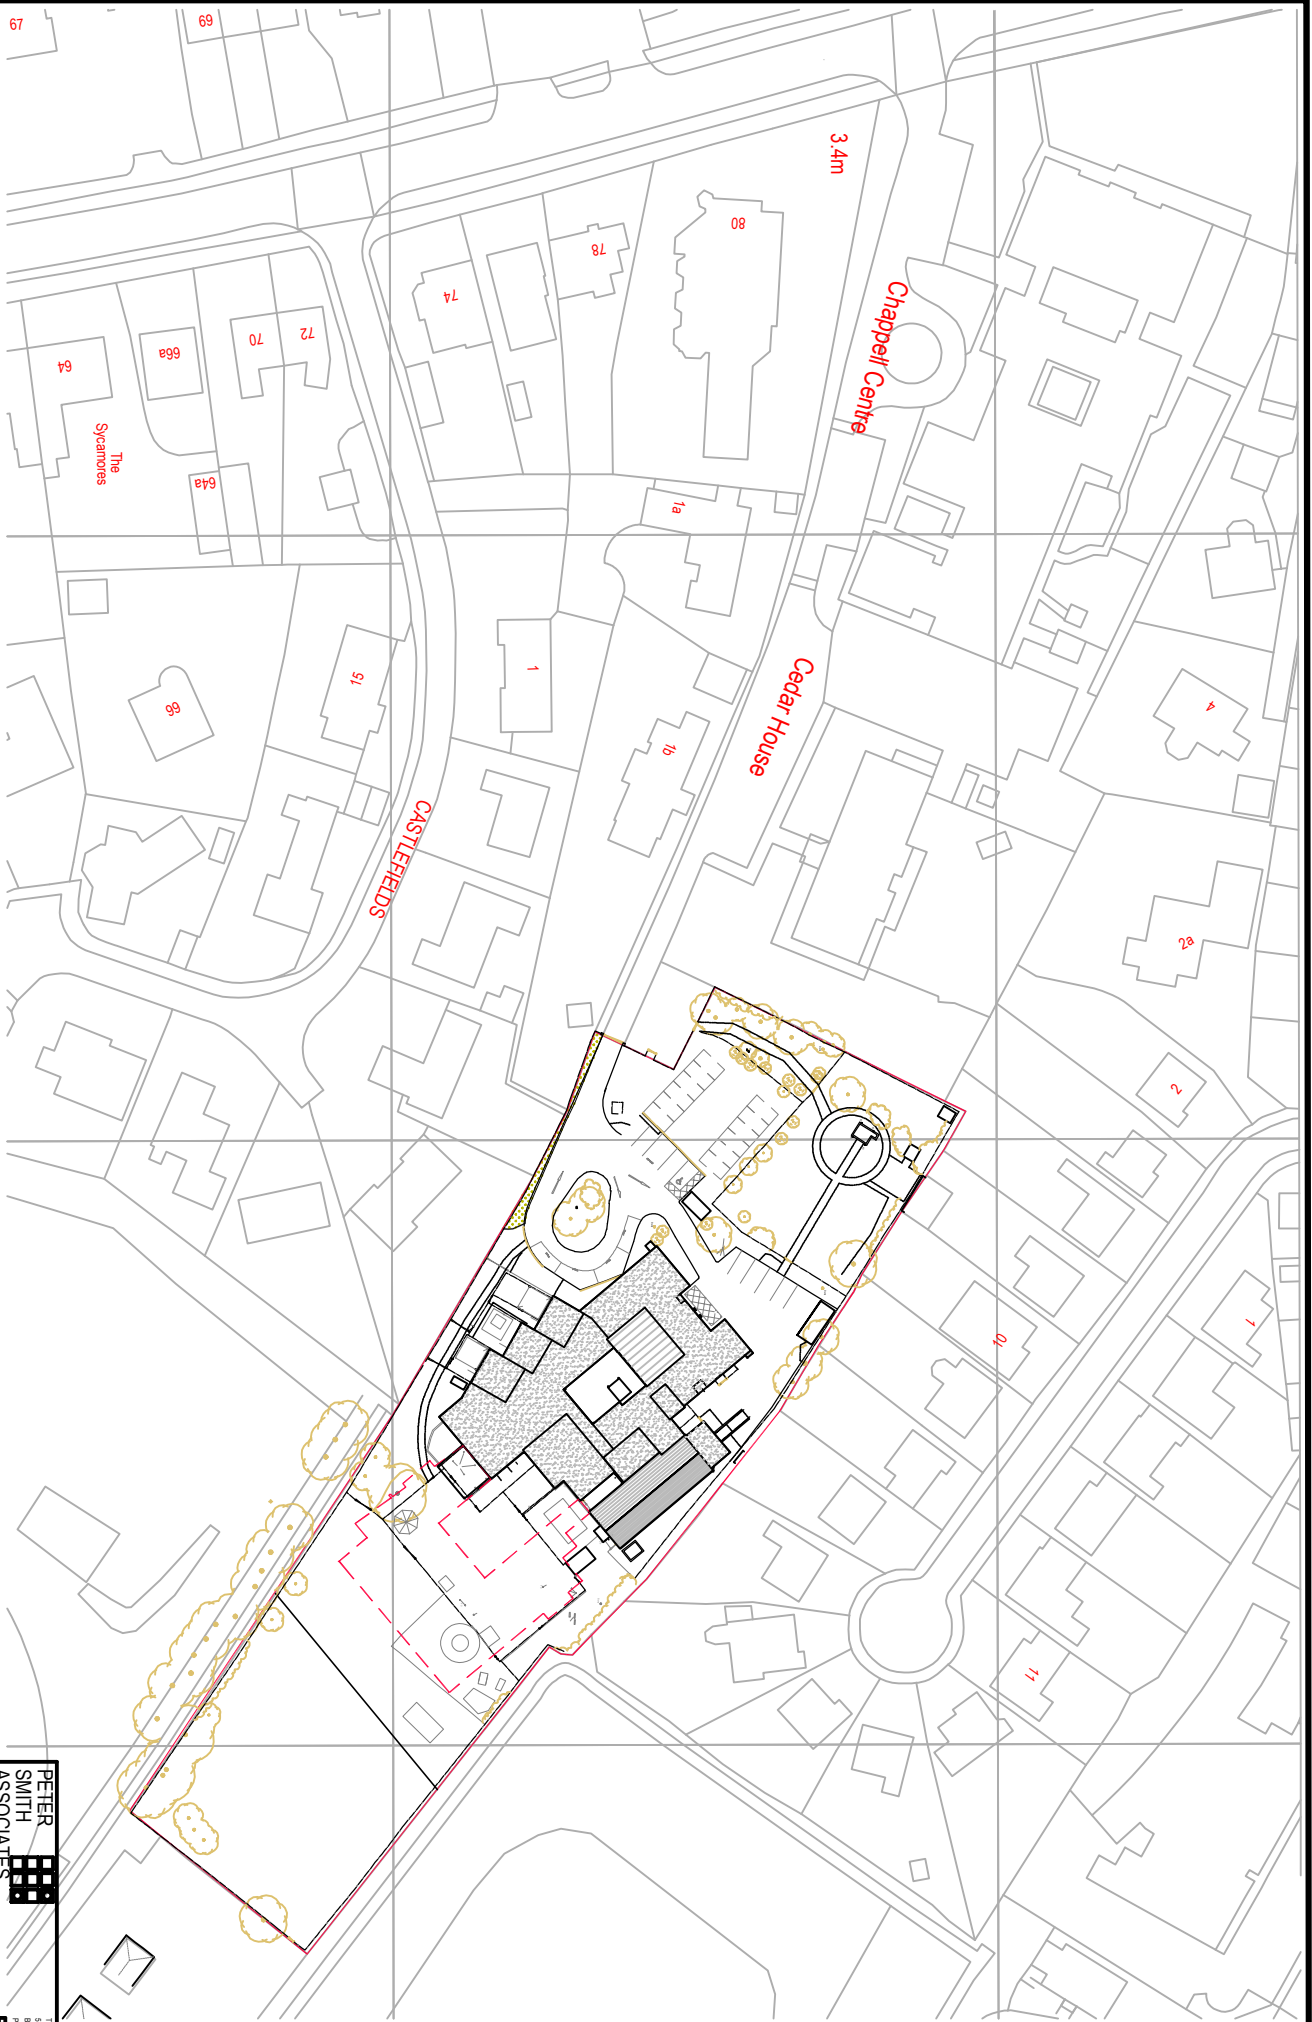

3.4m

Chappell Centre

Cedar House


CASTLEFIELDS

The Sycamores

THE GARTH SCHOOL - EXISTING BLOCK PLAN

SCALE 1:1250@A4

SCALE IN METRES

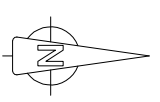

PETER SMITH ASSOCIATES ARCHITECTS		The Studio 57 Main Street Baker - 1742001 The Office 1742001 Fax: 0778 80001	
Project		Drawing	
THE GARTH SCHOOL, SPALDING NEW CLASSROOM EXTENSION BLOCK		Existing Block Plan	
Client COMMUNITY INCLUSIVE TRUST		Drawing no. 1742001	
Drawn by K.WESTWOOD		Revised Scale 1:1250@A4 Date January 19	
		Checked by R.DONOVAN	