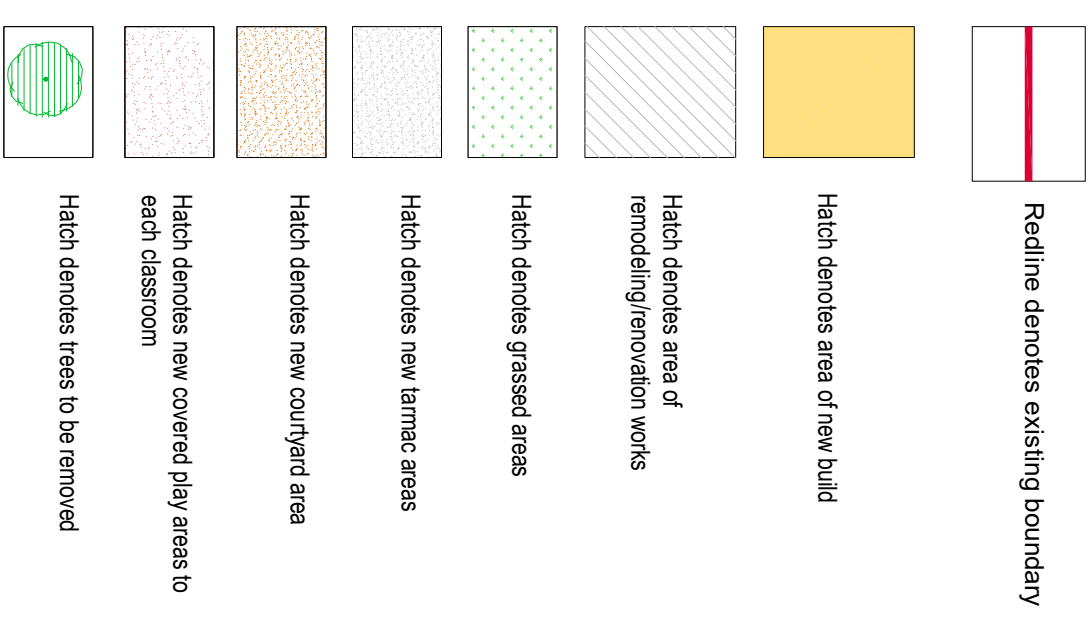
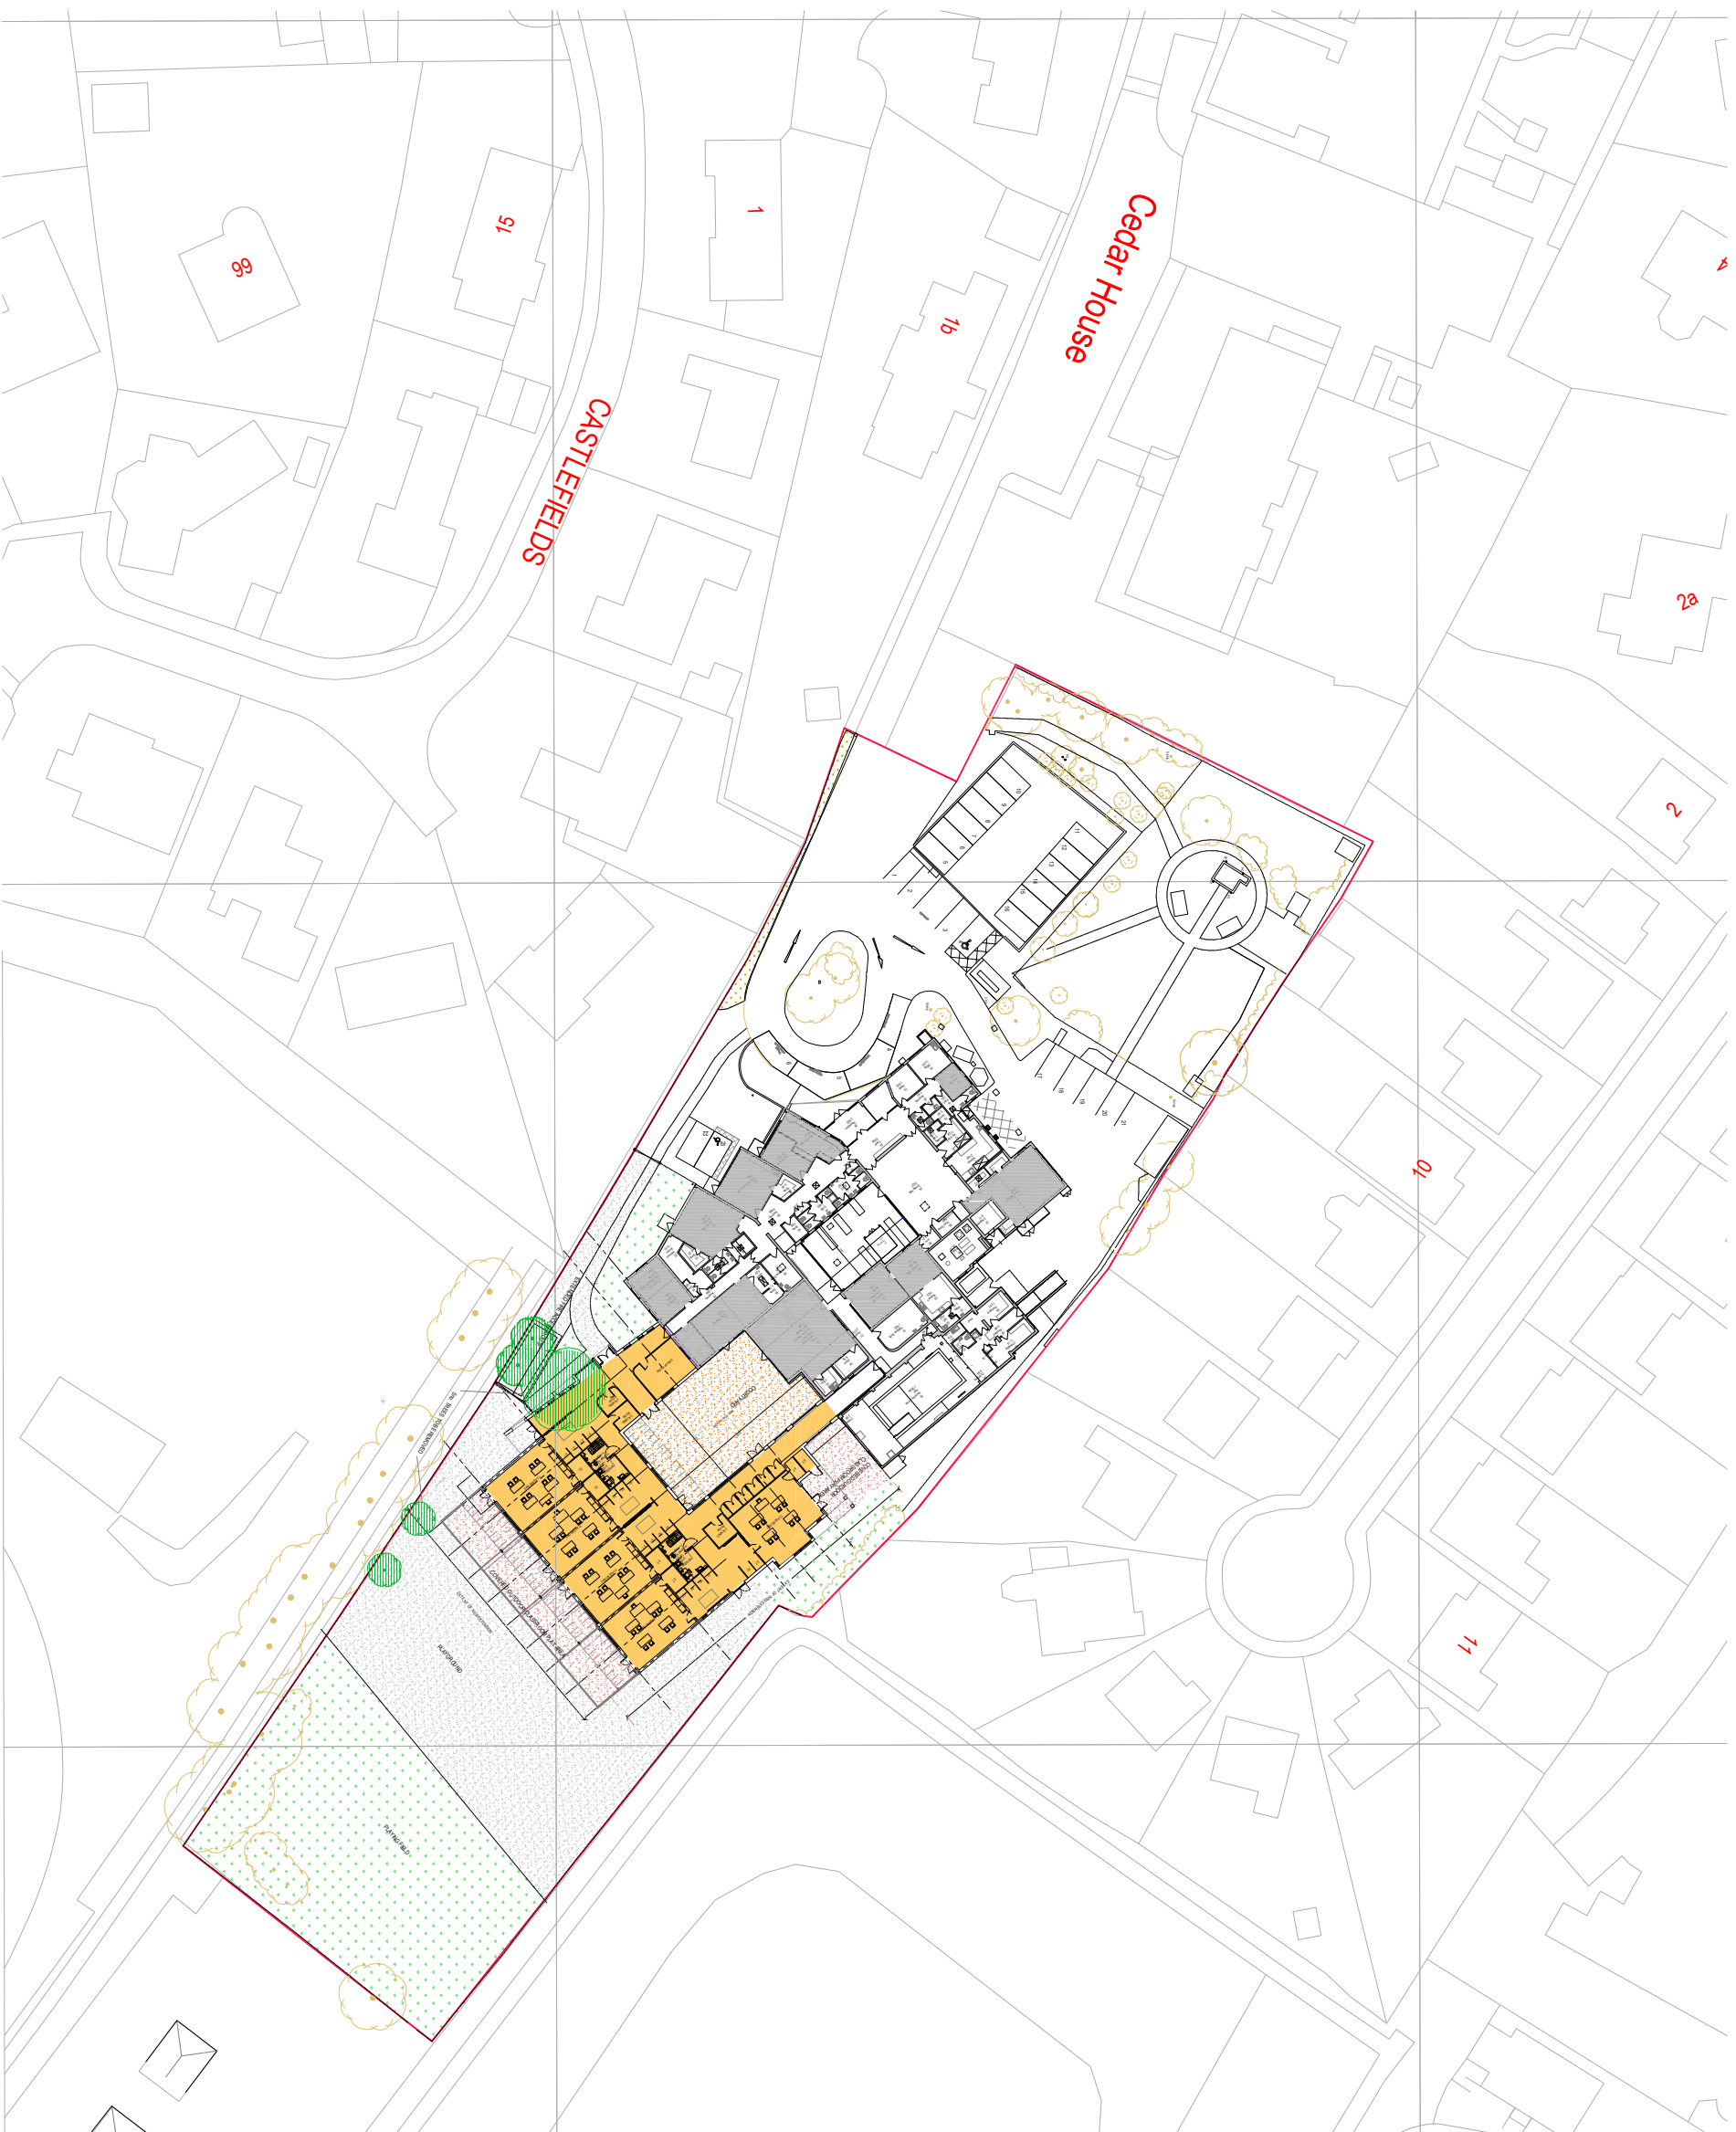


PETER SMITH ASSOCIATES ARCHITECTS	☐	☐	☐	☒
	☐	☐	☐	☒
Project	THE GARTH SCHOOL, SPALDING NEW CLASSROOM EXTENSION BLOCK			
Client	COMMUNITY INCLUSIVE TRUST			
Drawn By	K.WESTWOOD			
Drawing no.	171402605			
Revision				
Scale	1:20@A3			
Date	January 19			
Checked By	R.DIMOND			
Drawing	PROPOSED SITE LAYOUT			
Tel. 01778 560100	The Studio 57 Main Street Buxton Derbyshire DE4 6EF			
Fax. 01778 560391	Pukekohe 0508PS			