




- MATERIAL SCHEDULE
- Existing facing brick
 - Existing felt roof
 - Existing UPVC window
 - Existing yellow powder coated cladding
 - Existing grey powder coated windows
 - Existing single ply roof
 - Existing render
 - New vertical and horizontal black cladding
 - New powder coated aluminium cladding
 - New vertical state tie hanging
 - New grey powder coated windows and doors
 - New canopy

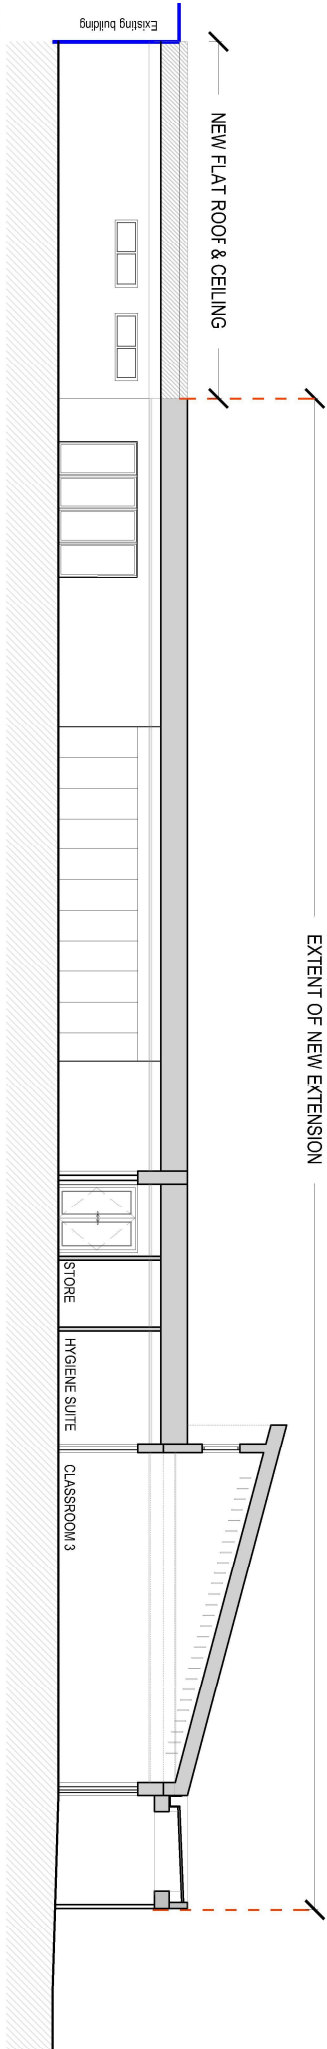


THE GARTH SCHOOL -SECTION A
SCALE 1:100@A1

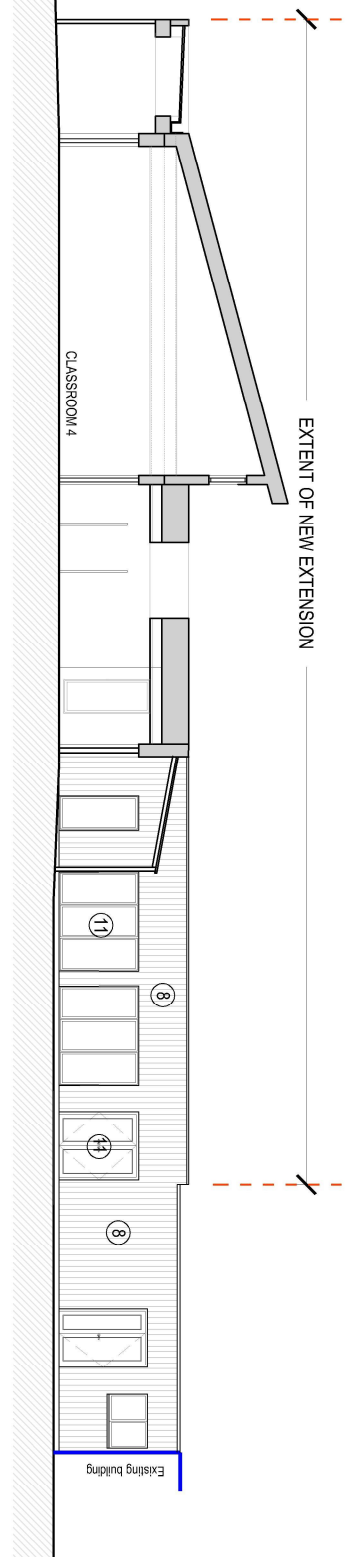


THE GARTH SCHOOL -SECTION B
SCALE 1:100@A1

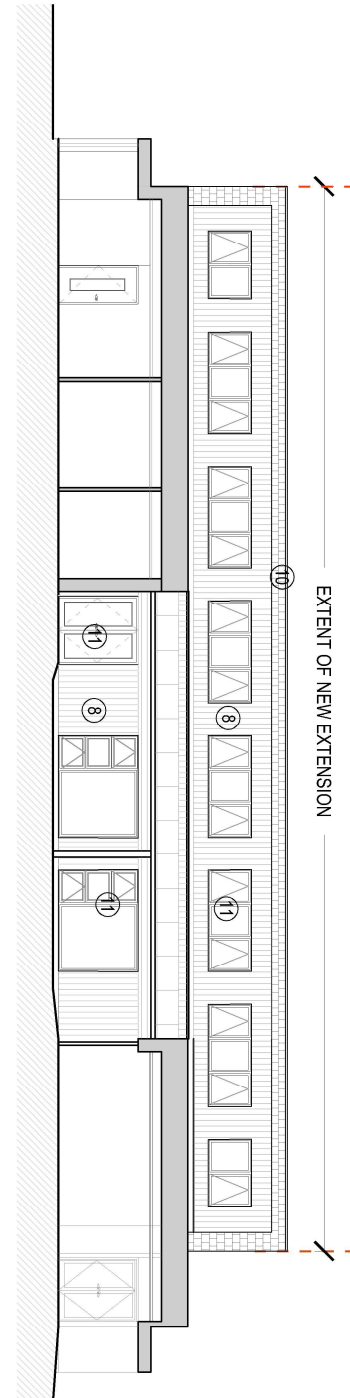


THE GARTH SCHOOL -SECTION D
SCALE 1:100@A1

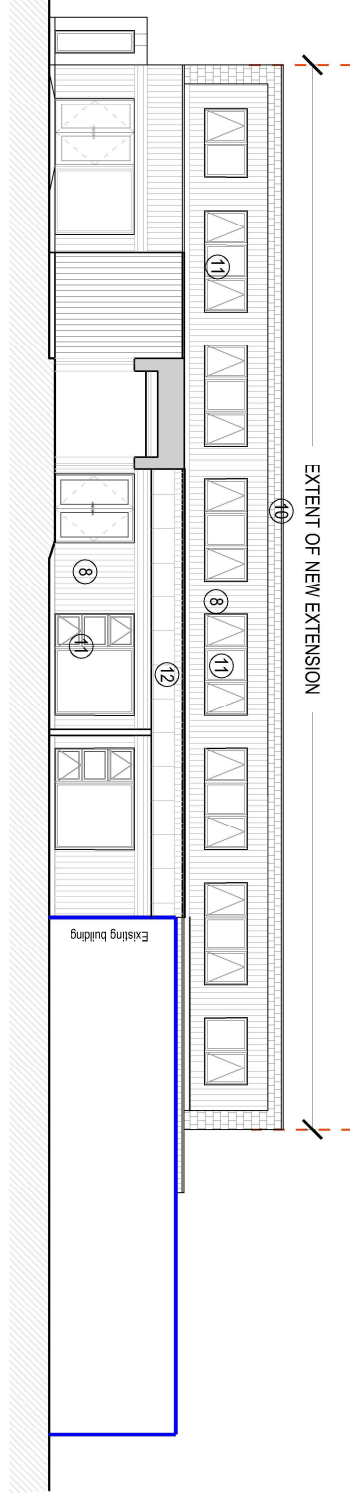


THE GARTH SCHOOL -SECTION C
SCALE 1:100@A1

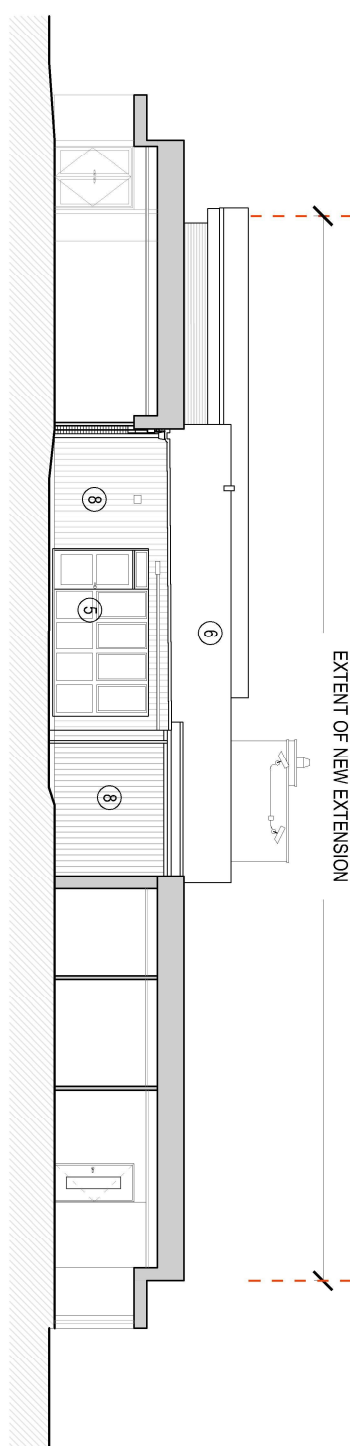

THE GARTH SCHOOL -SECTION F
SCALE 1:100@A1

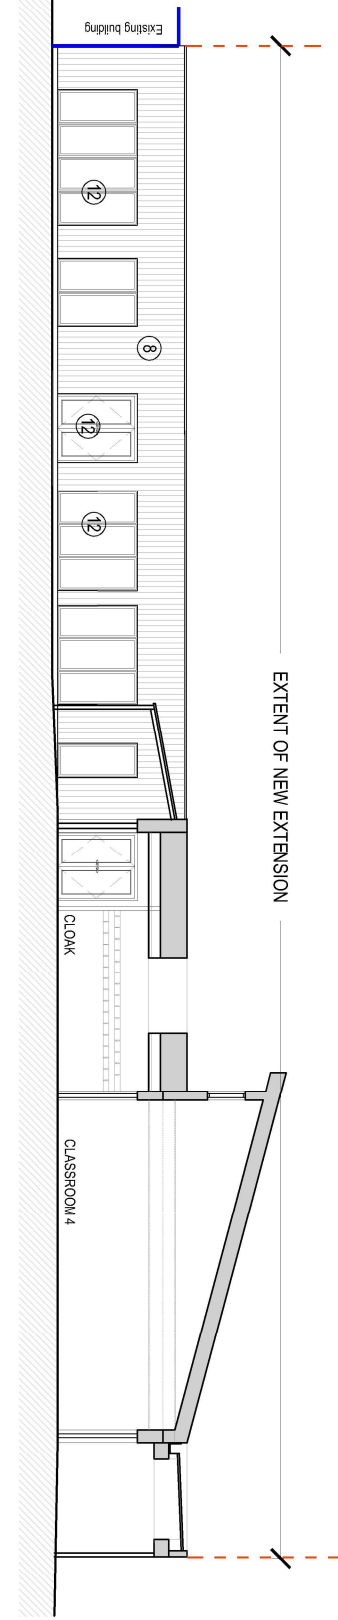

THE GARTH SCHOOL -SECTION E
SCALE 1:100@A1

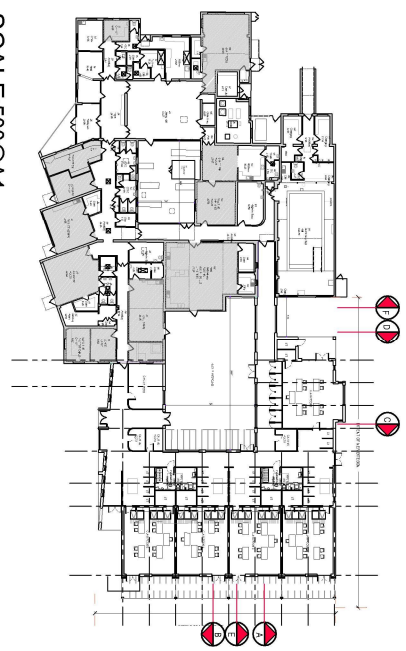

SCALE:500@A1

PETER SMITH ASSOCIATES ARCHITECTS The Studio 57 Main Street Bosson Peterborough PE36PB Tel: 01773 560090 Fax: 01773 520091		Project THE GARTH SCHOOL, SPALDING NEW CLASSROOM EXTENSION BLOCK		Drawing PROPOSED SECTIONS	
Client COMMUNITY INCLUSIVE TRUST		Drawing no. 17/02/2019		Revision Scale 1:100@A1 Date January 19	
Drawn By K WESTWOOD		Checked By R DIMOND			