

Notes:


1. Contractors must check all dimensions on site. Only figured dimensions are to be worked from. Discrepancies must be reported to the Architect or Engineer before proceeding @ This drawing is copyright
2. Reproduced from OS Sitemap @ by permission of Ordnance Survey@ on behalf of The Controller of Her Majesty's Stationary Office @ Crown copyright 2008. All rights reserved. Licence number 094575945.
3. Do not scale off this drawing. Work to written dims only and any discrepancies to be notified to the architect.
4. This drawing must be read in conjunction with all other relevant Architects, Structural Engineers, M&E Engineers, and all other relevant consultants drawings details and specifications.



THE GARTH SCHOOL -VISUAL 3



THE GARTH SCHOOL -VISUAL 4

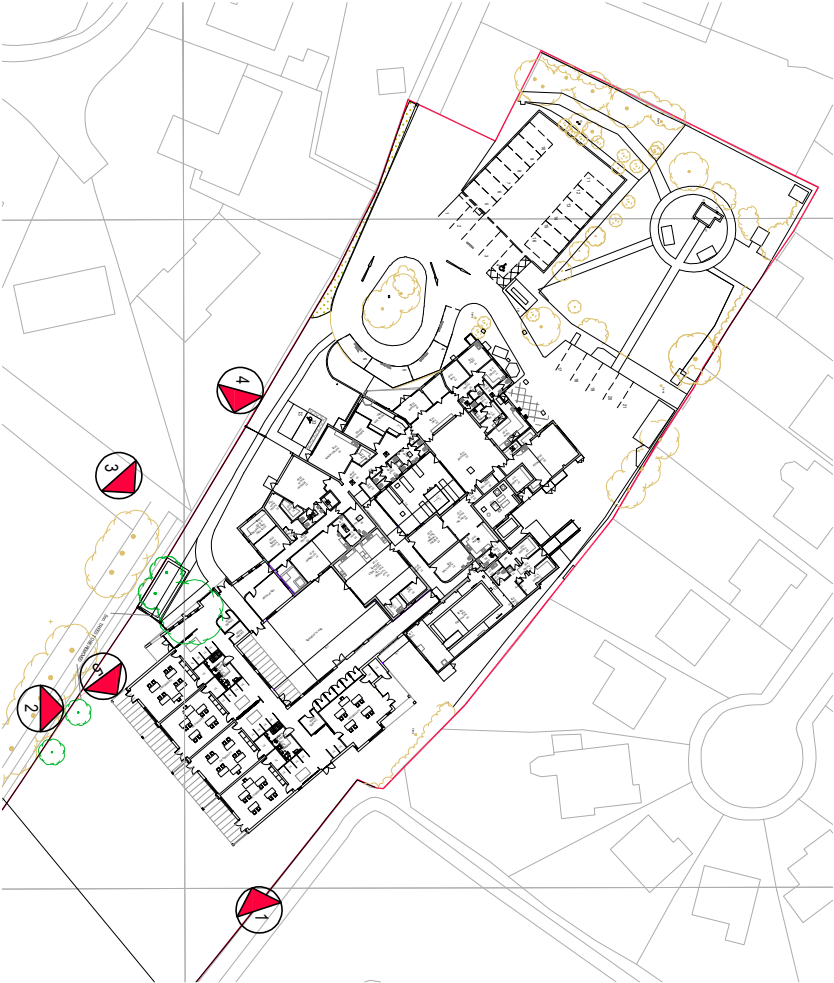

REV.	DESCRIPTION	BY	DATE		
STATUS: ☒ FEASIBILITY ☐ PLANNING ☐ TENDER ☐ CONSTRUCTION ☐ AS-BUILT					
PETER SMITH ASSOCIATES Architects					
The Studio 57 Main Street Bristol Phone: 01178 560098 Tel: 01178 560090 Fax: 01178 560091					
PROJECT: The Garth School, Spalding New classroom extension block					
DRAWING: Proposed 3D visuals 3 and 4					
CLIENT: Community Inclusive Trust					
DRAWING NO.: 177/4026/27					
SCALE: NTS					
REVISION: ☐					
SCALE: NTS					
Date: March 2019					
DRAWN BY: M. Rozario					
CHECKED BY: K. Westwood					