




Notes:

- Contractors must check all dimensions on site. Only figured dimensions are to be worked from. Discrepancies must be reported to the Architect or Engineer before proceeding @ This drawing is copyright
- Reproduced from OS Sitemap @ by permission of Ordnance Survey@ on behalf of The Controller of Her Majesty's Stationery Office. © Crown copyright 2008. All rights reserved. Licence number 05457545.
- Do not scale off this drawing. Work to written dims only and any discrepancies to be notified to the architect.
- This drawing must be read in conjunction with all other relevant Architects, Structural Engineers, M&E Engineers, and all other relevant consultants drawings details and specifications.



THE GARTH SCHOOL -VISUAL 5

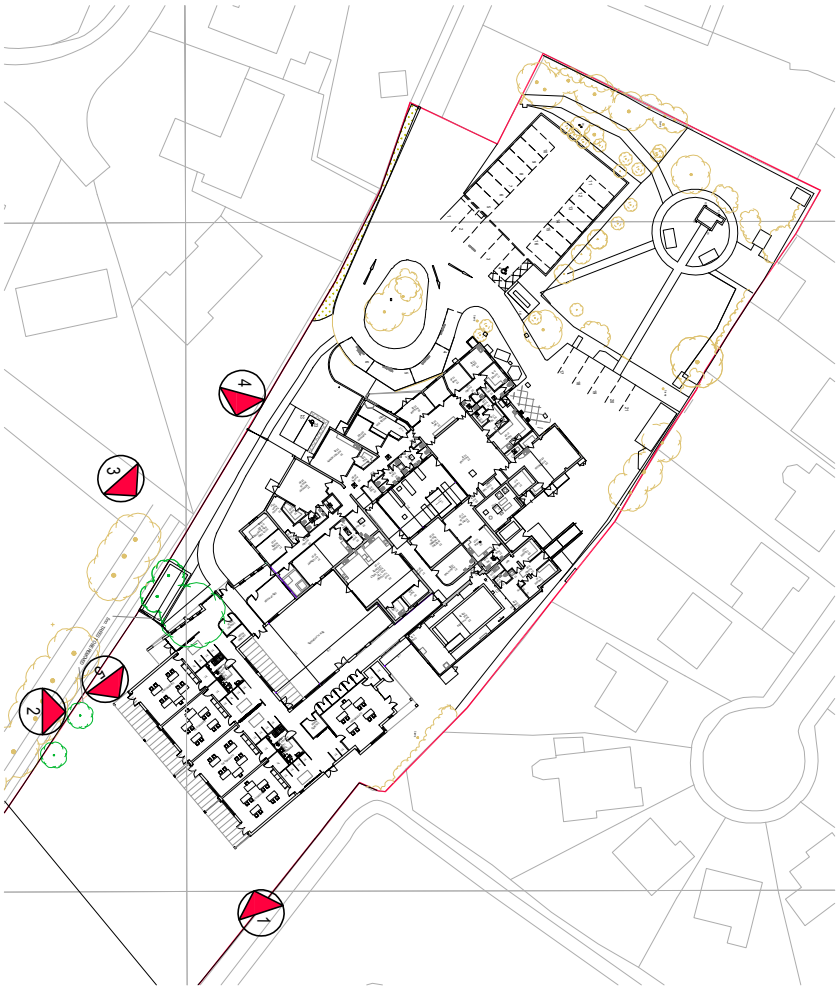

REV.	DESCRIPTION	BY	DATE		
STATUS: ☒ FEASIBILITY ☐ PLANNING ☒ TENDER ☐ CONSTRUCTION ☐ AS-BUILT					
PETER SMITH ASSOCIATES Architects					
The Studio 57 Main Street Bristol Bathampton PR269B Tel: 01778 560090 Fax: 01778 560091					
PROJECT:		DRAWING:			
The Garth School, Spalding New classroom extension block		Proposed 3D Visuals 5			
CLIENT:		DRAWING NO.: 1774026 / 22			
Community Inclusive Trust		SCALE: NTS		REVISION: ☐	
CHECKED BY:		SCALE: NTS		Date: March 2019	
M. Rozario		CHECKED BY:		K. Westwood	