


100mm

50mm

10mm

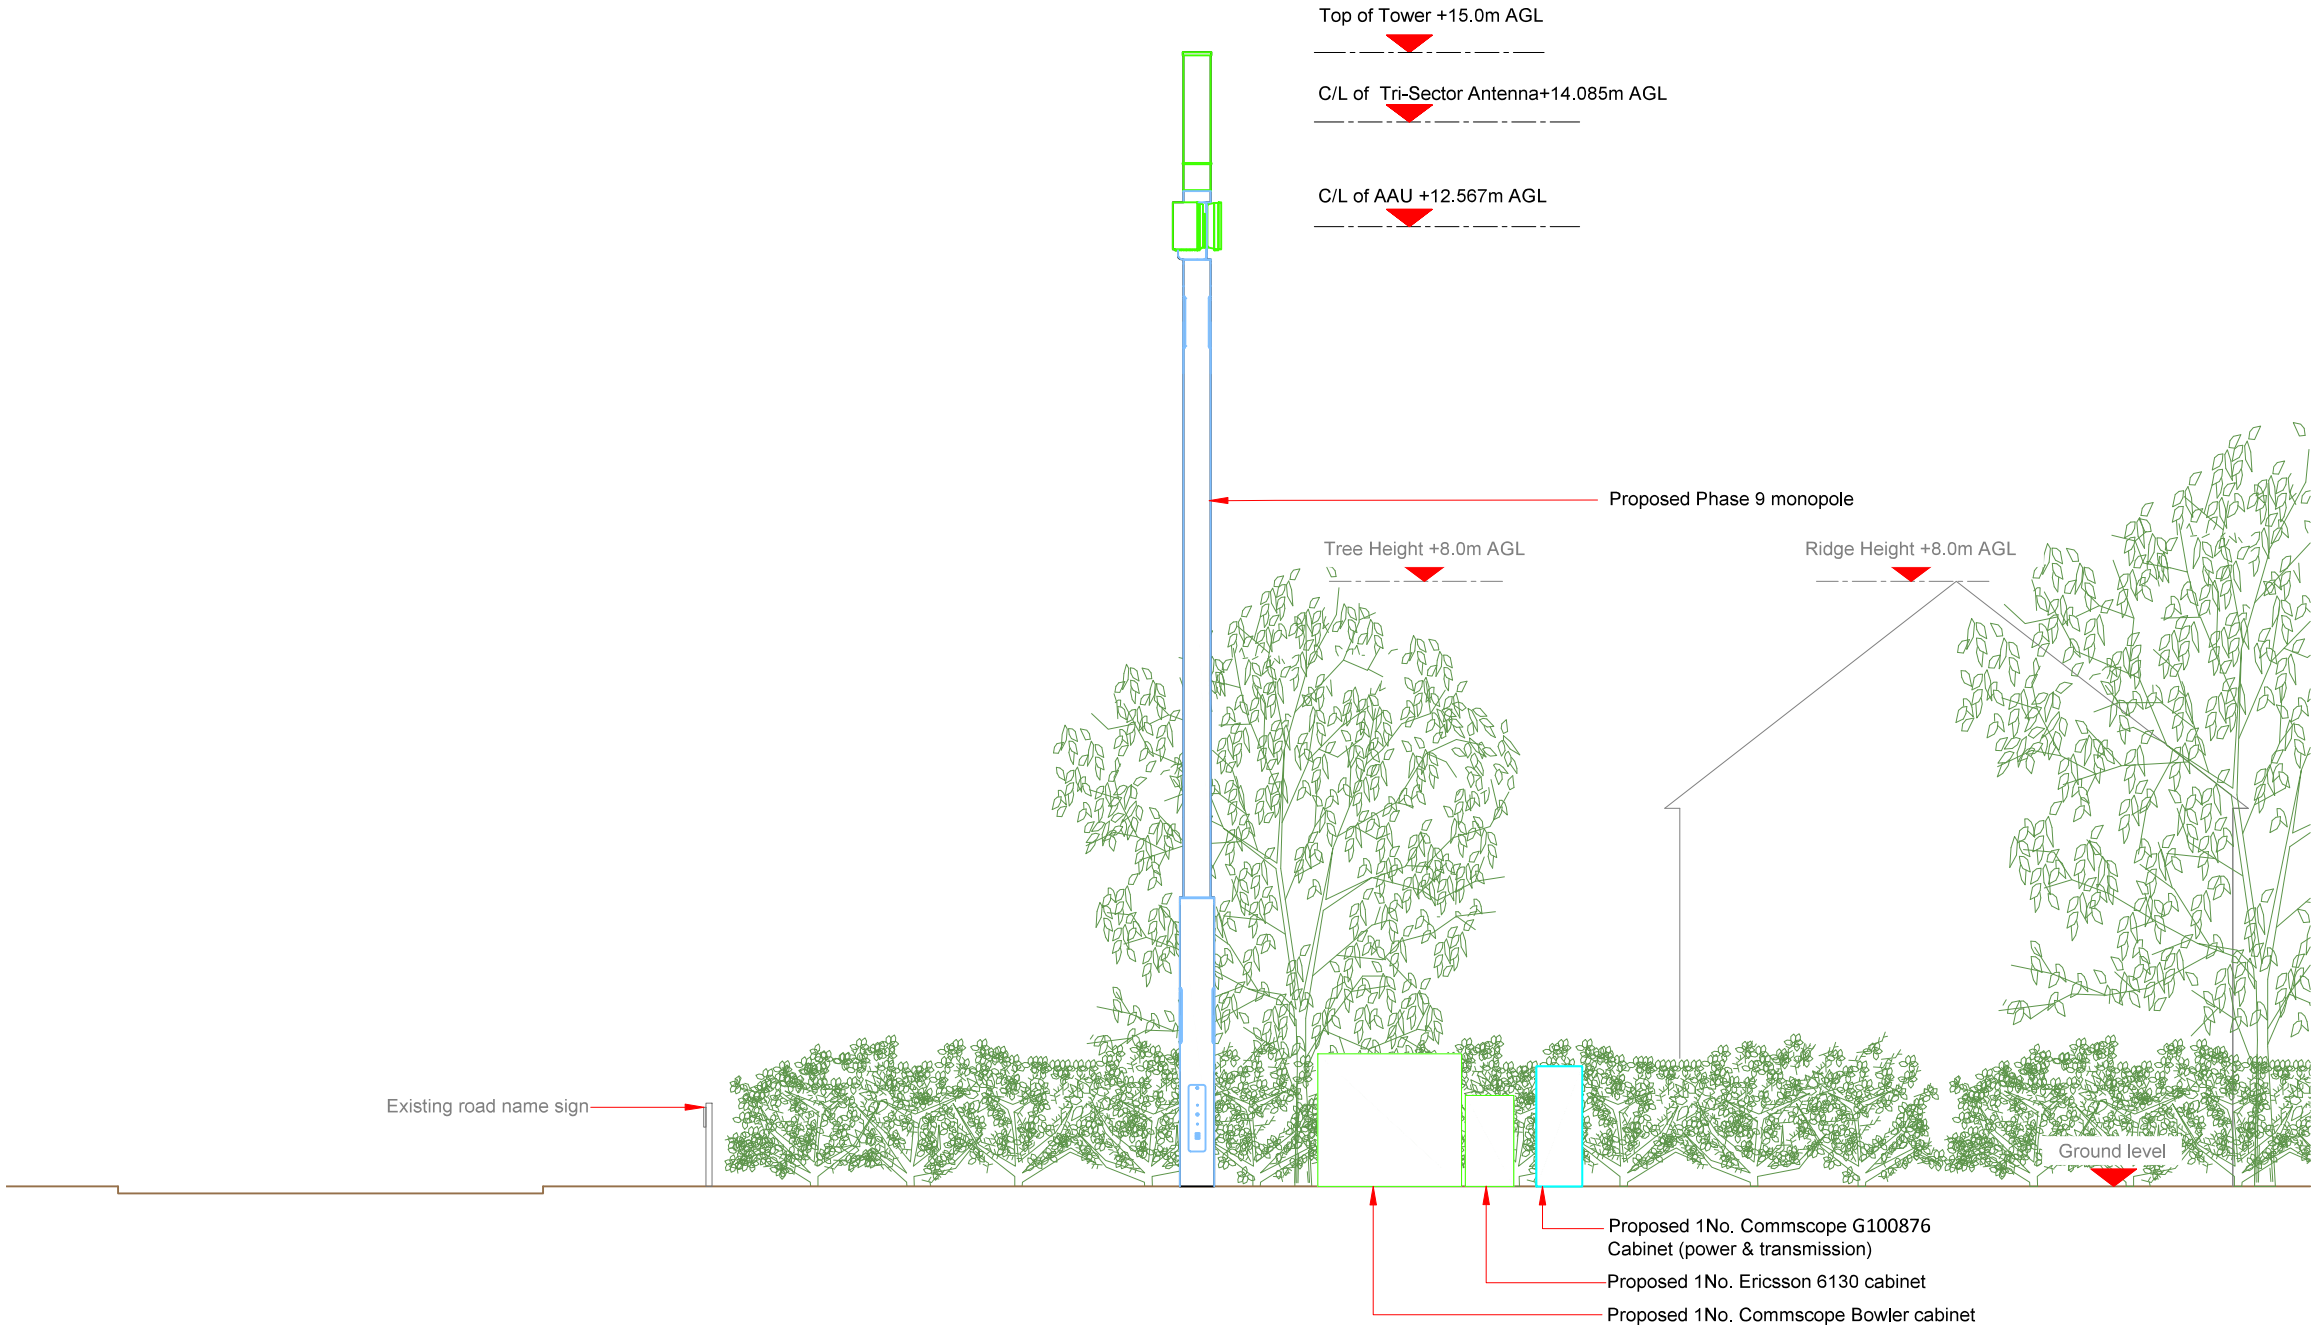

Antenna Aperture ID	Proposed 4G/5G Bearing
A1	20°
B1	140°
C1	260°
A2	20°
B2	140°
C2	260°

NOTES:

1. ALL DIMENSIONS IN MM UNLESS OTHERWISE NOTED.

Master:	MBNL / EE:	Project:	Purpose of Issue:	Issue:
M003	MBNL	5G UNILATERAL	Planning	C
Date:	09/03/2022	Revision / Upgrade Description:		
Drawn:	CDN	Pole type changed to Phase 9		
Checked:	DH			
Approved:	SD			
Master:	MBNL / EE:	Project:	Purpose of Issue:	Issue:
M002	MBNL	5G UNILATERAL	Planning	B
Date:	22/02/2021	Revision / Upgrade Description:		
Drawn:	PS	Tower Height Reduced		
Checked:	DH			
Approved:	SD			
Master:	MBNL / EE:	Project:	Purpose of Issue:	Issue:
M001	MBNL	5G UNILATERAL	Planning	A
Date:	18/02/2021	Revision / Upgrade Description:		
Drawn:	PS	First Issue - Site nomination dated: 02/02/2021		
Checked:	DH			
Approved:	SD			

CK Hutchison Networks (UK) Limited

Great Brighams Mead,
Vastern Road, Reading,
Berkshire, England,
RG1 8DJ

Design Consultant & Principal Contractor:



WHP Telecoms
Unit 1 Maple Park,
Low Fields Avenue, Leeds
LS12 6HH

Tel: 01133023550
e-mail: info@whptelecoms.com

Site Name: WYGATE PARK SW

Site ID: SHO16423

Address: WYGATE PARK,
SPALDING,
LINCOLNSHIRE,
PE11 3FF

Title: 260 PROPOSED ELEVATION

Project: 5G UNILATERAL

Purpose of Issue: PLANNING

EE Cell ID:	MBNL Cell ID:	Cell ID:
N/A	N/A	N/A
Master Drawing No:		Issue:
SHO16423_M003		C