
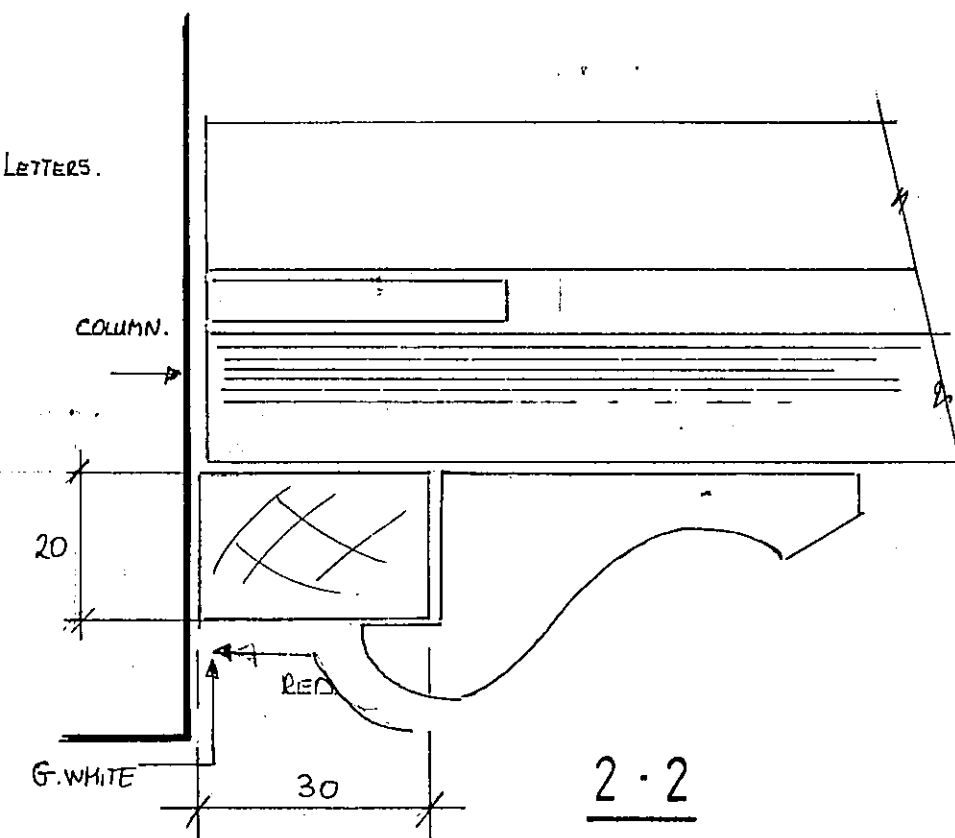









Additional fascia details and proposed alterations to already installed window frames

NAME IN TIMES NEW ROMAN. LETTERS IN FORMED ALUMINIUM.
SHEET WITH L.E.D. 'HALO' LIGHTS.

FOR FULL CONSTRUCTION DETAILS OF LETTERS AND LIGHTING
REFER TO DRG. BY: M.P.L. BUSINESS IMAGES LTD. TL/PGT/058.

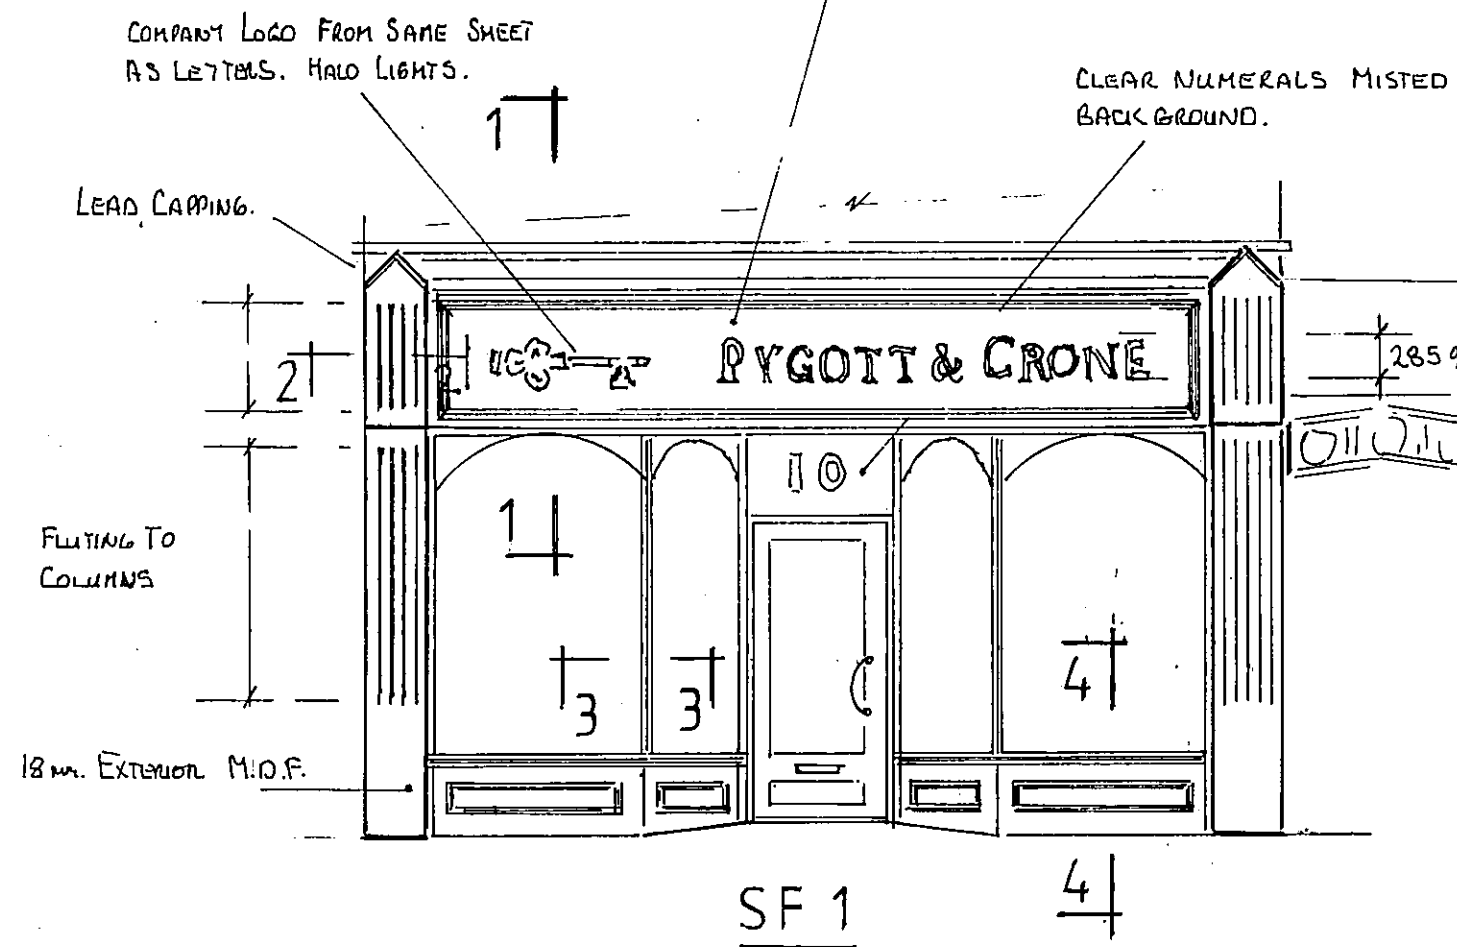

FASCIA & MOULDINGS TO BRIDGE ST. - RECTORY RED.
COLUMNS & FRAMES - GREAT WHITE.

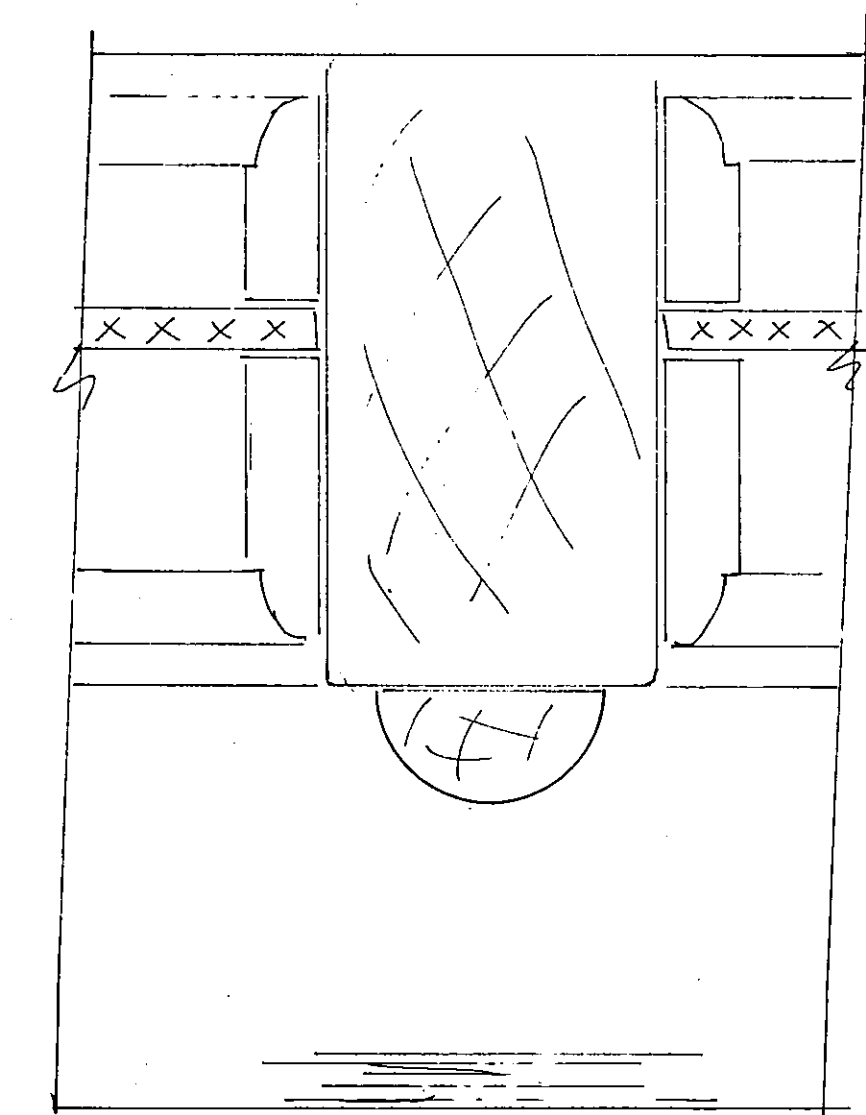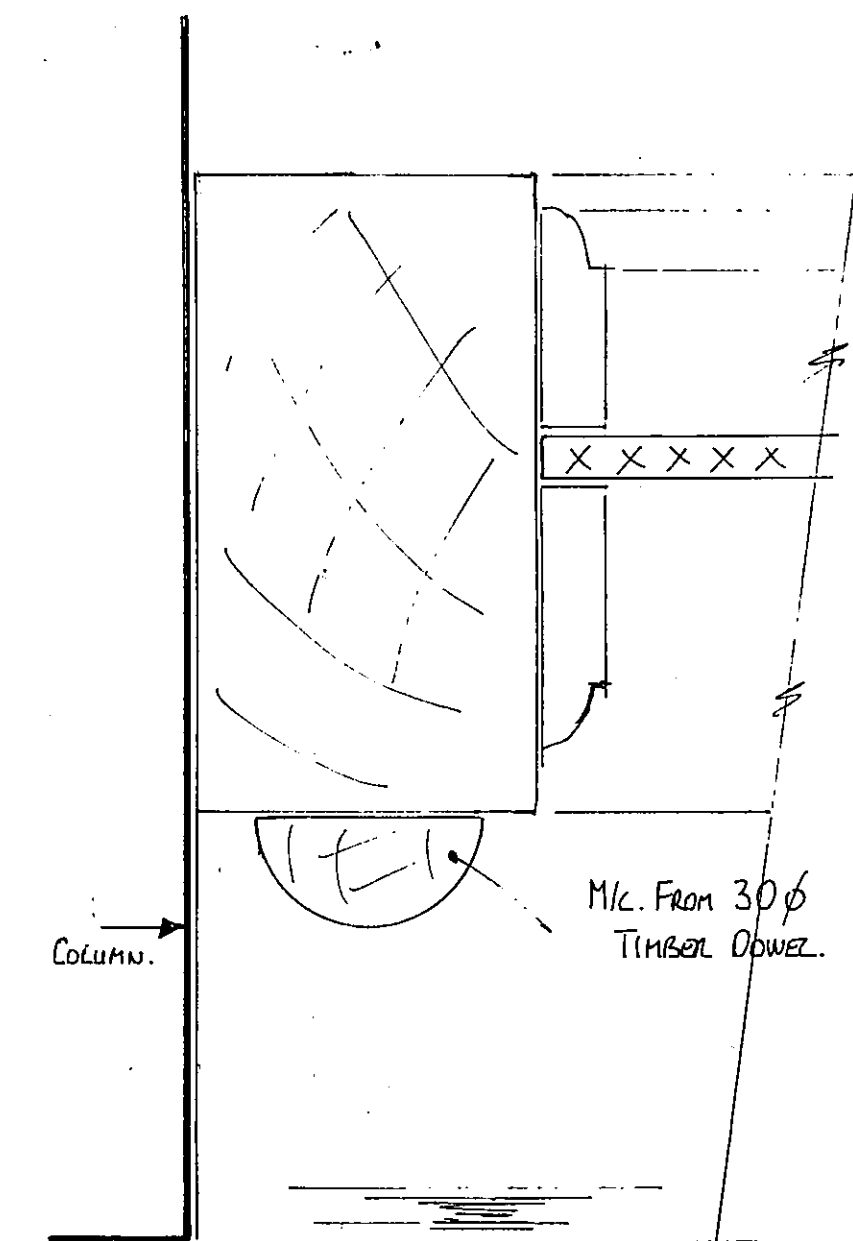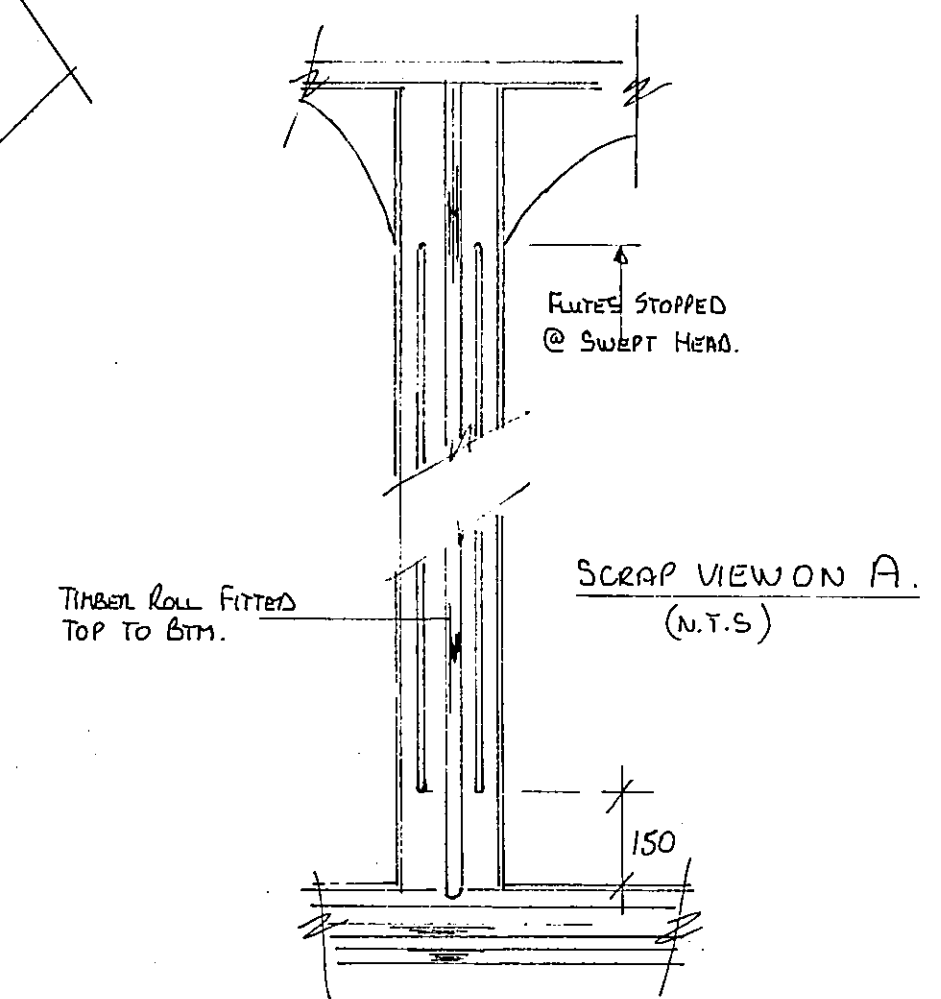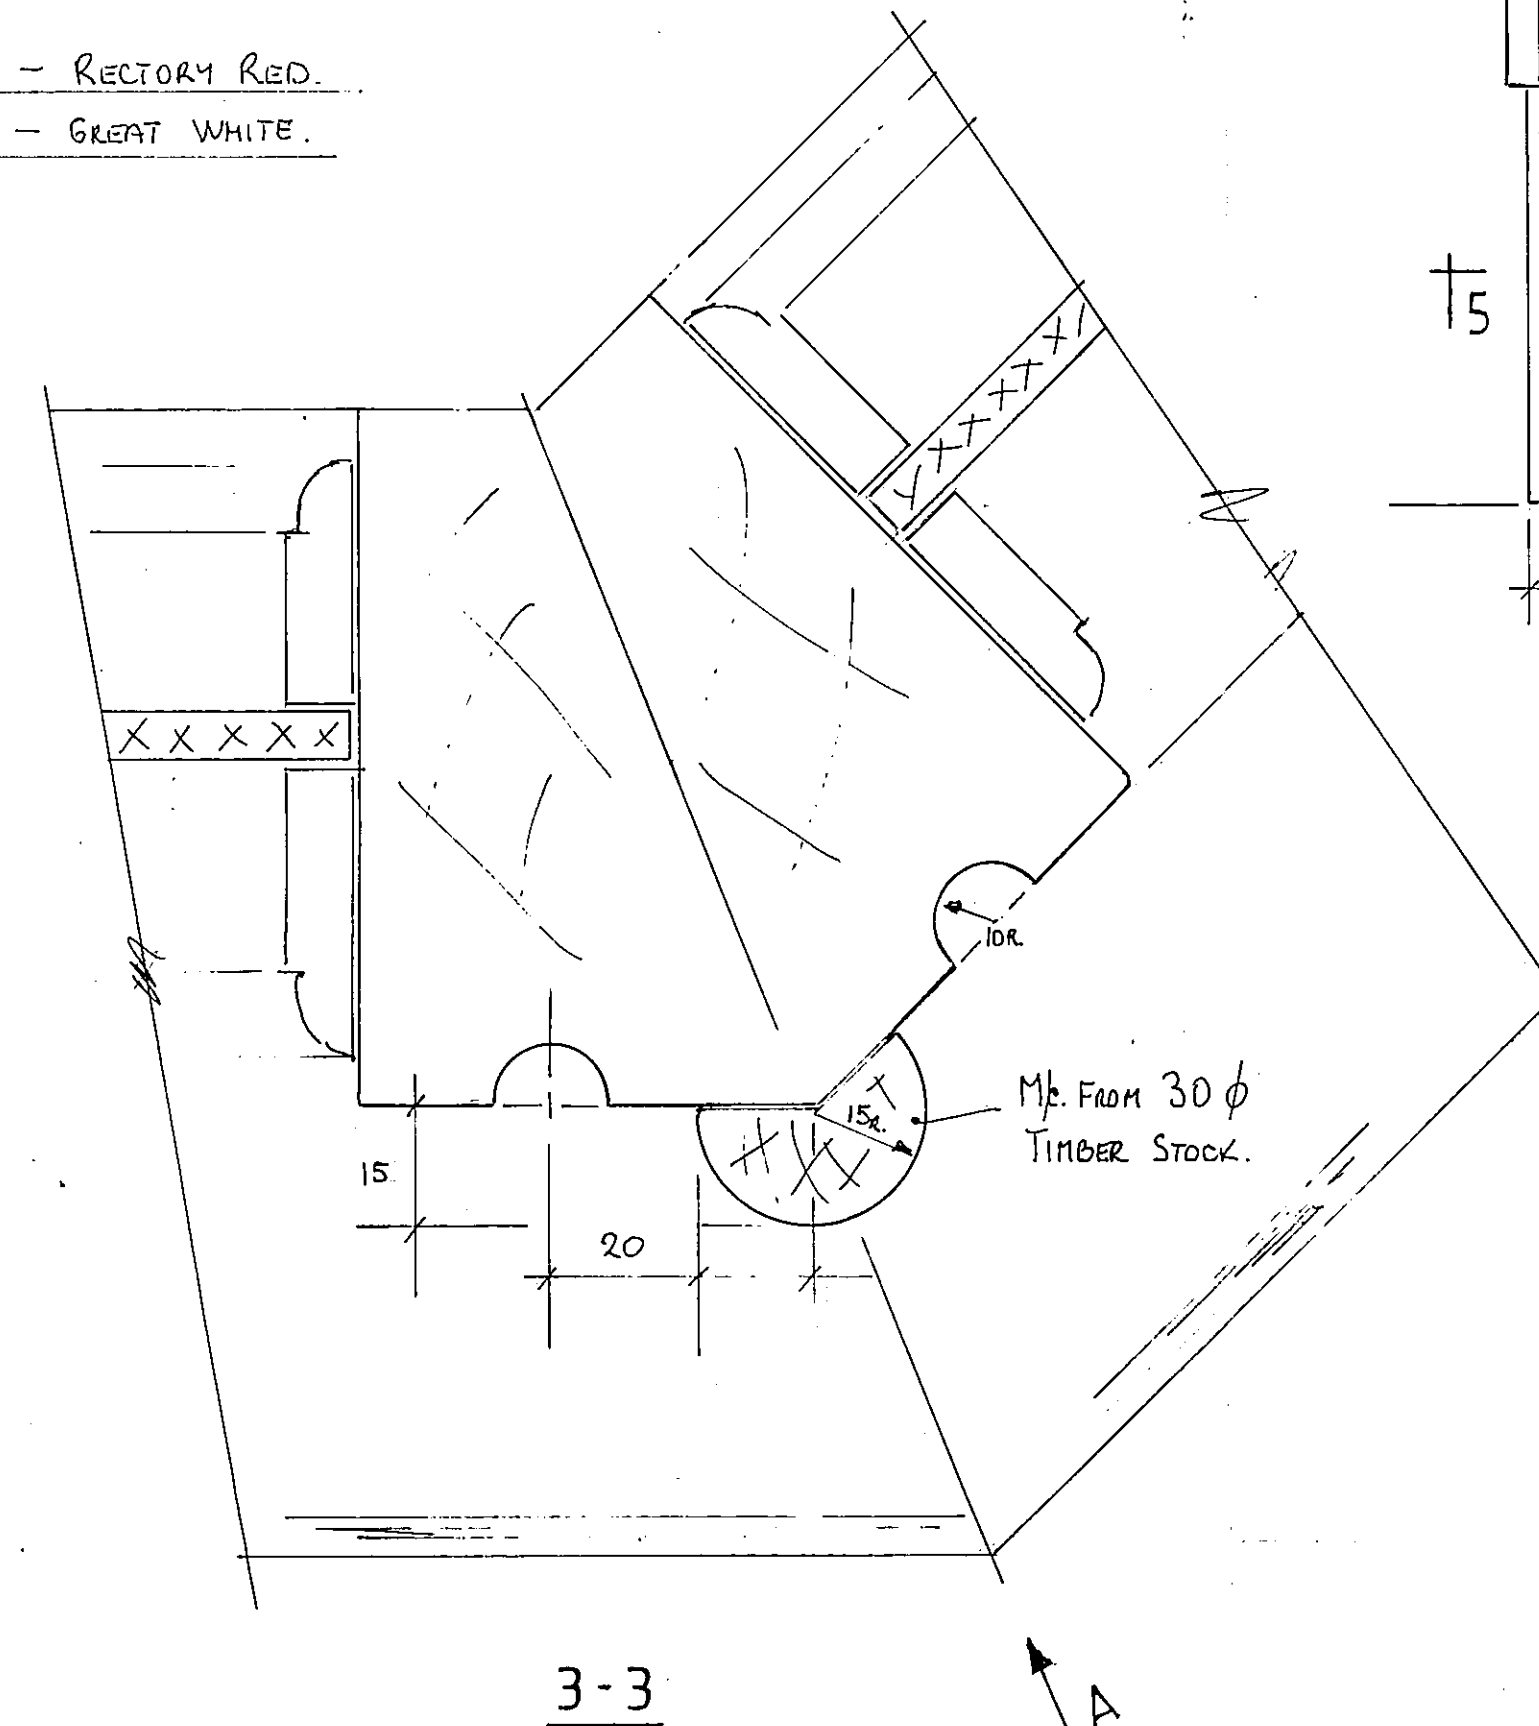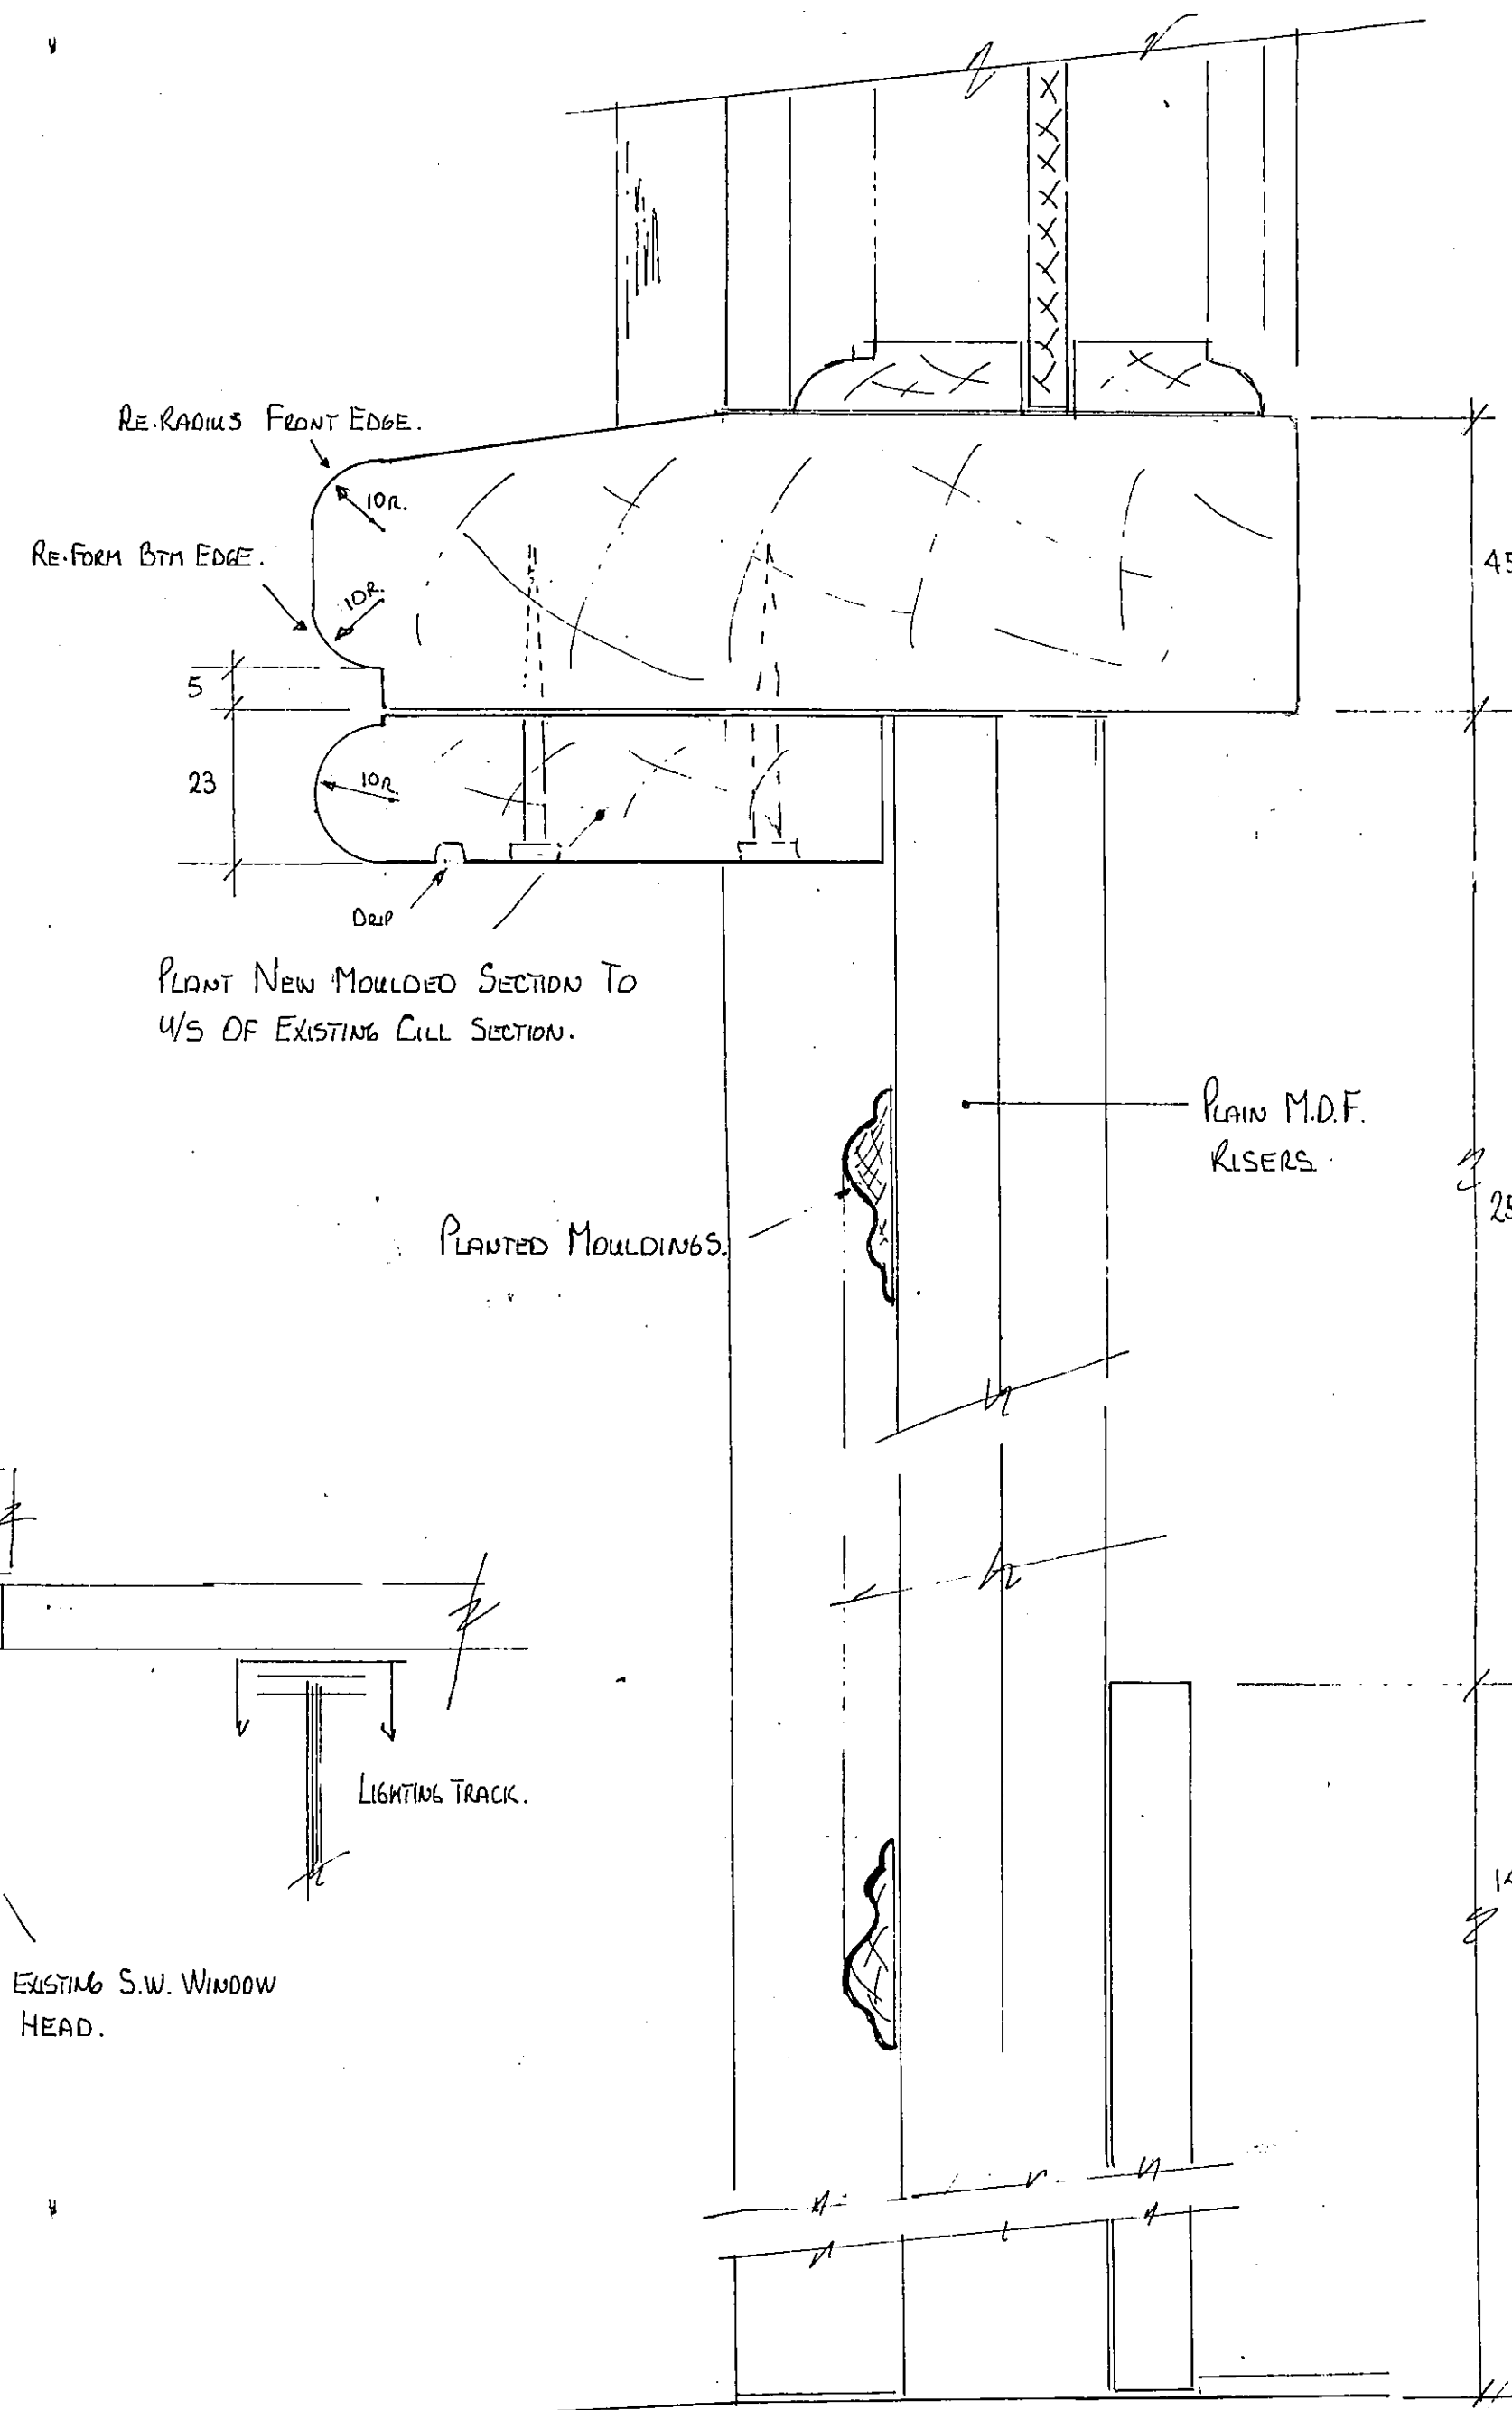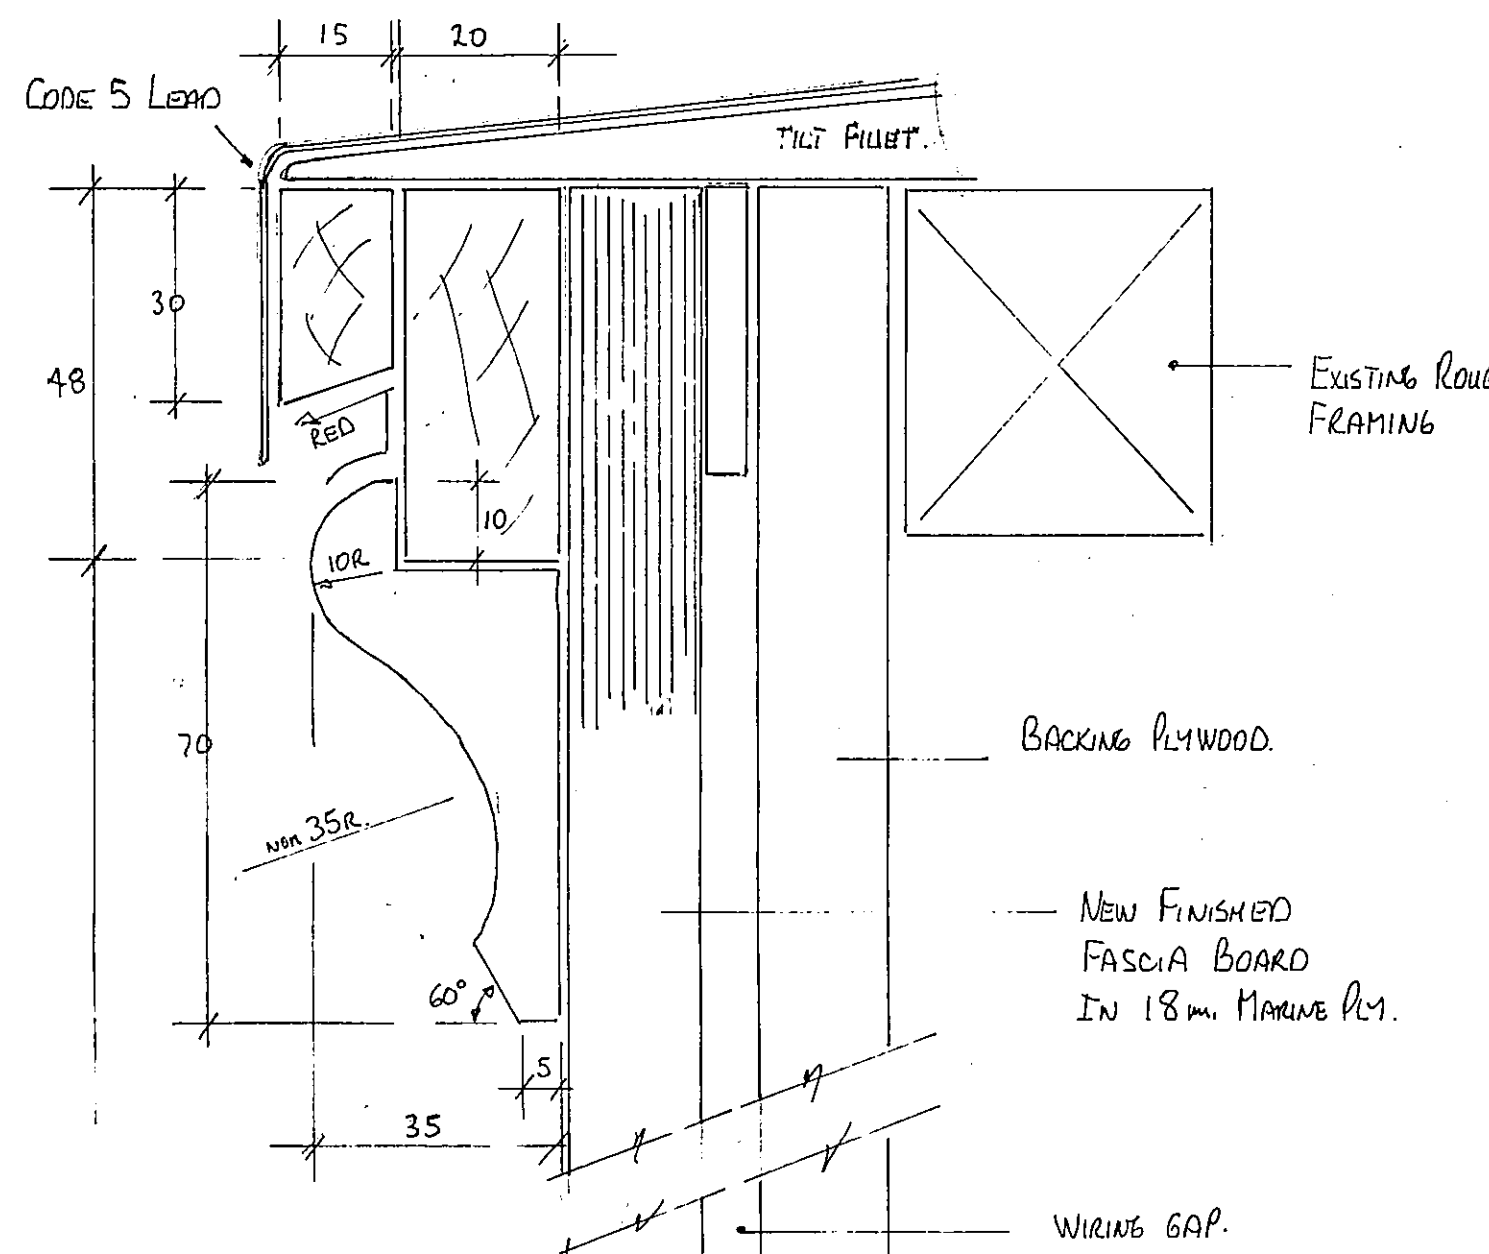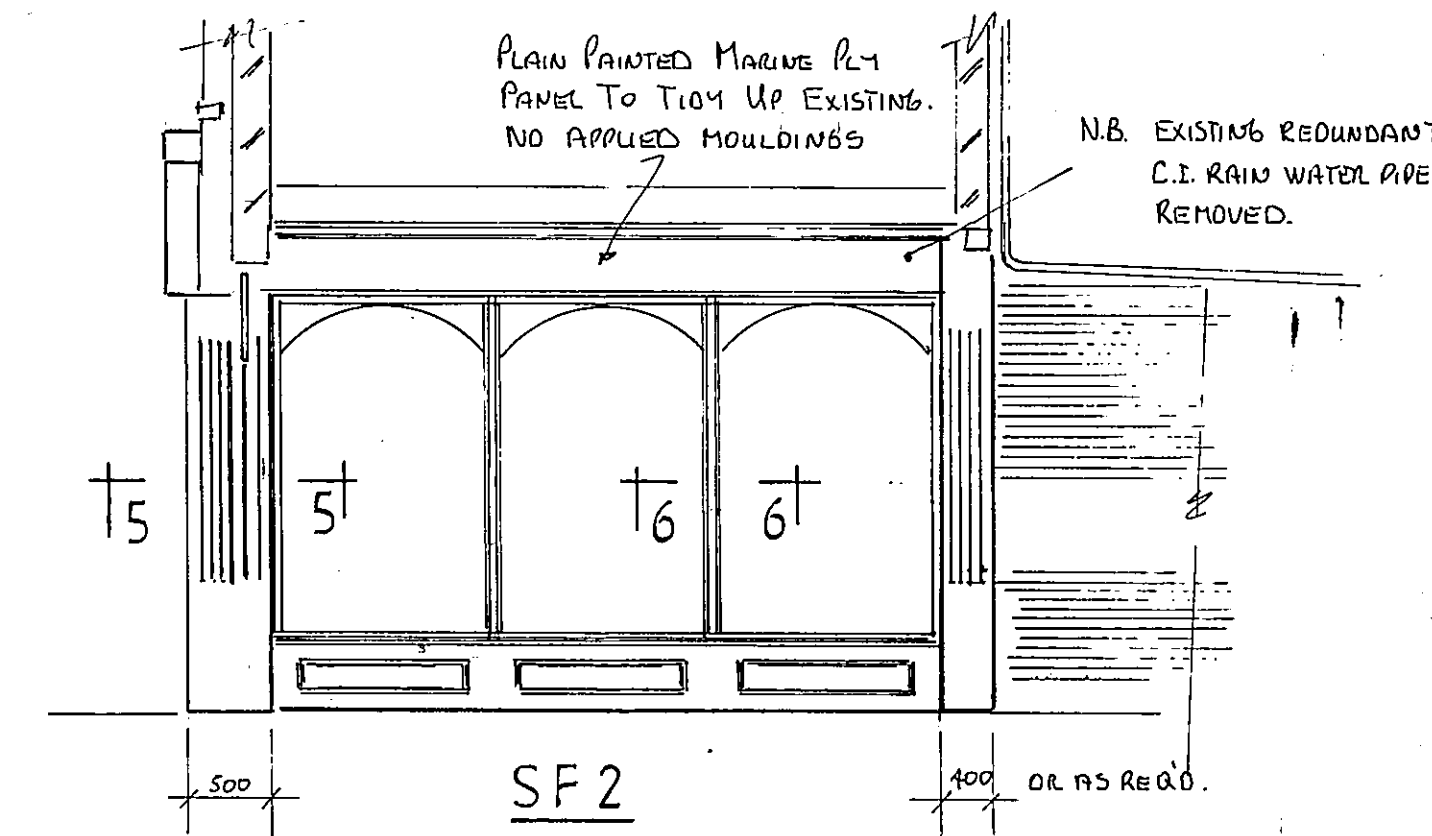

SHDC
Planning & Development
19 MAR 2007
Ref: 0350/07

DETERMINED
PLAN

LIST. BLOZ CONSENT
(ADVERTISEMENT)
APPLICATION

P.C.4.