
Block plan

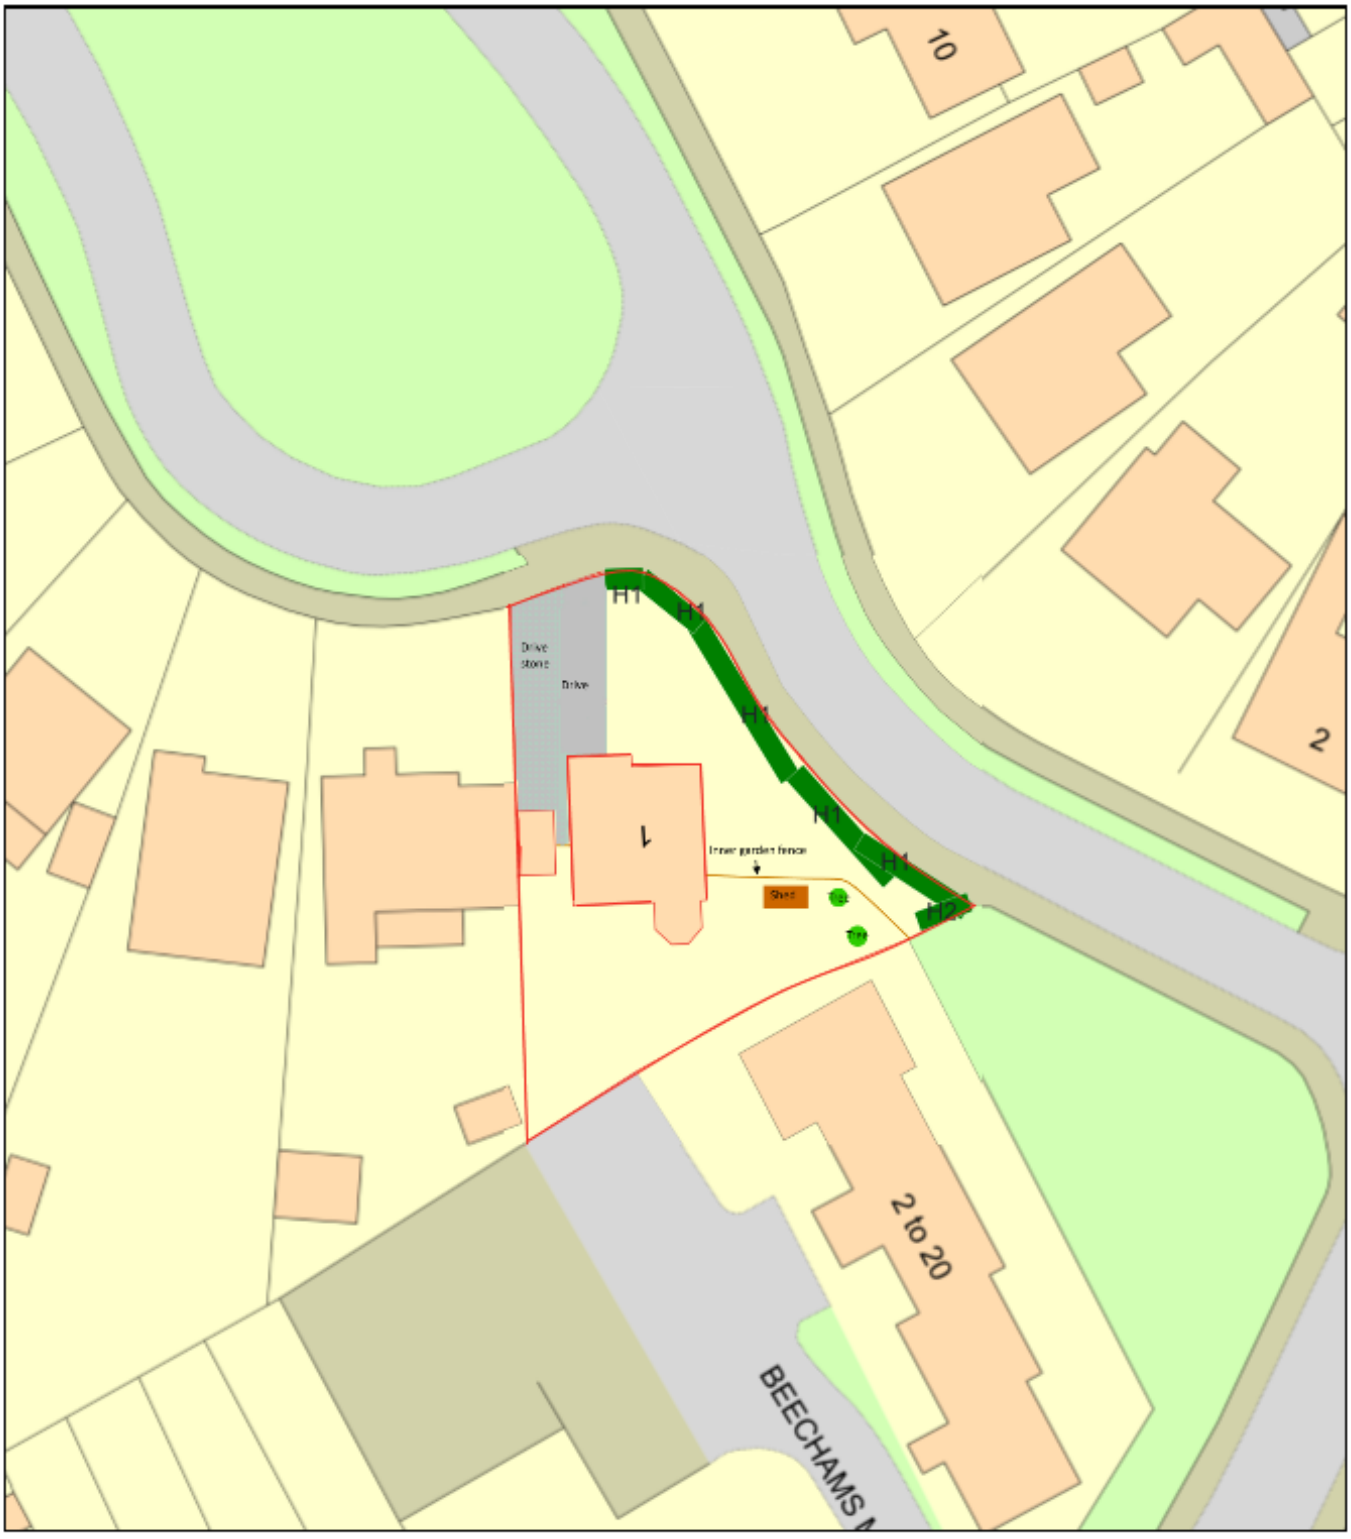

0 20
Metres

N

ReQuestaPlan

Plan Produced for: Planing premission

Date Produced: 30 Apr 2020

Plan Reference Number: TQRQM20121203339346

Scale: 1:500 @ A4

© Crown copyright and database rights 2019 OS 100042766