
LINCOLNSHIRE COUNTY COUNCIL
Reproduced from OS mapping with the permission of the Controller of Her Majesty's Stationery Office (C) Crown Copyright. Unauthorised reproduction infringes Crown Copyright and may lead to civil proceedings.
OS Licence 100025370

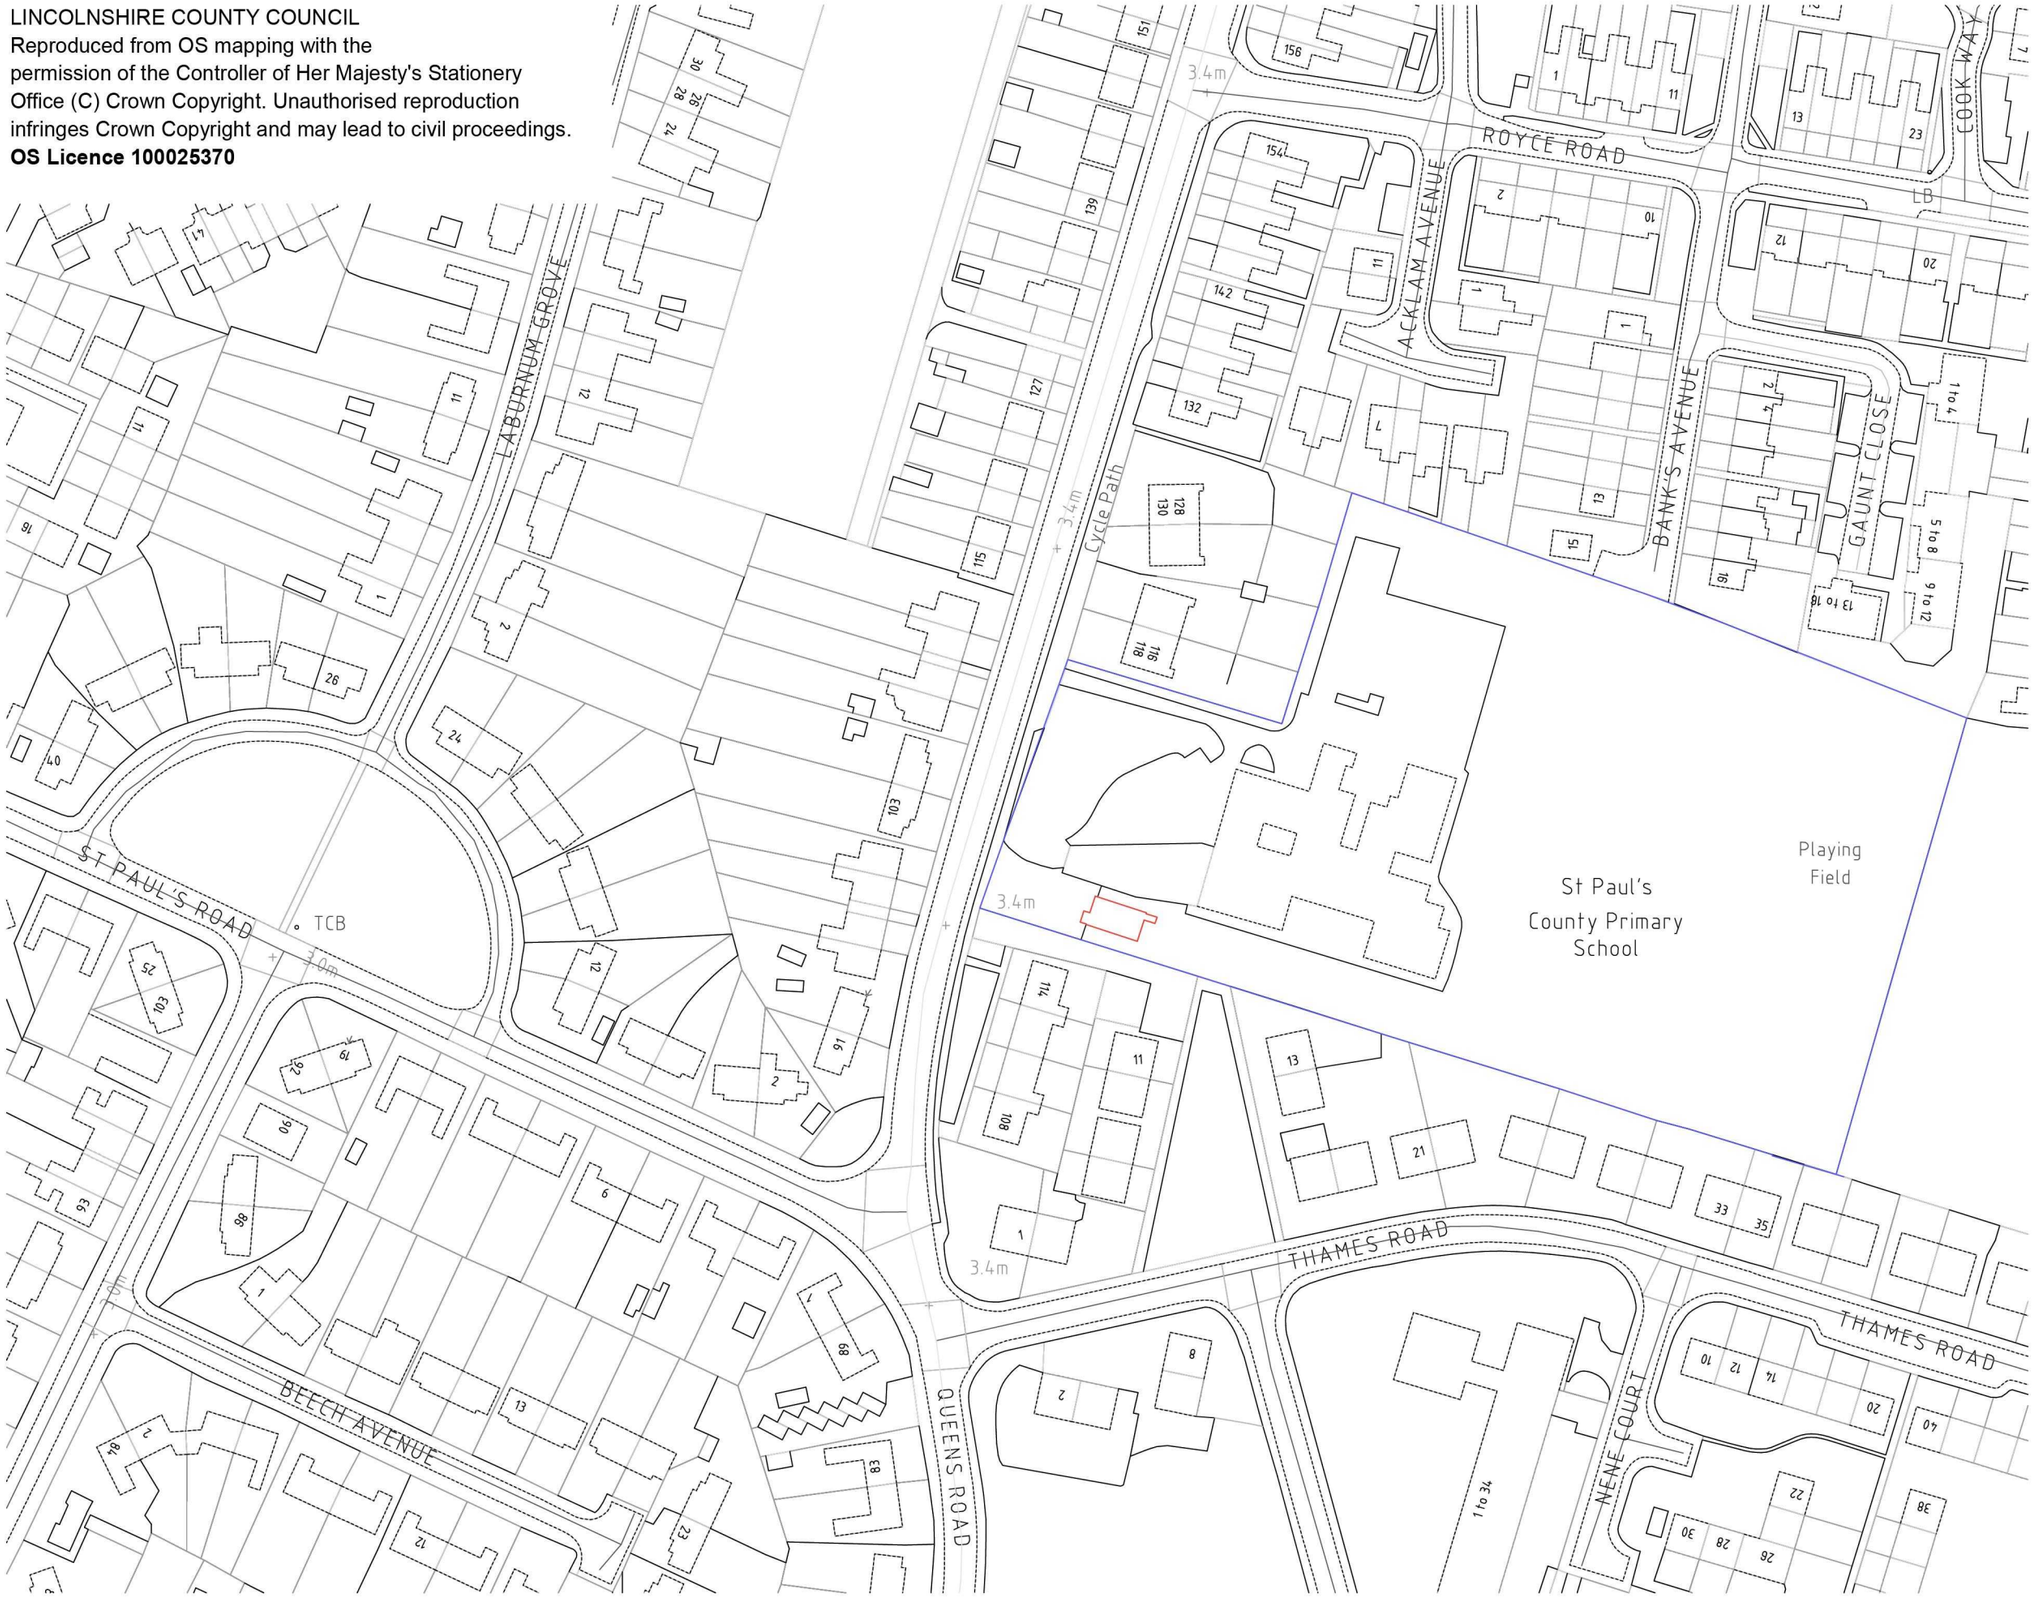

Location Plan 1:1250

All Dimensions and Levels to be verified on site.
Only Figured Dimensions to be used.
Do not scale this drawing.
Any discrepancies to be notified to the originator of this drawing immediately.
If in doubt, ask.
Copyright is reserved by them and the drawing is issued on the condition that it is not copied, reproduced, retained, or disclosed to any unauthorised person, either wholly or in part without consent.

Rev.	Date	Description	By	Chk'd

mouchel business services
Mill House • Brayford Wharf North • Lincoln • LN1 1YT
Tel: 01522 836836 • Fax: 01522 516050
www.hbs.uk.com

Client
LINCOLNSHIRE COUNTY COUNCIL

Project
RENEWAL OF EXISTING MOBILE CLASSROOM
SPALDING ST PAULS COMMUNITY PRIMARY SCHOOL

Drawing Title
LOCATION PLAN

Drawn By	Checked By
OS Data	

Scale	Date
1:1250 @ A3	**APRIL 2012**

Project No.	Drawing No.	Revision
H0035	**P.001**	

Drawing Status
PLANNING