


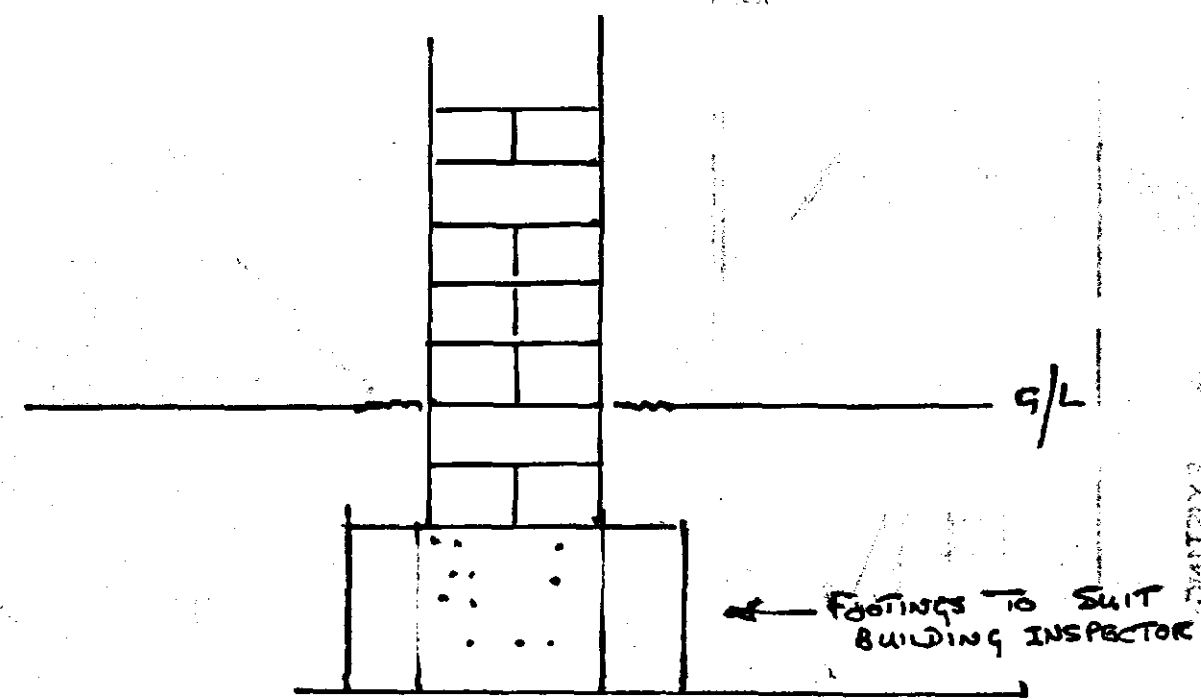


SECTION.
450
ONE BRICK WALL TO MATCH
ALL AS EXISTING IN ENGLISH GARDEN WALL BOND
BRICKS ISBROCK SANDRINGHAM REFS.



WEST ELEVATION, VIEWED FROM
HAVERFIELD RD.

WALL TO BE RE-BUILT, ↑
NEW STONE COPPING TO SAME.
13" wall

9" wall
13" → 9" Reduction
to top

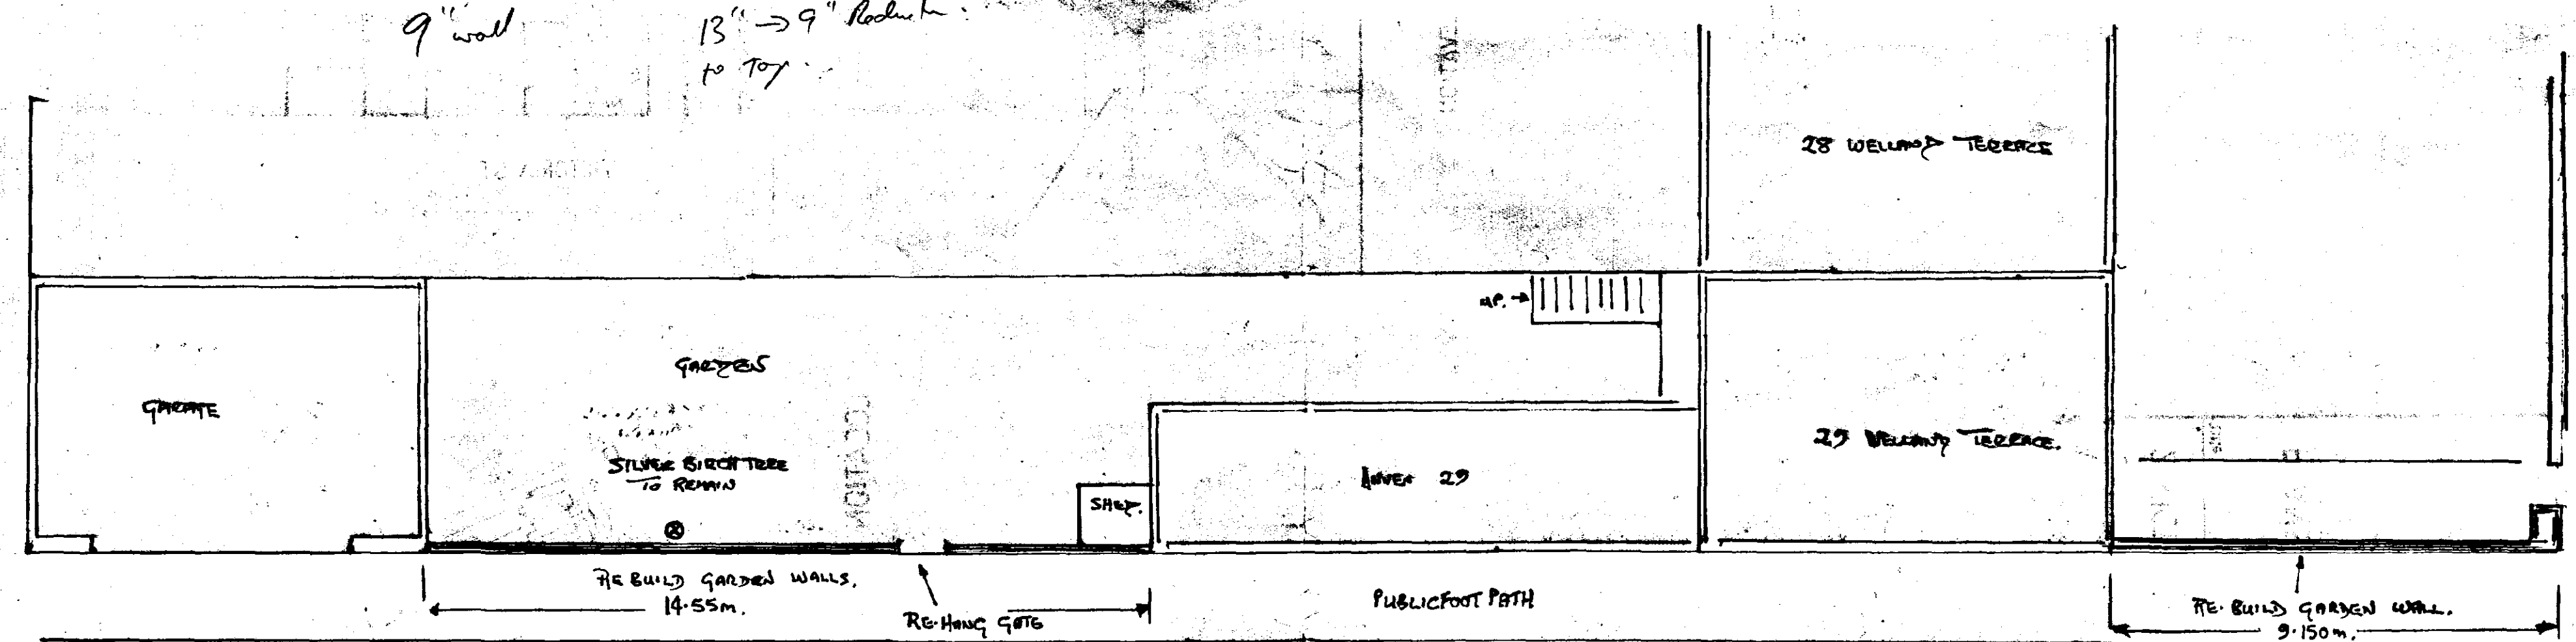

HAVERFIELD RD.

PROPOSED RE-BUILDING OF GARDEN BOUNDARY WALLS
29, WELLAND TERRACE LONDON RD SPALDING
SCALE 1/100, 1-10

SOUTHERN LONDON
HOUSING & PLANNING
14 MAY 1997
Ref: 35019

