
© 2007 Waldeck Associates Ltd

THESE DRAWINGS ARE COPYRIGHT AND THE PROPERTY OF WALDECK ASSOCIATES LTD. COPYING OF THIS DESIGNS, DRAWINGS OR INTELLECTUAL PROPERTY IN FULL OR IN PART IS NOT PERMITTED WITHOUT THE WRITTEN CONSENT OF A DIRECTOR OF WALDECK ASSOCIATES LTD.

NOTES

1. DO NOT SCALE THIS DRAWING.
2. ALL DIMENSIONS ARE IN MILLIMETRES UNLESS STATED OTHERWISE.
3. *THIS DRAWING IS TO BE READ IN CONJUNCTION* WITH ALL OTHER RELEVANT DRAWINGS.
4. ALL PROPRIETARY ITEMS TO BE INSTALLED IN STRICT COMPLIANCE WITH THE MANUFACTURER'S INSTRUCTIONS AND RECOMMENDATIONS

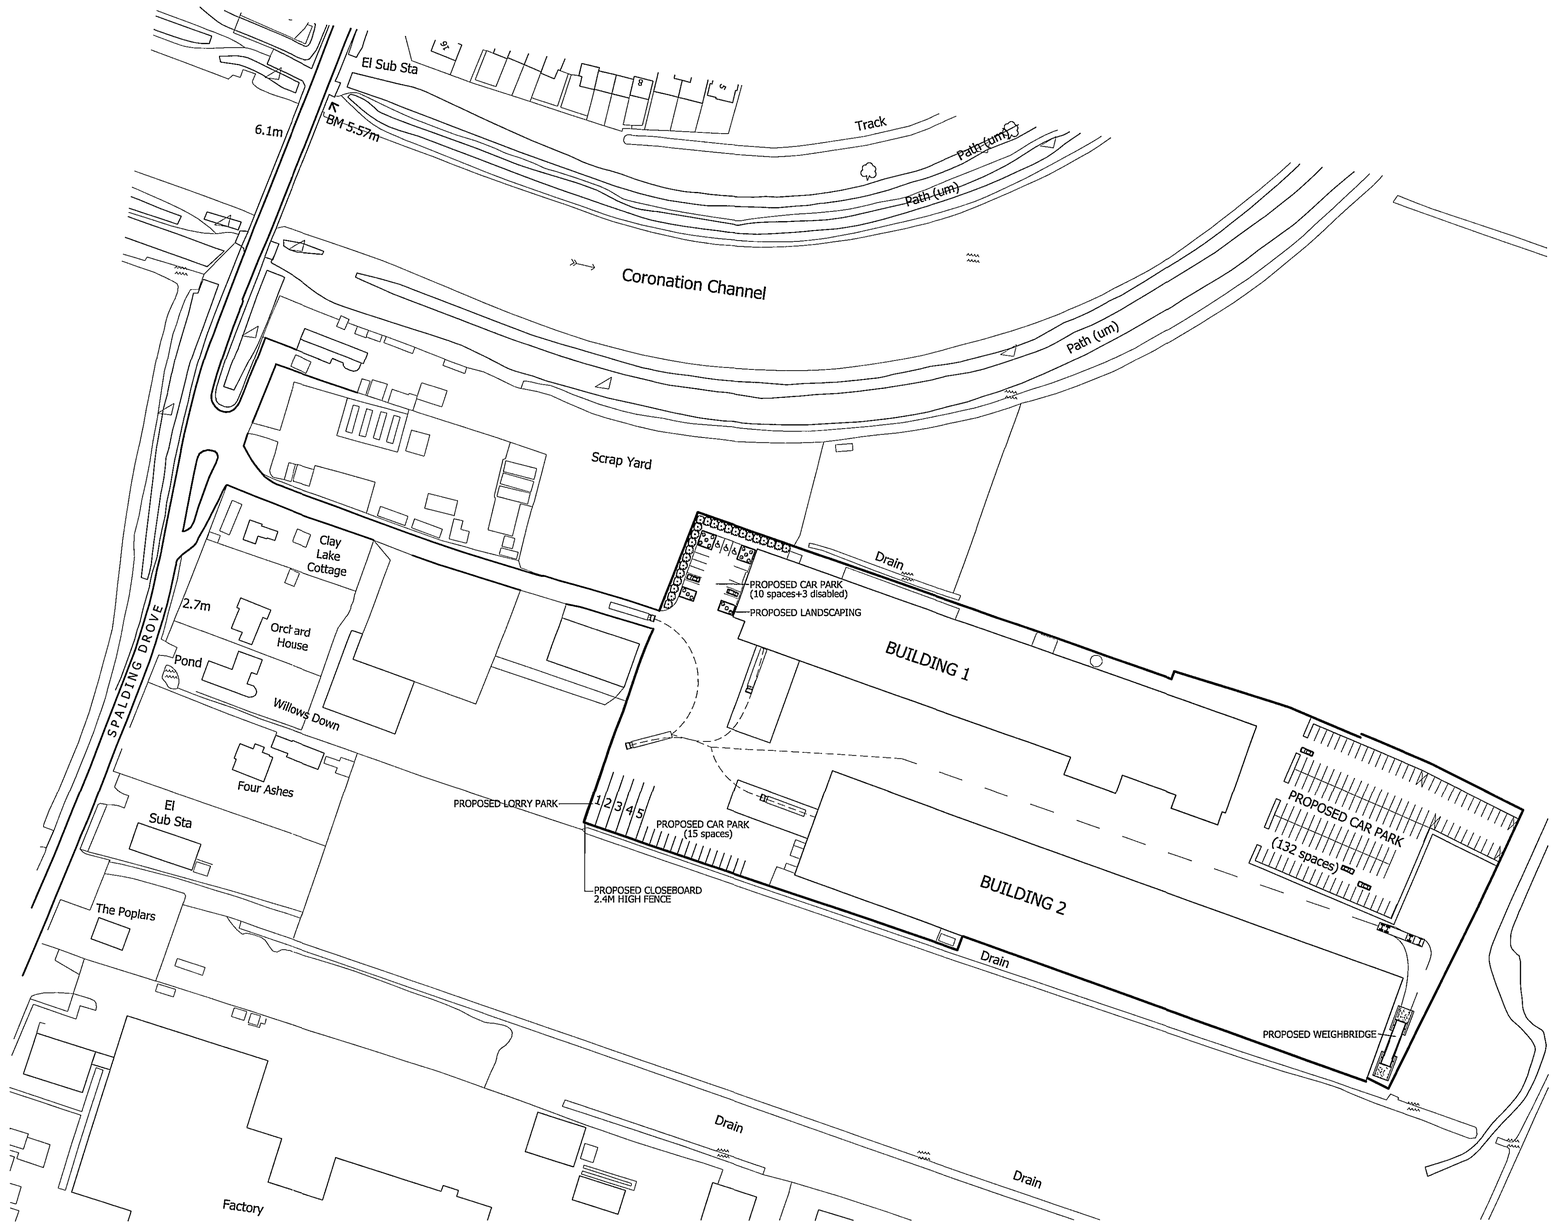

Proposed Site Layout
(SCALE 1:1000)

Rev.	Amendments	Rev'd By	Date
C	PORTACABINS REMOVED.	SC	MAY 07
B	AMENDMENTS TO CAR PARK LAYOUT & TREES ADDED AROUND CAR PARK	TC	MAR 07
A	AMENDMENTS TO CAR PARK LAYOUTS & CHANGES MADE TO LORRY DOCK AREA & PROPOSED PORTACABINS ADDED	TC	FEB 07

Received Development
31 MAY 2007
Plan 355/07

DETERMINED PLAN

Client: FESA

Project: FESA SITE REDEVELOPMENT & REFURBISHMENT SPALDING

Title: Proposed Site Layout

Job No: 07-0024

Drawing No: 07-0024-003 C

Status: PRELIMINARY

Scale: 1:1000

Date: JAN 07

Project Engineer: AD

Drawn By: DO

Checked By: AD

Waldeck Associates
Consulting Civil & Structural Engineers

Kesteven Business Centre
2 Kesteven Street
Sleaford,
Lincs,
NG34 7DT
Tel. 01529 415909
Fax. 01529 414844
E-mail eng@waldeckassociates.com

35, Priestgate,
Peterborough,
Cambs.
PE1 1JR
Tel. 01733 339018
Fax 01733 339019
E-mail eng@waldeckassociates.com