
© 2007 Waldeck Associates Ltd

THESE DRAWINGS ARE COPYRIGHT AND THE PROPERTY OF WALDECK ASSOCIATES LTD. COPYING OF THE DESIGNS, DRAWINGS OR INTELLECTUAL PROPERTY IN FULL OR IN PART IS NOT PERMITTED WITHOUT THE WRITTEN CONSENT OF A DIRECTOR OF WALDECK ASSOCIATES LTD.

NOTES

1. DO NOT SCALE THIS DRAWING.
2. ALL DIMENSIONS ARE IN MILLIMETRES UNLESS STATED OTHERWISE.
3. THIS DRAWING IS TO BE READ IN CONJUNCTION WITH ALL OTHER RELEVANT DRAWINGS.
4. ALL PROPRIETARY ITEMS TO BE INSTALLED IN STRICT COMPLIANCE WITH THE MANUFACTURER'S INSTRUCTIONS AND RECOMMENDATIONS

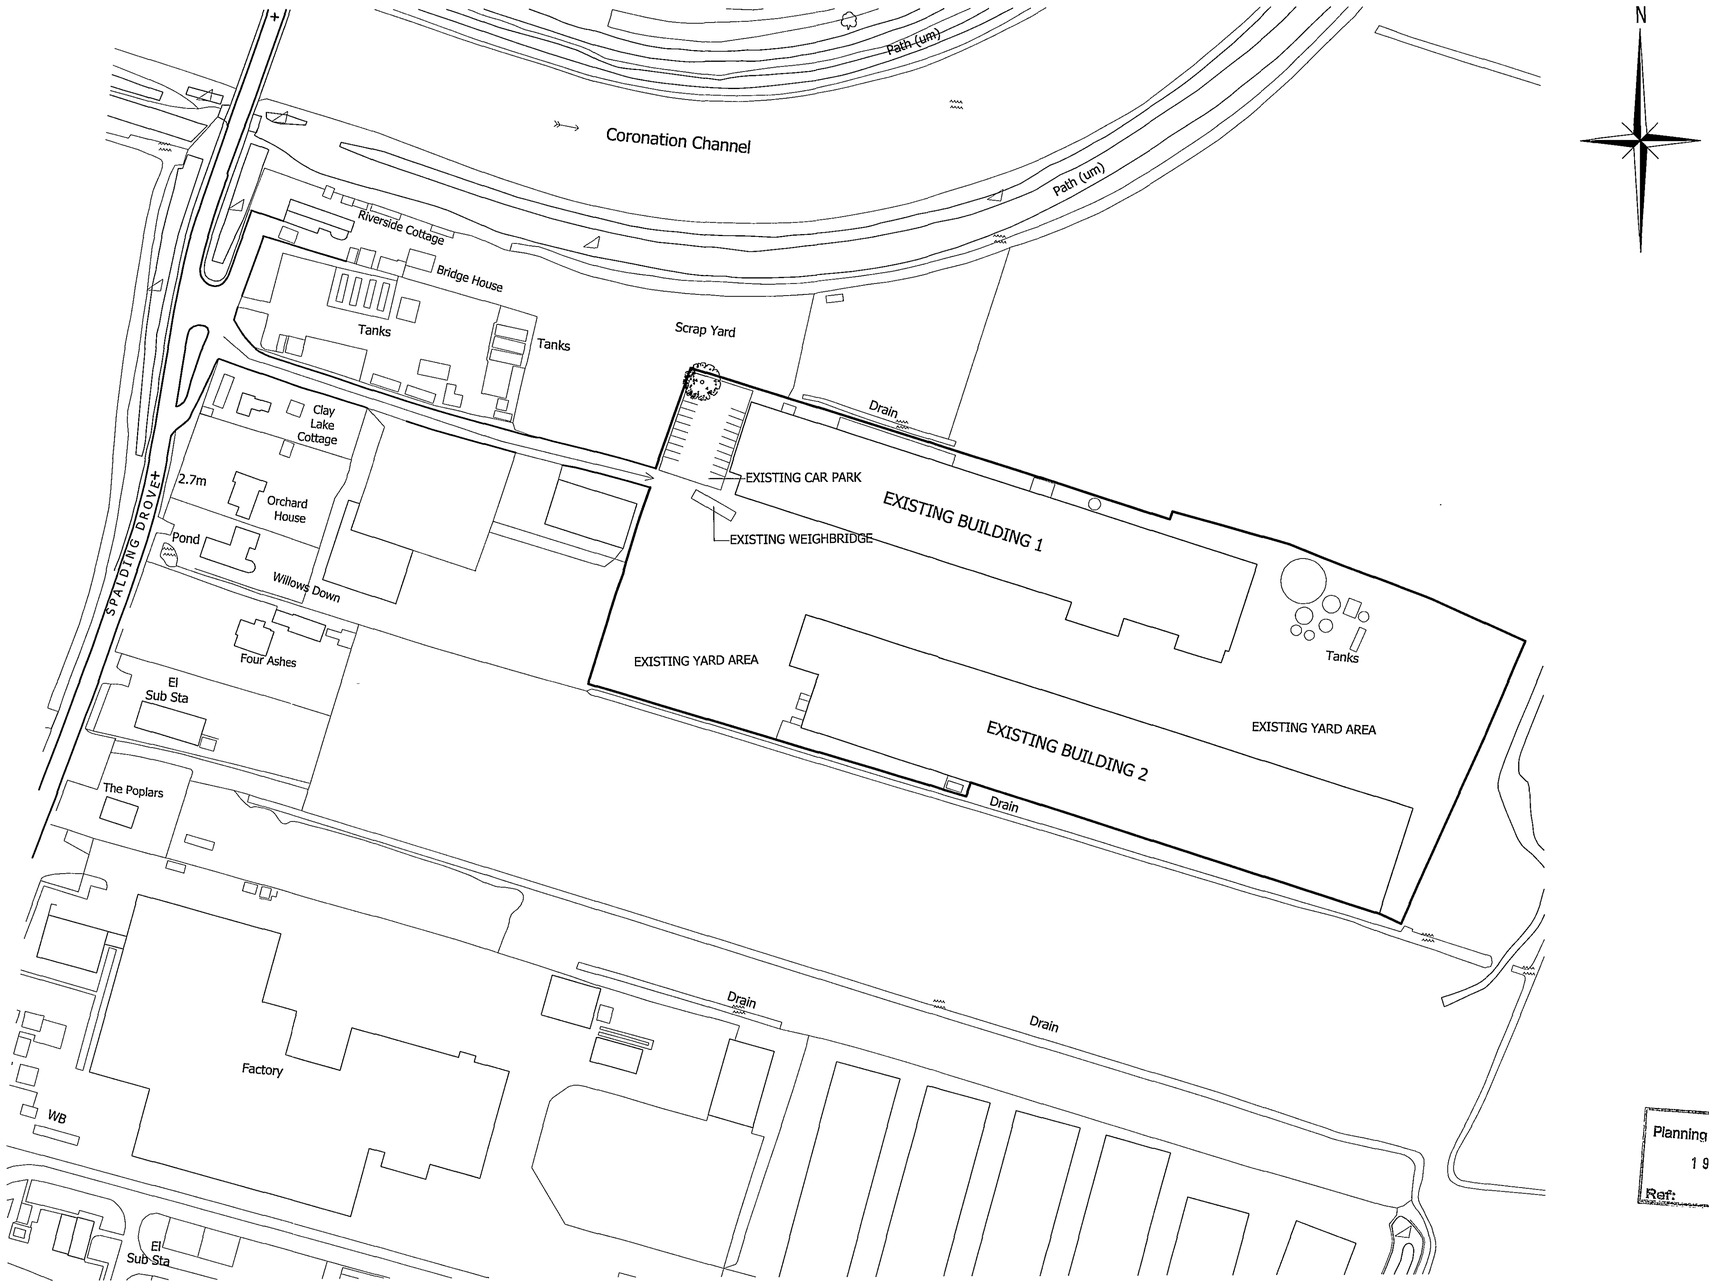

Existing Site Layout
(SCALE 1:1000)

SHDC
Planning & Development
19 MAR 2007
Ref: 0355/07

DETERMINED PLAN

Rev.	Amendments	Rev'd By	Date

Client: FESA

Project: FESA
SITE REDEVELOPMENT
& REFURBISHMENT
SPALDING

Title: Existing Site Layout

Job No: 07-0024

Drawing No: 07-0024-002

Status: FOR INFORMATION ONLY

Scale: 1:1000 | Date: JAN 07

Project Engineer: AD | Drawn By: DO | Checked By: AD

Waldeck Associates
Consulting Civil & Structural Engineers

Kesteven Business Centre
2 Kesteven Street
Sleaford,
Lincs,
NG34 7DT
Tel 01529 415909
Fax 01529 414844
E-mail eng@waldeckassociates.com

35, Prestgate,
Peterborough,
Cambs
PE1 1JR
Tel 01733 339018
Fax. 01733 339019
E-mail eng@waldeckassociates.com