
© 2007 Waldeck Associates Ltd


THESE DRAWINGS ARE COPYRIGHT AND THE PROPERTY OF WALDECK ASSOCIATES LTD COPYING OF THE DESIGNS, DRAWINGS OR INTELLECTUAL PROPERTY IN FULL OR IN PART IS NOT PERMITTED WITHOUT THE WRITTEN CONSENT OF A DIRECTOR OF WALDECK ASSOCIATES LTD.

NOTES

1. DO NOT SCALE THIS DRAWING.
2. ALL DIMENSIONS ARE IN MILLIMETRES UNLESS STATED OTHERWISE.
3. *THIS DRAWING IS TO BE READ IN CONJUNCTION* WITH ALL OTHER RELEVANT DRAWINGS.
4. ALL PROPRIETARY ITEMS TO BE INSTALLED IN STRICT COMPLIANCE WITH THE MANUFACTURER'S INSTRUCTIONS AND RECOMMENDATIONS

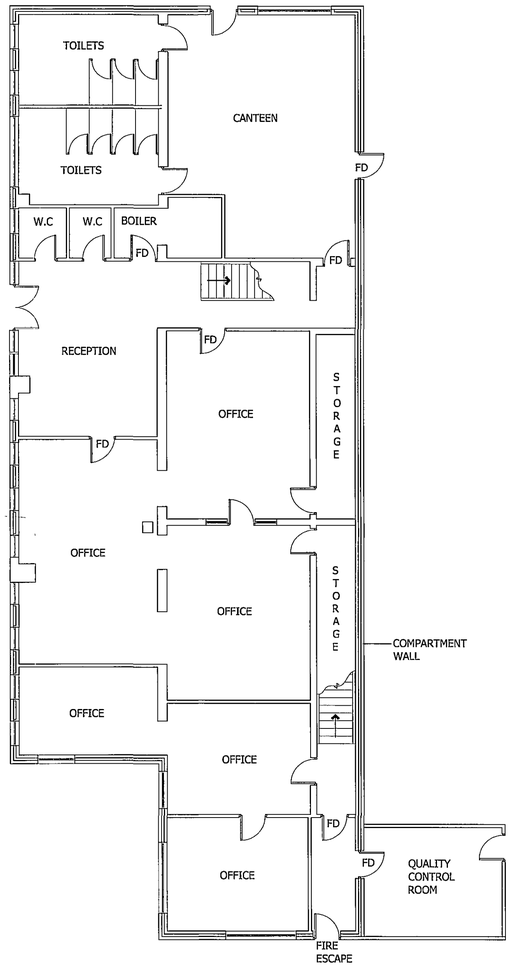

EXISTING GROUND FLOOR OFFICE LAYOUT
(SCALE 1:100)

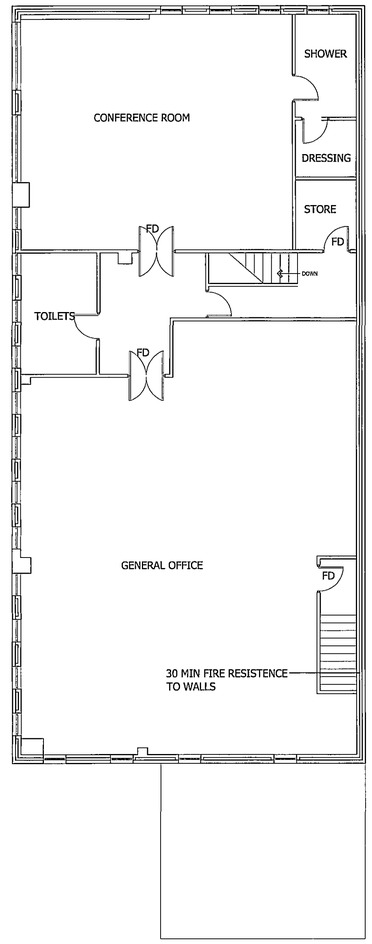

EXISTING FIRST FLOOR OFFICE LAYOUT
(SCALE 1:100)

DETERMINED PLAN

SHDC
Planning & Development
19 MAR 2007
Ref: 0355/07

Rev.	Amendments	Rev'd By	Date
B	FIRE ESCAPE DOOR ADDED TO GROUND FLOOR.	TC	MAR 07
A	MINOR AMENDMENTS MADE TO WINDOW LOCATIONS & FLOOR LAYOUT FOLLOWING SITE VISIT 20/2/07.	TC	FEB 07

Client: FESA

Project: FESA SITE REDEVELOPMENT & REFURBISHMENT SPALDING

Title: EXISTING GROUND & FIRST FLOOR OFFICE LAYOUTS

Job No: 07-0024

Drawing No: 07-0024-006B

Status: FOR INFORMATION ONLY

Scale: 1:100 (APPROX) | Date: JAN 07

Project Engineer: AD | Drawn By: TC | Checked By: AD

Waldeck Associates
Consulting Civil & Structural Engineers

Kesteven Business Centre
2 Kesteven Street
Sleaford,
Lincs.,
NG34 7DT
Tel 01529 415999
Fax 01529 414844
E-mail. eng@waldeckassociates.com

35, Prestgate,
Peterborough,
Cambs
PE1 1JR
Tel 01733 339018
Fax 01733 339019
E-mail. eng@waldeckassociates.com