
© 2007 Waldeck Associates Ltd


THESE DRAWINGS ARE COPYRIGHT AND THE PROPERTY OF WALDECK ASSOCIATES LTD. COPYING OF THE DESIGNS, DRAWINGS OR INTELLECTUAL PROPERTY IN FULL OR IN PART IS NOT PERMITTED WITHOUT THE WRITTEN CONSENT OF A DIRECTOR OF WALDECK ASSOCIATES LTD

NOTES


1. DO NOT SCALE THIS DRAWING.
2. ALL DIMENSIONS ARE IN MILLIMETRES UNLESS STATED OTHERWISE.
3. THIS DRAWING IS TO BE READ IN CONJUNCTION WITH ALL OTHER RELEVANT DRAWINGS.
4. ALL PROPRIETARY ITEMS TO BE INSTALLED IN STRICT COMPLIANCE WITH THE MANUFACTURER'S INSTRUCTIONS AND RECOMMENDATIONS

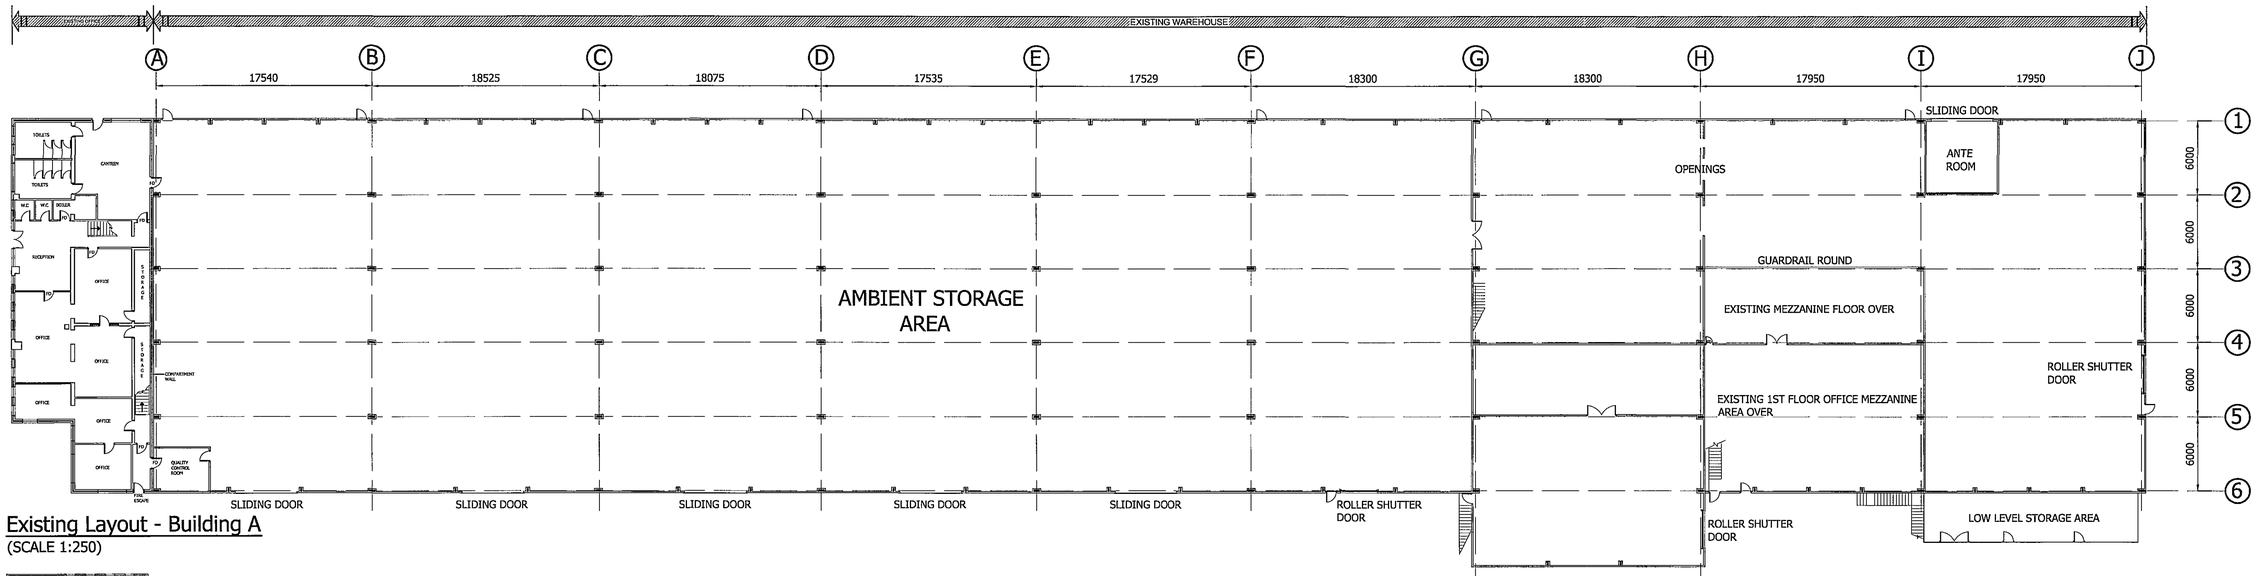


Existing Layout - Building A
(SCALE 1:250)

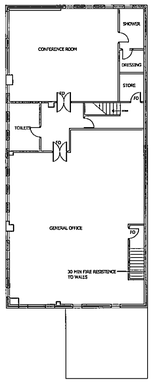

Existing First Floor Office Layout
(scale 1:250)

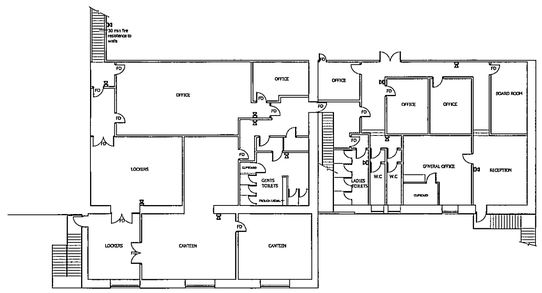

Existing First Floor Mezzanine Office Layout
(scale 1:250)

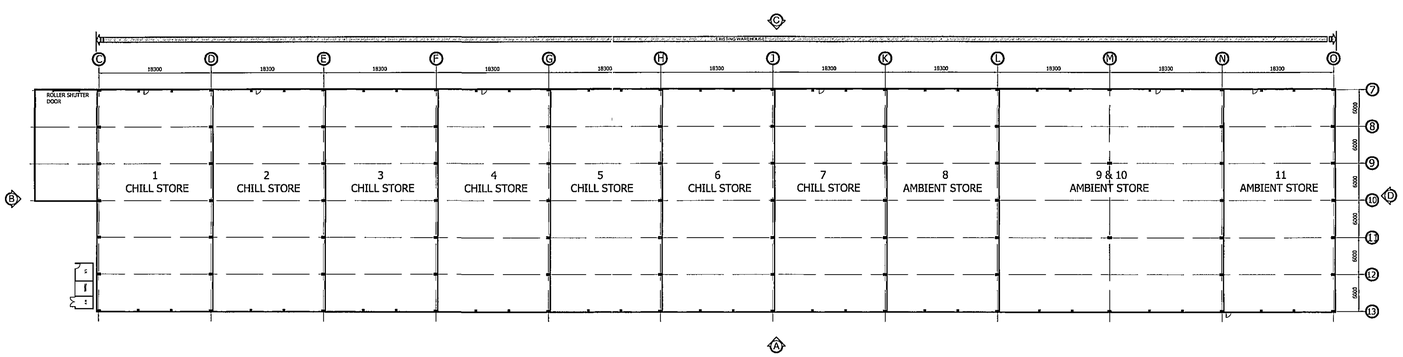

Existing Layout - Building B
(SCALE 1:500)

DETERMINED PLAN

SHDC Planning & Development
19 MAR 2007
03350

Rev.	Amendments	Rev'd By	Date
A	CHANGES MADE TO STEEL LOCATIONS & CHANGES MADE TO OFFICE LAYOUTS	TC	FEB 07

Client: FESA

Project: FESA SITE REDEVELOPMENT & REFURBISHMENT SPALDING

Title: EXISTING BUILDING LAYOUT BUILDINGS A & B

Job No	07-0024
Drawing No	07-0024-004A
Status	FOR INFORMATION ONLY
Scale	AS SHOWN
Date	JAN 07
Project Engineer	AD
Drawn By	TC
Checked By	AD

Waldeck Associates
Consulting Civil & Structural Engineers

Kestaven Business Centre
2 Kestaven Street
Sleaford,
Lincs.
NG34 7DT
Tel 01529 415909
Fax. 01529 414844
E-mail eng@waldeckassociates.com

35, Prestgate,
Peterborough,
Cambs
PE1 1JR
Tel 01733 339018
Fax 01733 339019
E-mail. eng@waldeckassociates.com