

RevNo	Revision note	Date	Signature	Checked

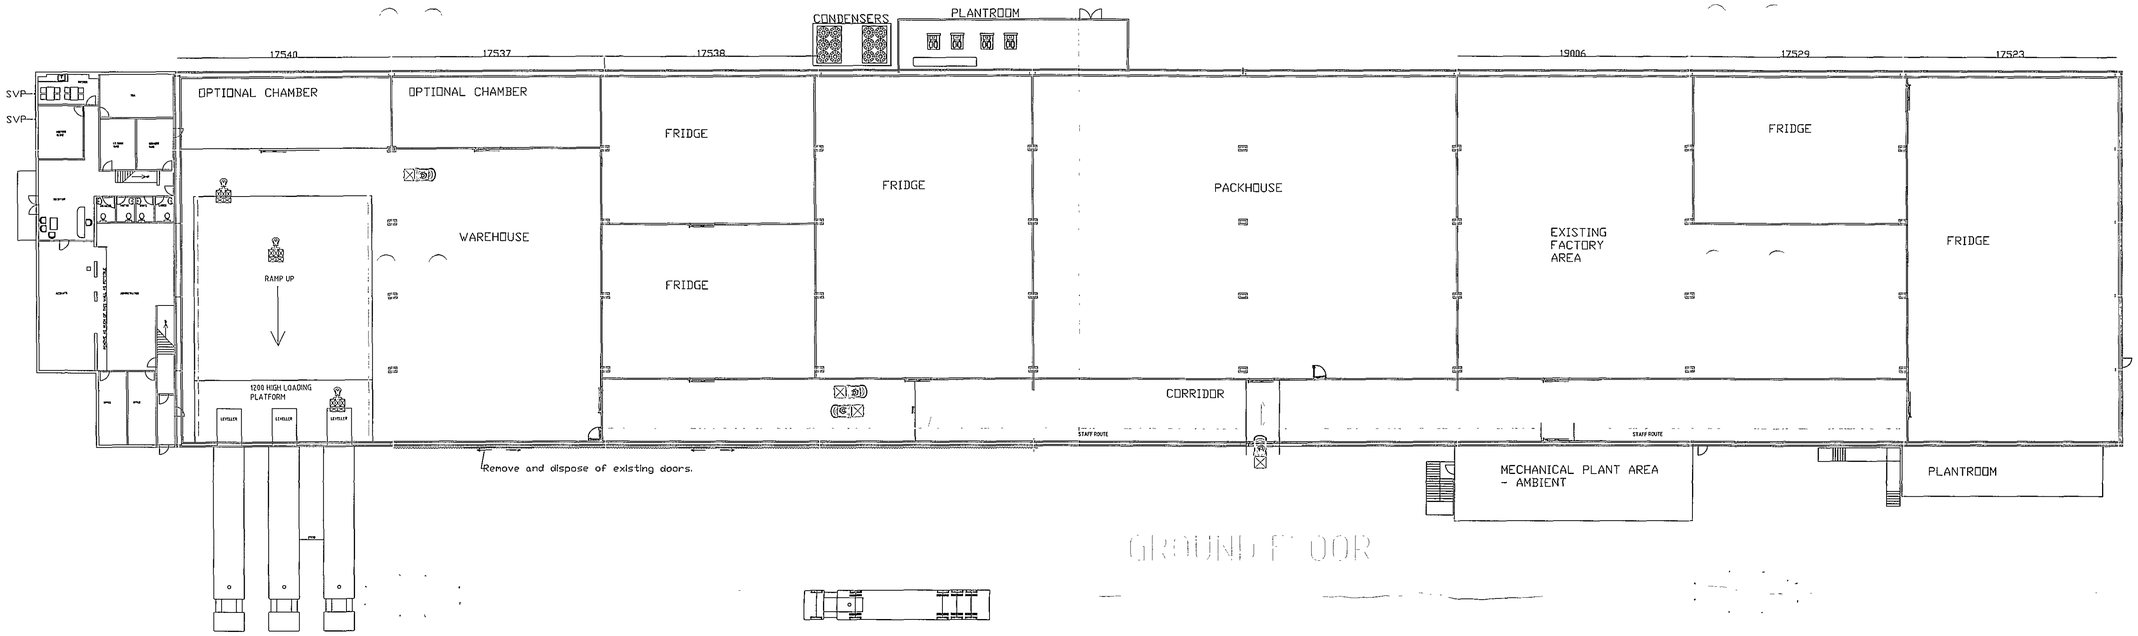

GROUND FLOOR

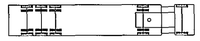

11 no sheds this side

Designed By: MTC Cad Dept.	Approved By Date: xxxxx.	Drawn Date: 08-07-06.
Checked By: MTC Cad Dept.	File Name: 6137	Scale: 1/250 @ A1.

0845 2300002	Client	FESA
www.mtcltd.co.uk	Site	SPALDING GROVE
	Reference	INTERNAL LOADING DOCK