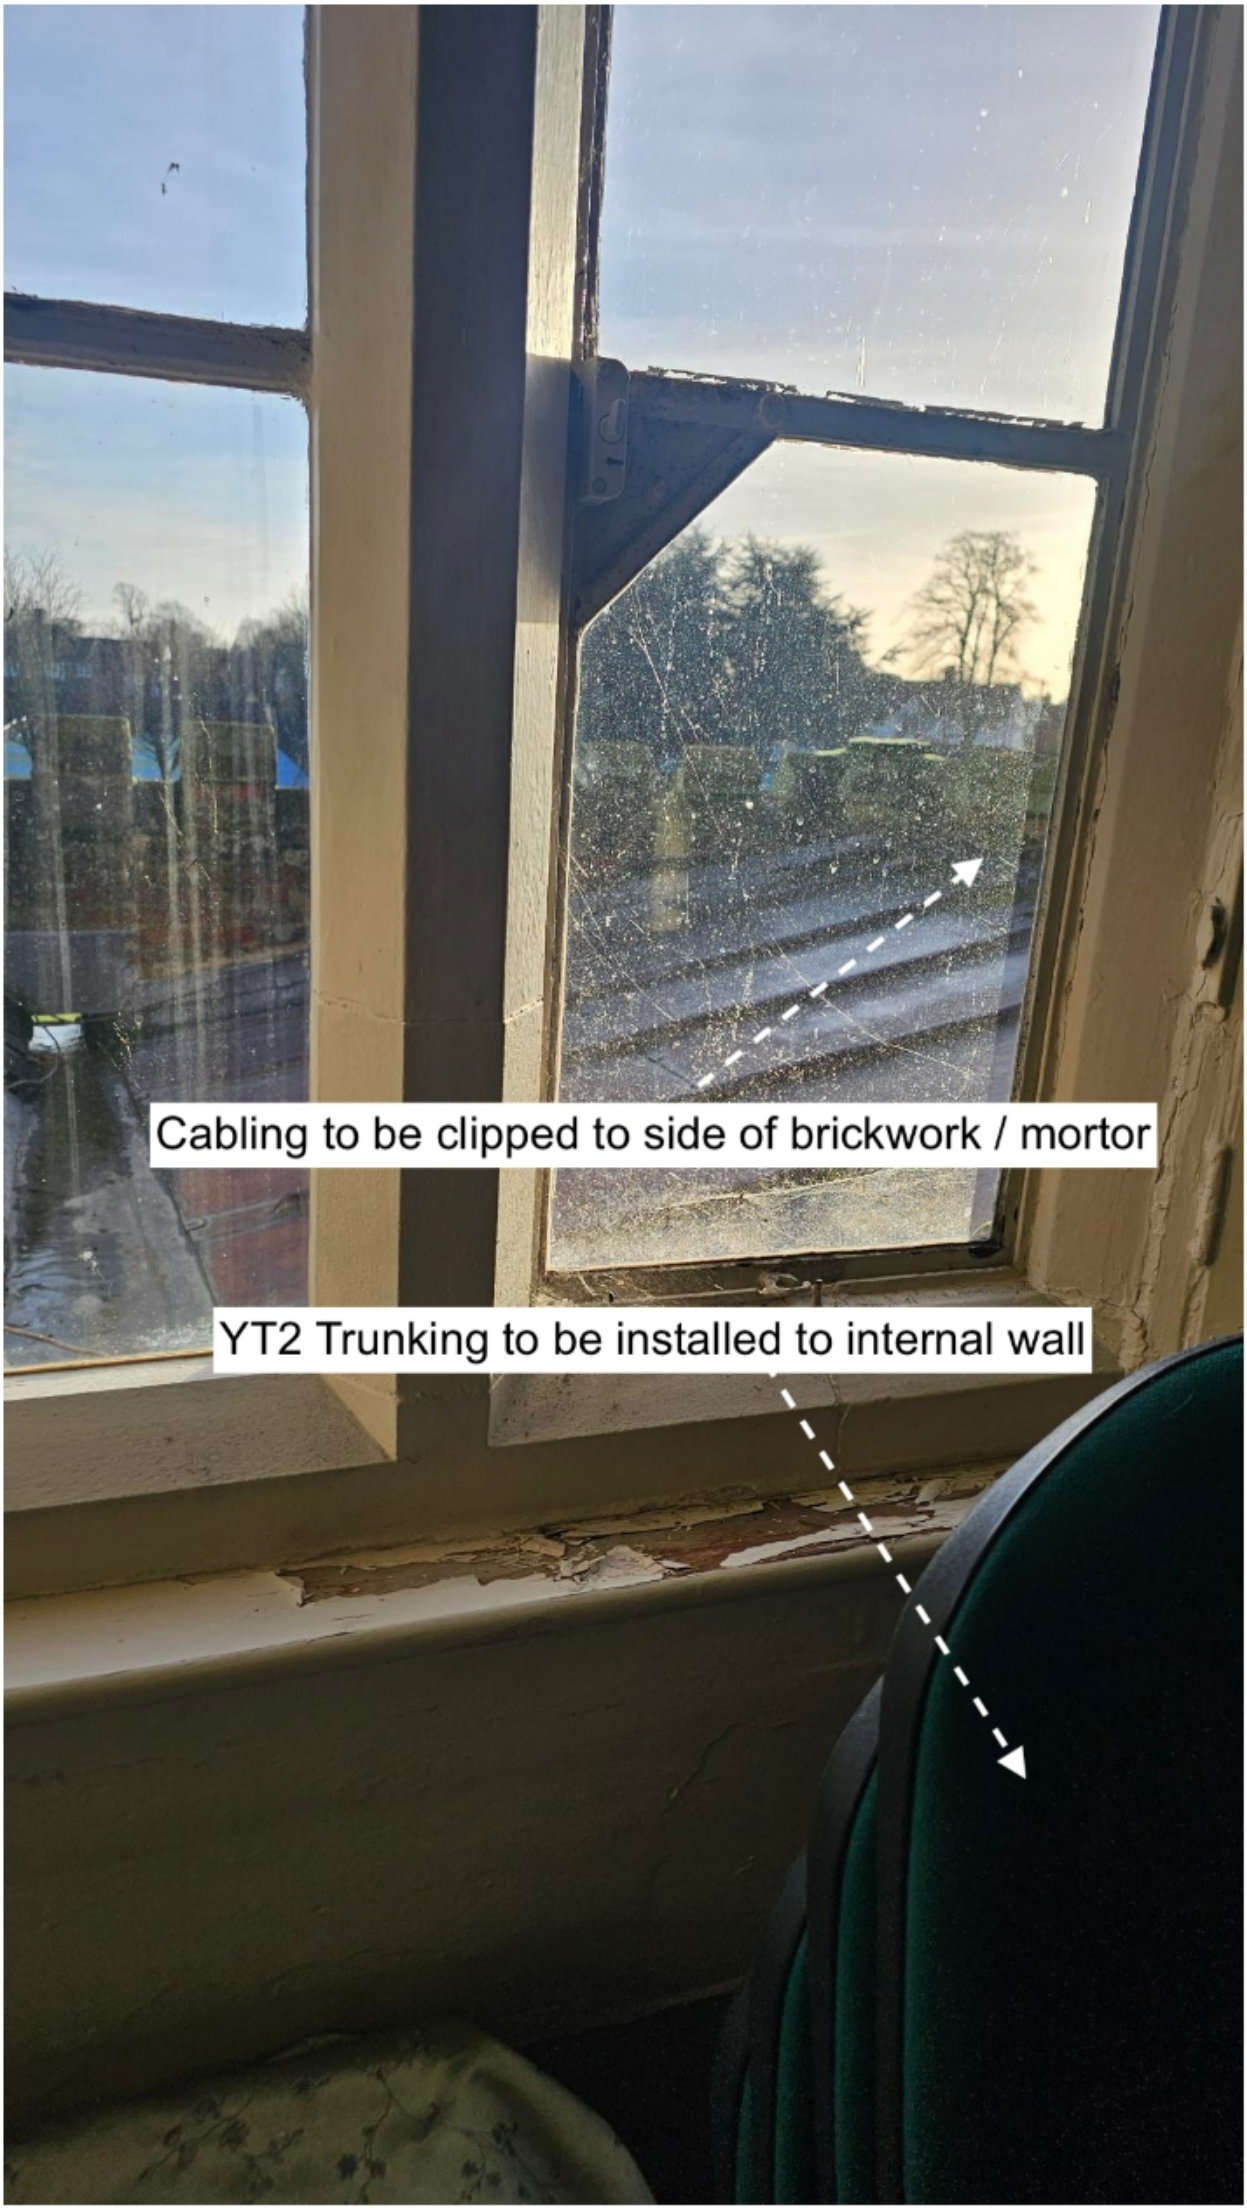

Cabling to be clipped to side of brickwork / mortor
YT2 Trunking to be installed to internal wall